




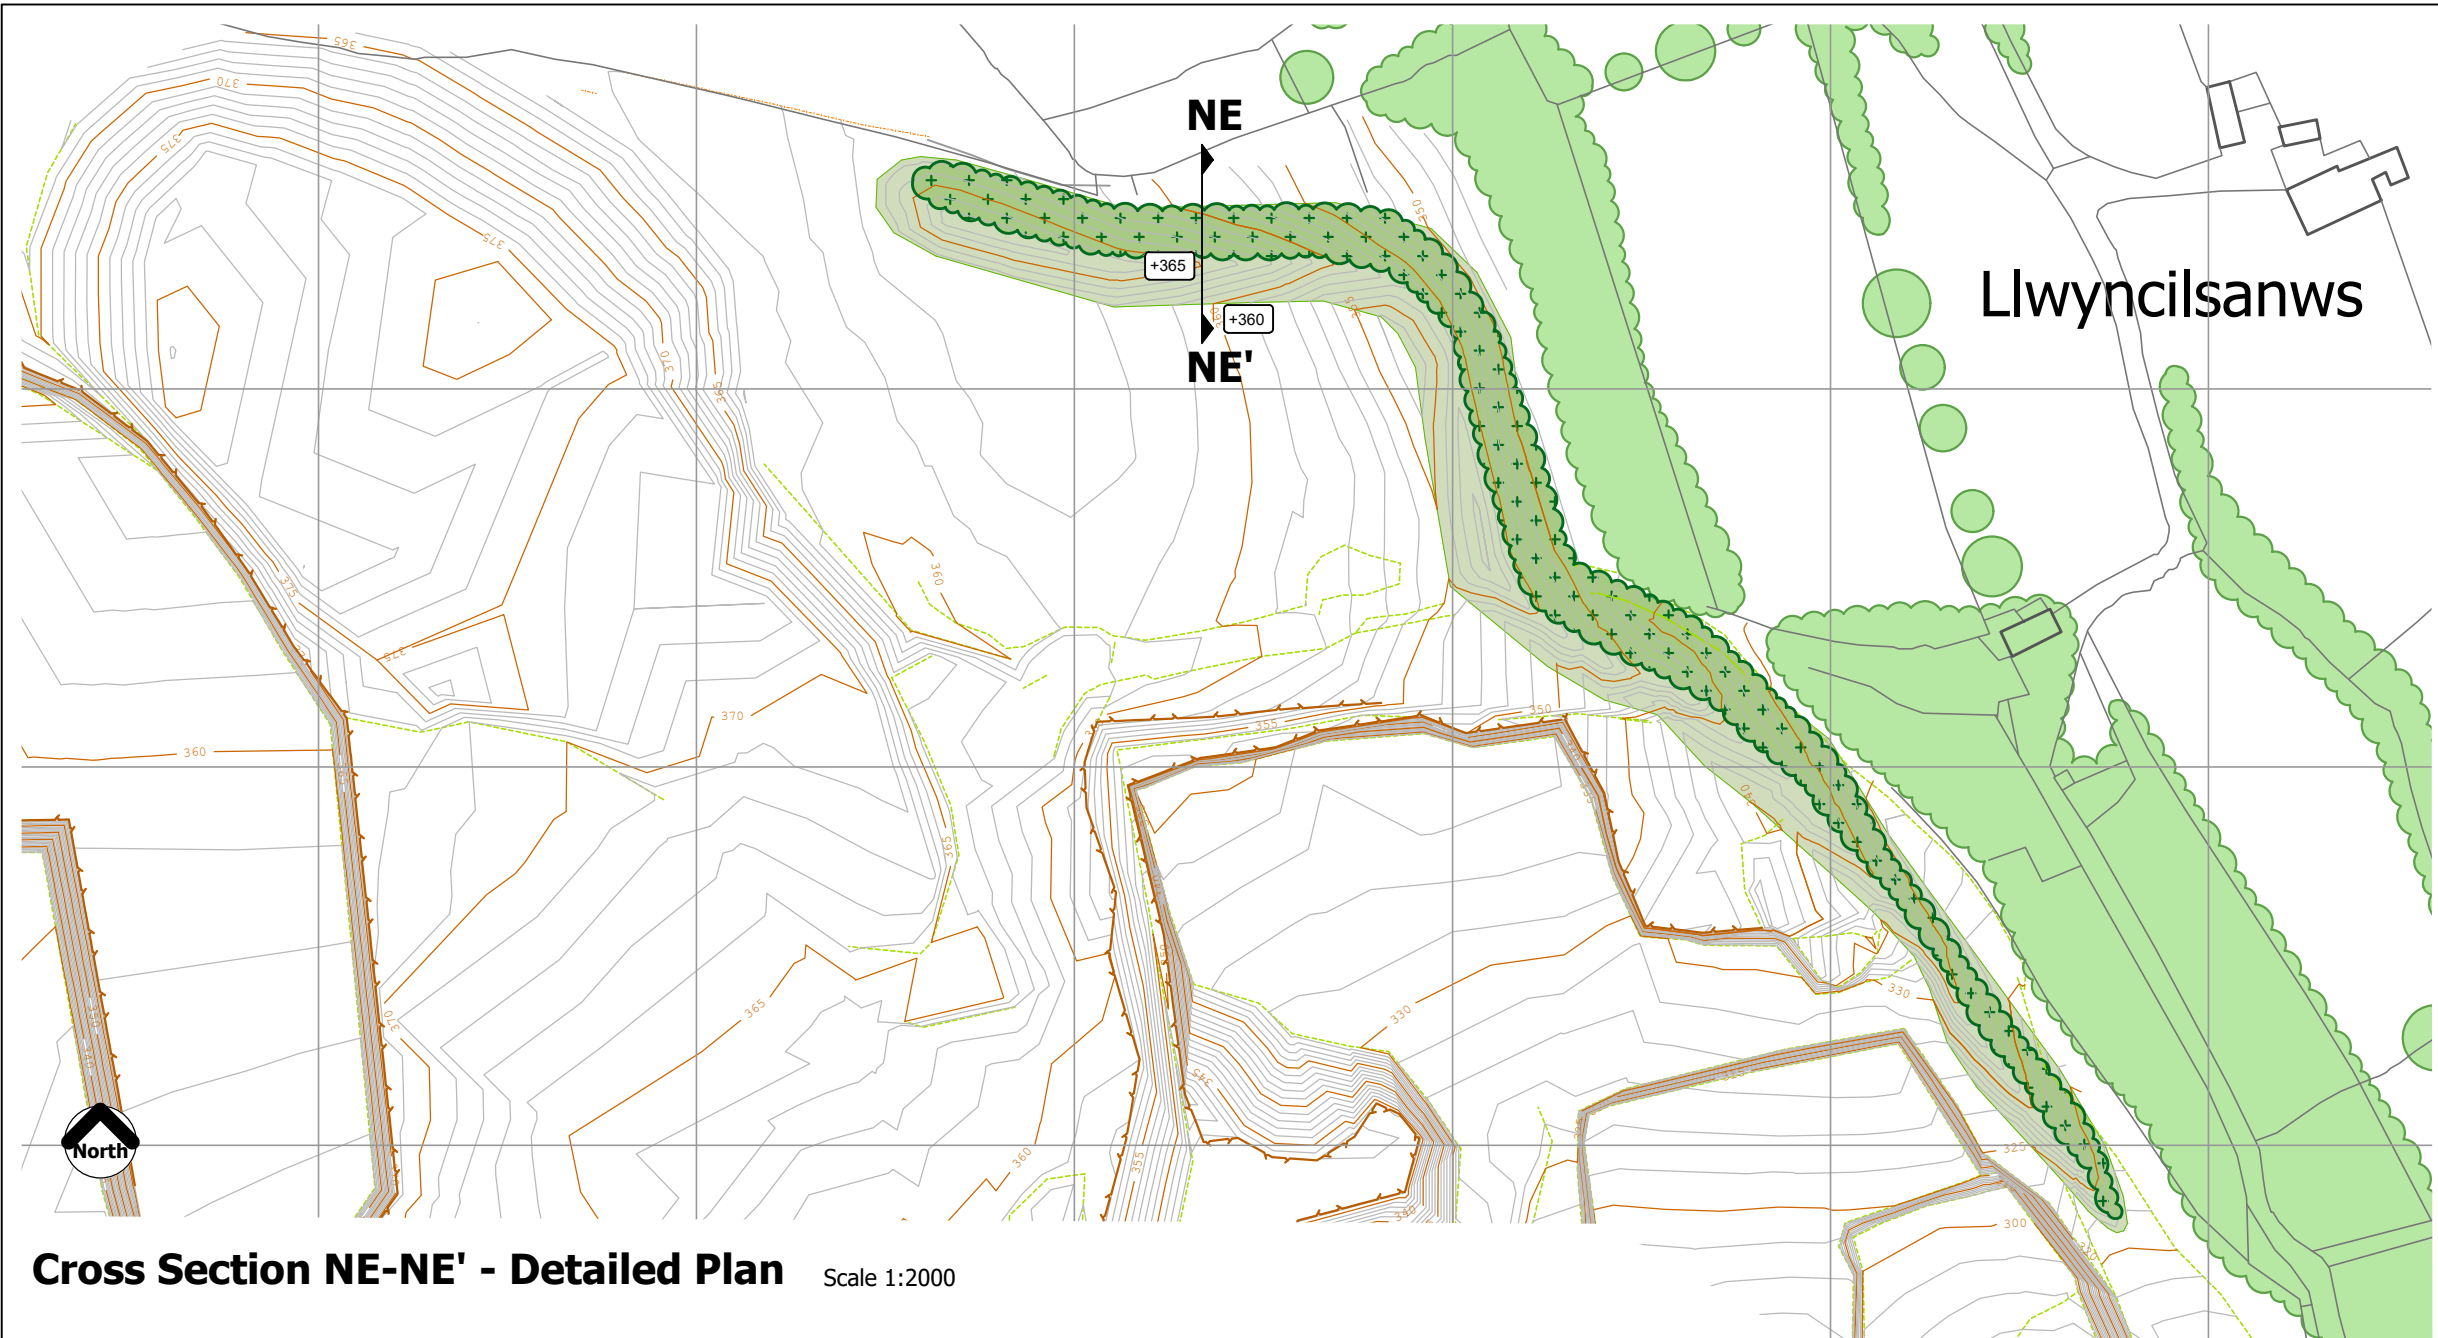

Cross Section NE-NE' - Detailed Plan Scale 1:2000

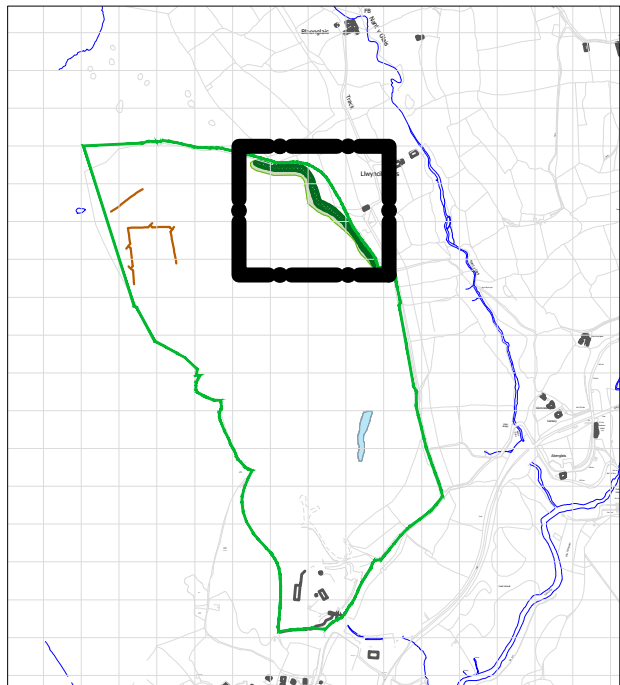

Detailed Plan Location Scale 1:20,000

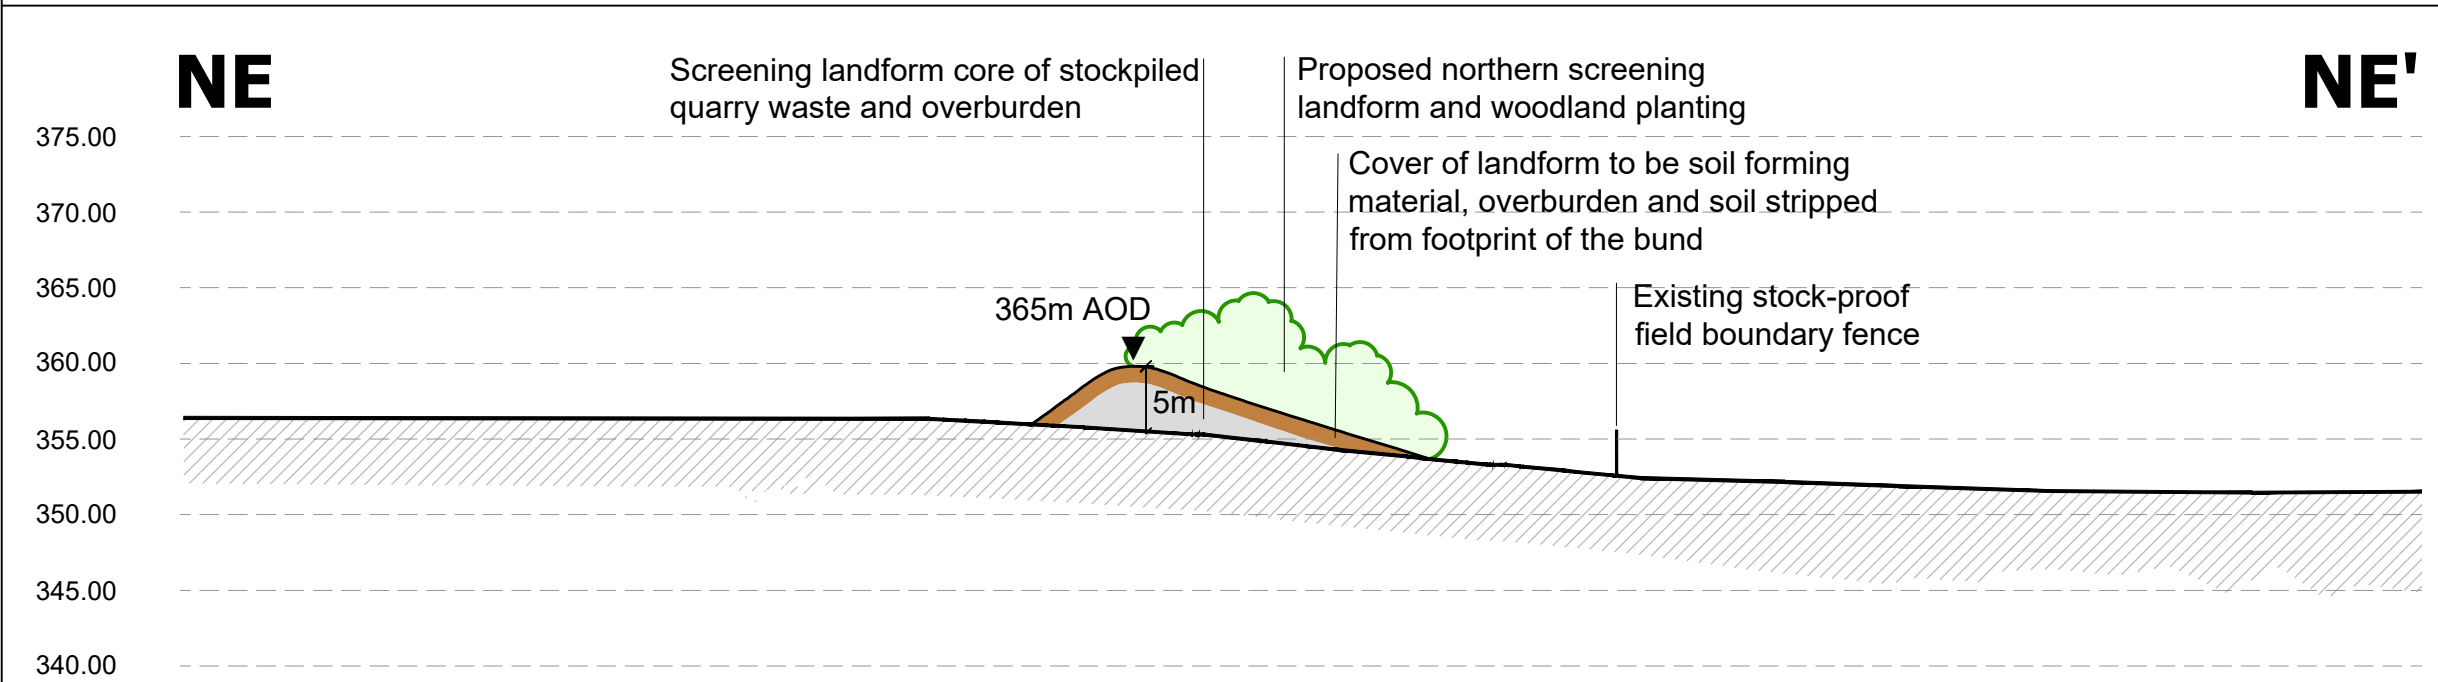

Cross Section NE-NE' - North East Noise Attenuation Bund Refer to Plan above for location of Cross Section Scale 1:500



Britannia House, Caerphilly Business Park, Van Road, Caerphilly, CF83 3GG
© Tir Collective Limited 2022. Registered Company No. 13489264
TC22009_V6/PR/MT/18 v1.dwg

Vaynor Quarry

ROMP Application

North East Screen Bund

V6/PR/MT/18

Scale shown @A3

20 May 2022