


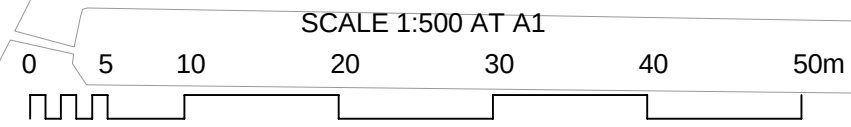

PLAN
1 : 500



Dwr Cymru Cyl gives this information as to the position of its underground apparatus by way of general guidance only on the strict understanding that it is based on the best information available and no warranty as to its correctness is relied upon in the event of excavations or other works made in the vicinity of the company's apparatus and any onus of locating the apparatus before carrying out any excavations rests entirely on you. It must be understood that the furnishing of the information is entirely without prejudice to the provision of the New Roads and Streetworks Act 1991 and of the Company's right to be compensated for any damage to its apparatus.

Dwr Cymru Cyl has no duty to identify private apparatus and the information as to the position of the private apparatus is given by way of general guidance only on the strict understanding that it is based on the best information available and no warranty as to the correctness is relied upon. Not all private apparatus is identified but their presence should be anticipated.

NOTES:

1. SITE ADDRESS:
PENGARNDDU SRV. MERTHYR TYDFIL. CF48 2TA.
2. DO NOT SCALE FROM THIS DRAWING.
3. SOW PROPOSED GRASS AND WILDFLOWERR MIX AT 3-4 GRAMS PER SQUARE METRE, INCLUDES 80% MEADOW GRASS, 20% WILDFLOWERS - PERCENTAGES BY SEEDWEIGHT AS FOLLOWS:
BETONY STACHYS OFFICINALIS 1.2% OF MIX
BIRDSFOOT TREFOIL LOTUS CORNICULATUS 0.8% OF MIX
BLACK KNAPWEED CENTUREA NIGRA 1.4% OF MIX
COMMON CATSEAR HYPOCHAENS RADICATA 0.2% OF MIX
COMMON SORREL RUMEX ACETOSA 0.8% OF MIX
CRESTED DOGSTAIL CYNOSURUS CRSTATUS 16% OF MIX
FRAGRANT AGRIMONY AGRIMONA PROCERA 2% OF MIX
GREATER BIRDSFOOT TREFOIL LOTUS ULIGNOSUS 0.8% OF MIX
HIGHLAND BENT AGROSTIS CASTELLANA 8% OF MIX
LADY'S BEDSTRAW GALIUM VERUM 2% OF MIX
MEADOW BUTTERCUP RANUCULUS ACNIS 2% OF MIX
OXEYE DAISY LEUCANTHEMUM VULGARE 1% OF MIX
RAGGED ROBIN LYCHNIS FLOS-CUCULI 0.8% OF MIX
RED FESCUE FESTUCA RUBRA SSP. PRUINOSA 16% OF MIX
SHEEP'S SORREL RUMEX ACETOSELLA 0.4% OF MIX
SHEEP'S FESCUE FESTUCA OVINA 32% OF MIX
SLENDER ST. JOHN'S WORT HYPERCUM PULCHRUM 0.6% OF MIX
SNEEZEWORT ACHILLEA PTARMICA 0.8% OF MIX
SWEET VERNAL GRASS ANTHOXANTHUM ODORATUM 4% OF MIX
TUFTED VETCH VICIA CRACCA 2% OF MIX
WAVY HAIRGRASS DESCHAMPSIA FLEXUOSA 4% OF MIX
FOXGLOVE DIGITALIS PURPUREA 0.8% OF MIX
YARROW ACHILLA MILLEFOLIUM 1.6% OF MIX
YELLOW RATTLE RHINANTHUS MINOR 0.8% OF MIX

LEGEND:

- PROPOSED 1.8M TALL WELDMESH FENCING
- APPLICATION BOUNDARY
- EXISTING SITE BOUNDARY
- EXISTING GRASSLAND RETAINED, OR GRASSLAND REINSTATED TO MATCH EXISTING WHERE DISTURBED DURING CONSTRUCTION
- EXISTING SHRUBS/SCRUB TO BE RETAINED AND PROTECTED
- EXISTING SHRUBS/SCRUB TO BE REMOVED AND REINSTATED WITH GRASS AND WILDFLOWER MIX (SEE NOTE 3)
- PROPOSED GRASS AND WILDFLOWER MIX (SEE NOTE 3)
- EXISTING STRUCTURES AND ACCESS ROAD
- EXISTING WATERBODY
- PROPOSED BRASH PILE FOR REPTILES
- PROPOSED HIBERNACULA FOR GREAT CRESTED NEWTS

P02	11.09.20	BSW	UPDATED FOLLOWING PUBLIC CONSULTATION	EH	MT	14.09.20
P01	25.06.20	TSM	FOR INFORMATION	SC	MT	25.06.20
Rev.	Date.	BIM.	Description.	Chk.	App.	Iss Date.



Project Name: PENGARNDDU SERVICE RESERVOIR					
Drawing Title: LANDSCAPING AND PLANTING GENERAL ARRANGEMENT					
Suitability: FOR INFORMATION					Suitability Code: S2
Originator: TM	Designer: MP	Date: 25.06.20			
Internal Project Number: IS44	Scale: 1:500 @ A1	Rev: P02			
Drawing Number: B10237-123532-XX-XX-DR-LA-DI9003					MMB MORTY MACDONALD MERTHYR