



NOTES:


1. All dimensions are in millimetres. All levels are in metres.
2. This drawing is not to be scaled use figured dimensions only.
3. Topographical survey information taken from
Duren Oliver Survey Civil Eng. Services Ltd
Ref: 20690/002/FCE/DLO
Date: 07/04/2026

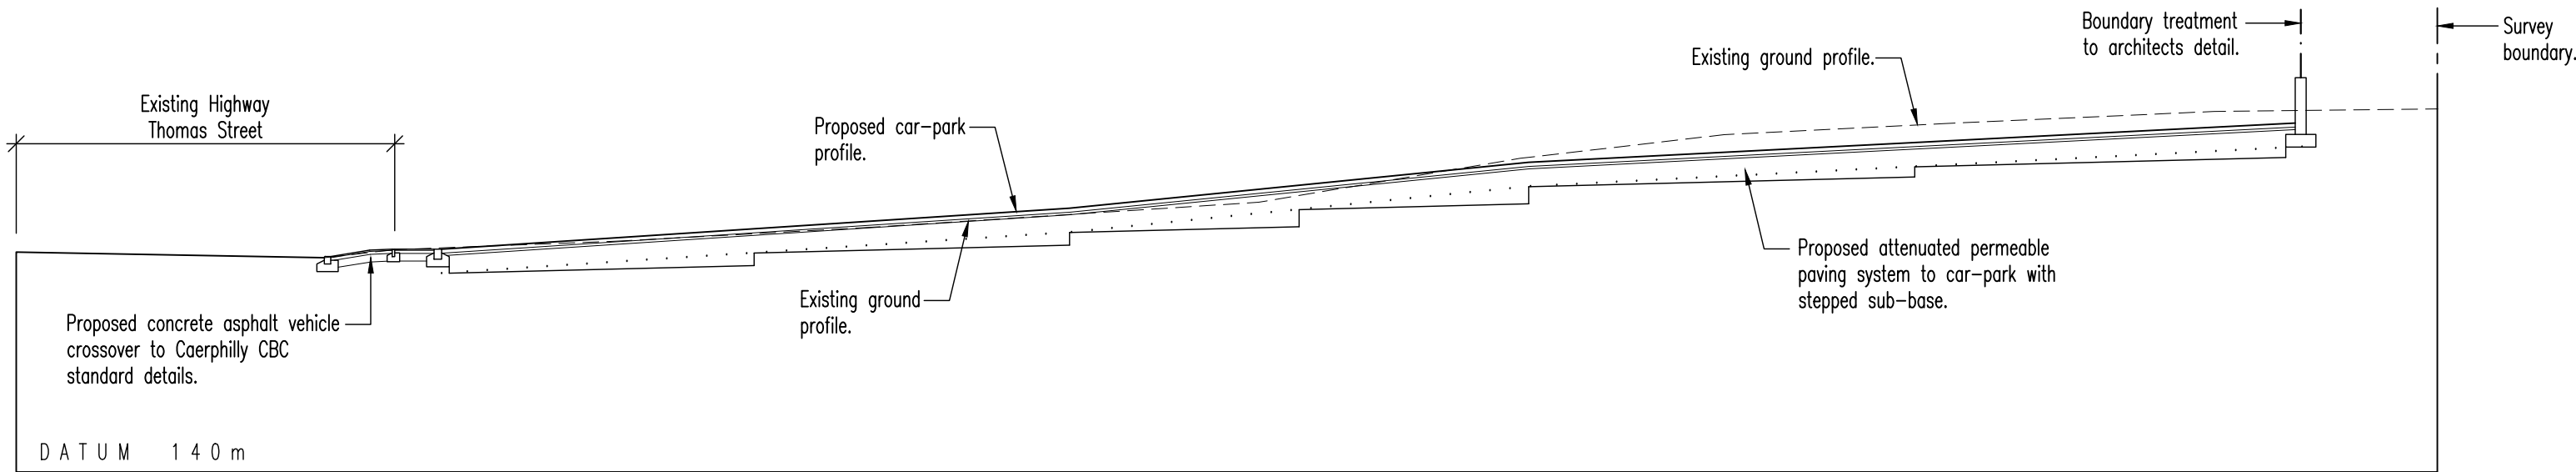

CROSS SECTION A - A

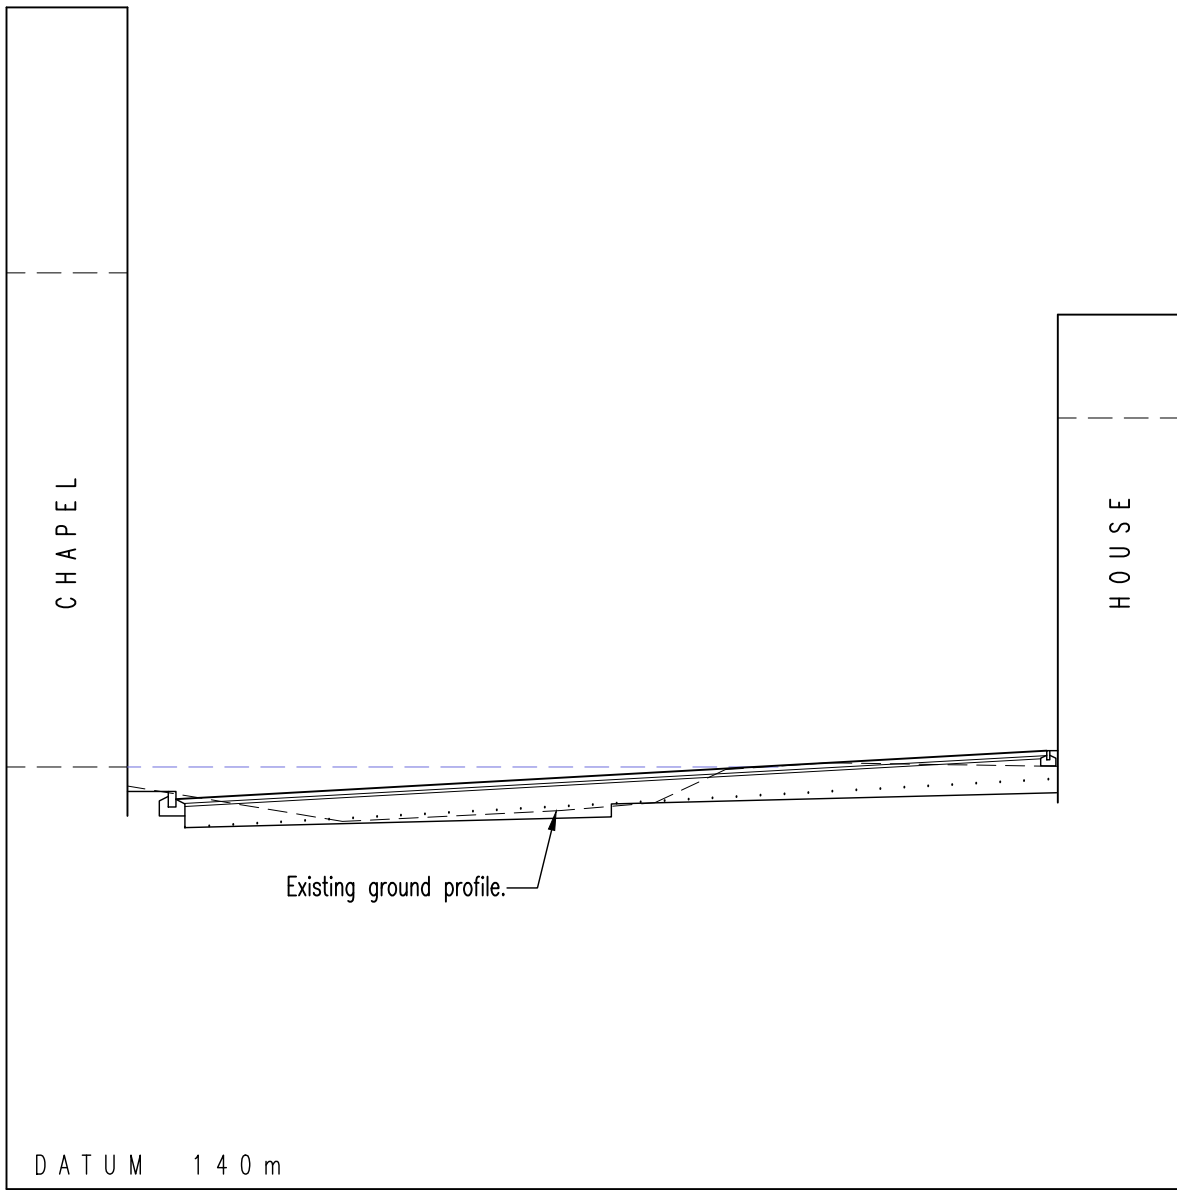

CROSS SECTION B - B

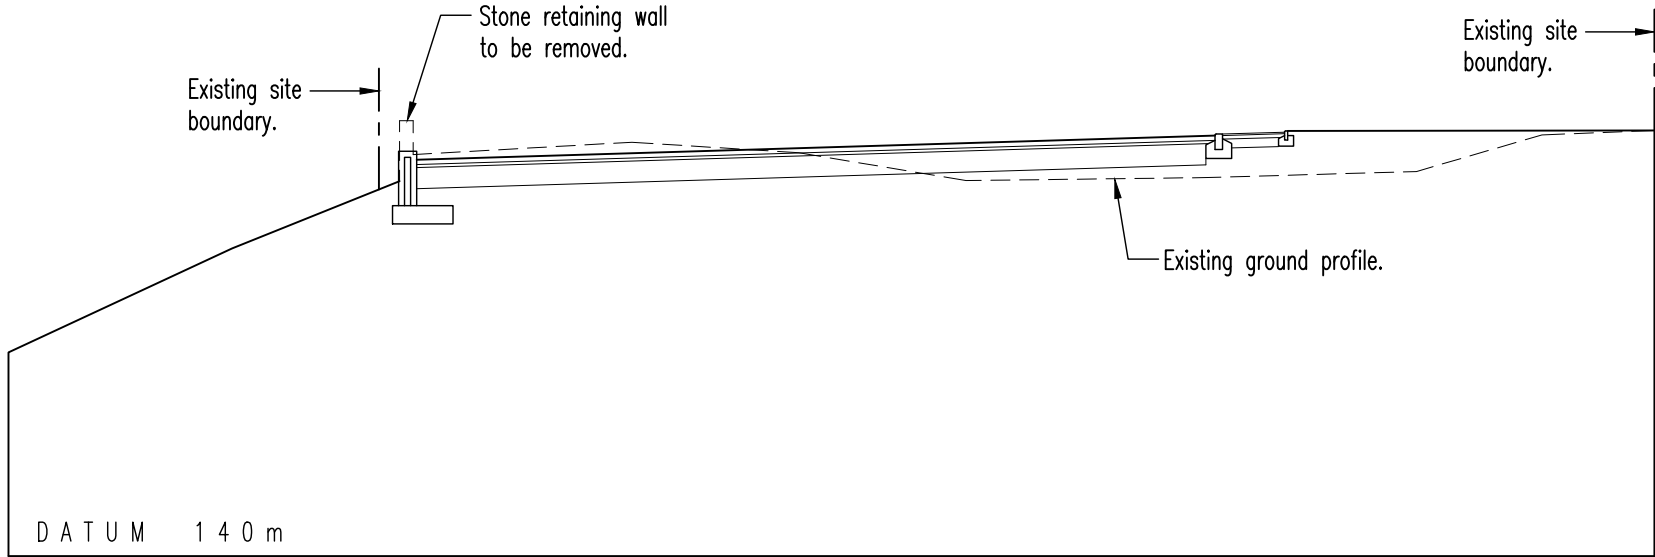

CROSS SECTION C - C

P1	30.04.26	JJD	Preliminary Issue.
REV.	DATE	DRAWN	REVISION
DRAWING ISSUE STATUS			
☒ PRELIMINARY ISSUE	☐ DESIGN DEVELOPMENT PRIOR TO TENDER		
☐ TENDER ISSUE	☐ DESIGN DEVELOPMENT PRIOR TO CONSTRUCTION		
☐ CONSTRUCTION ISSUE	☐ AS BUILT ISSUE		
Austin Partnership Civil & Structural Engineering Consultants 11 Drake Walk, Waterfront 2000, Atlantic Wharf, Cardiff. CF10 4AN Tel: 029 2043 5300 Fax: 029 2043 5310 email: mail@austinpartnership.co.uk www.austinpartnership.co.uk			
PROJECT : BRYNHYFRYD CHAPEL, TREHARRIS			
TITLE : PROPOSED SITE SECTIONS			
DATE : APRIL 2026	DRAWN : JJD	PROJECT No : 25.5962	DRG. No : 106
SCALE : 1:125 (A1)	CHECKED : GJF		REV : P1