


NOTES:


All dimensions must be checked on site and not scaled from this drawing.
This plan has been prepared for Planning and /or Building Regulation purposes only.

Some forms of building works may require action by the owners under The Party Wall Act 1996. The adjoining owners are to be informed of the proposals at least one month before commencement of works and their written approvals obtained.


EXISTING
FORECOURT
PLAN
1:50 m

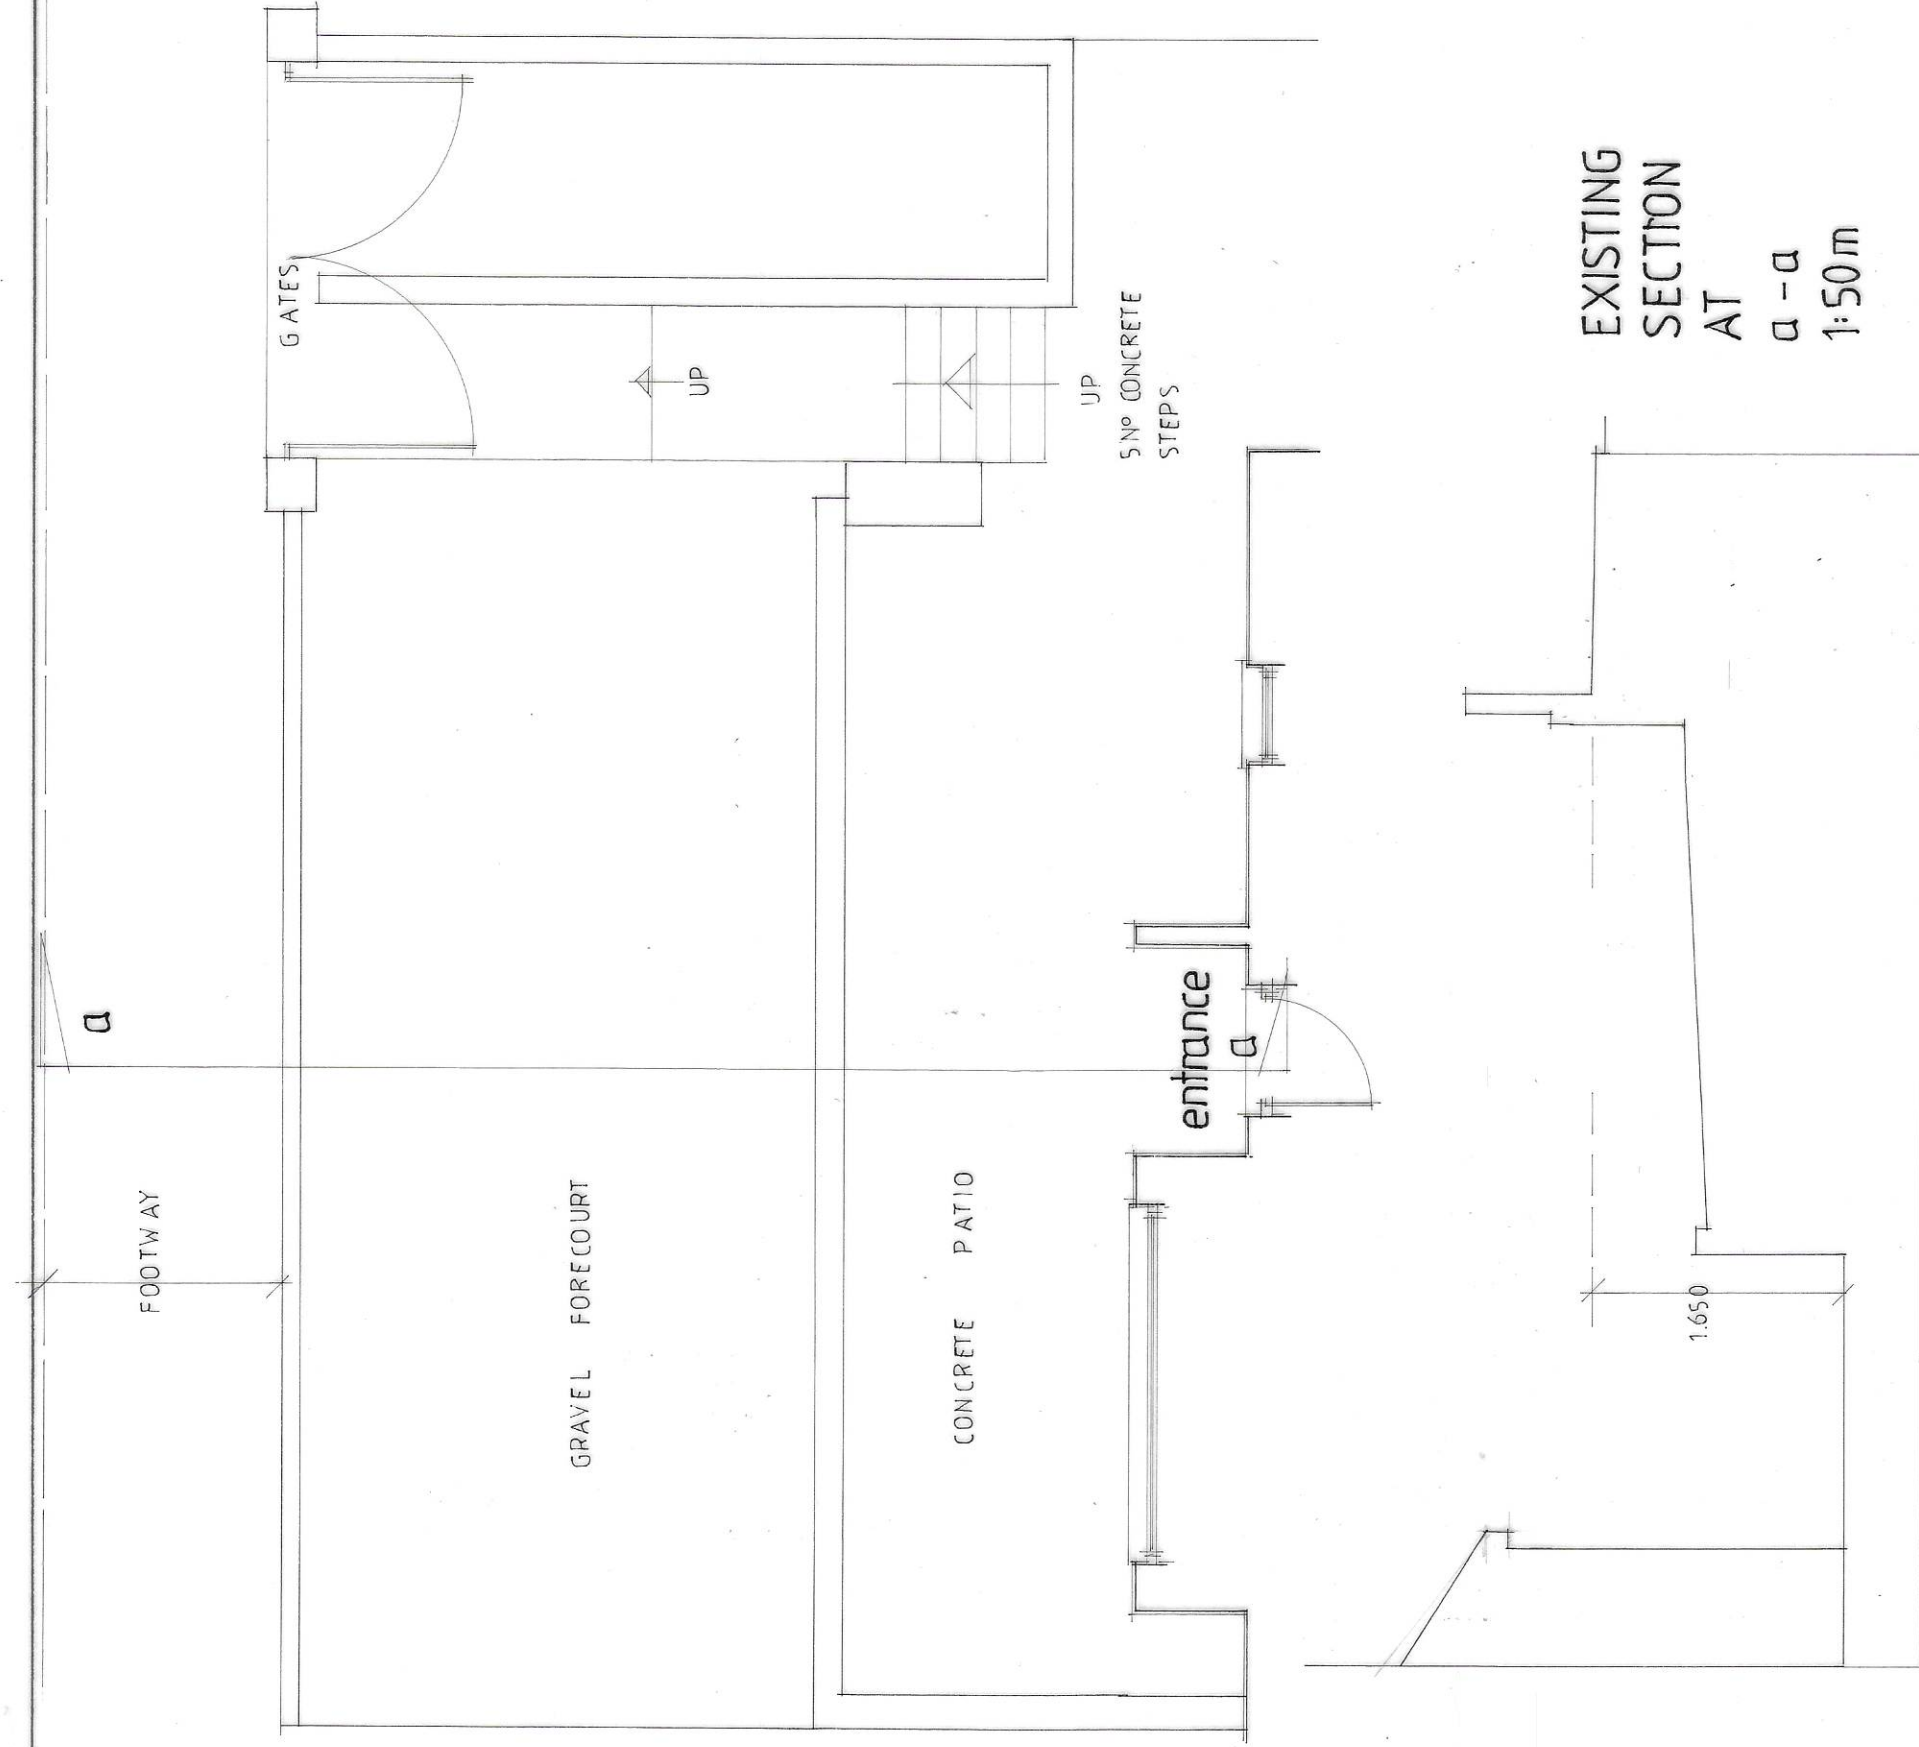

EXISTING
SECTION
AT
a - a
1:50 m

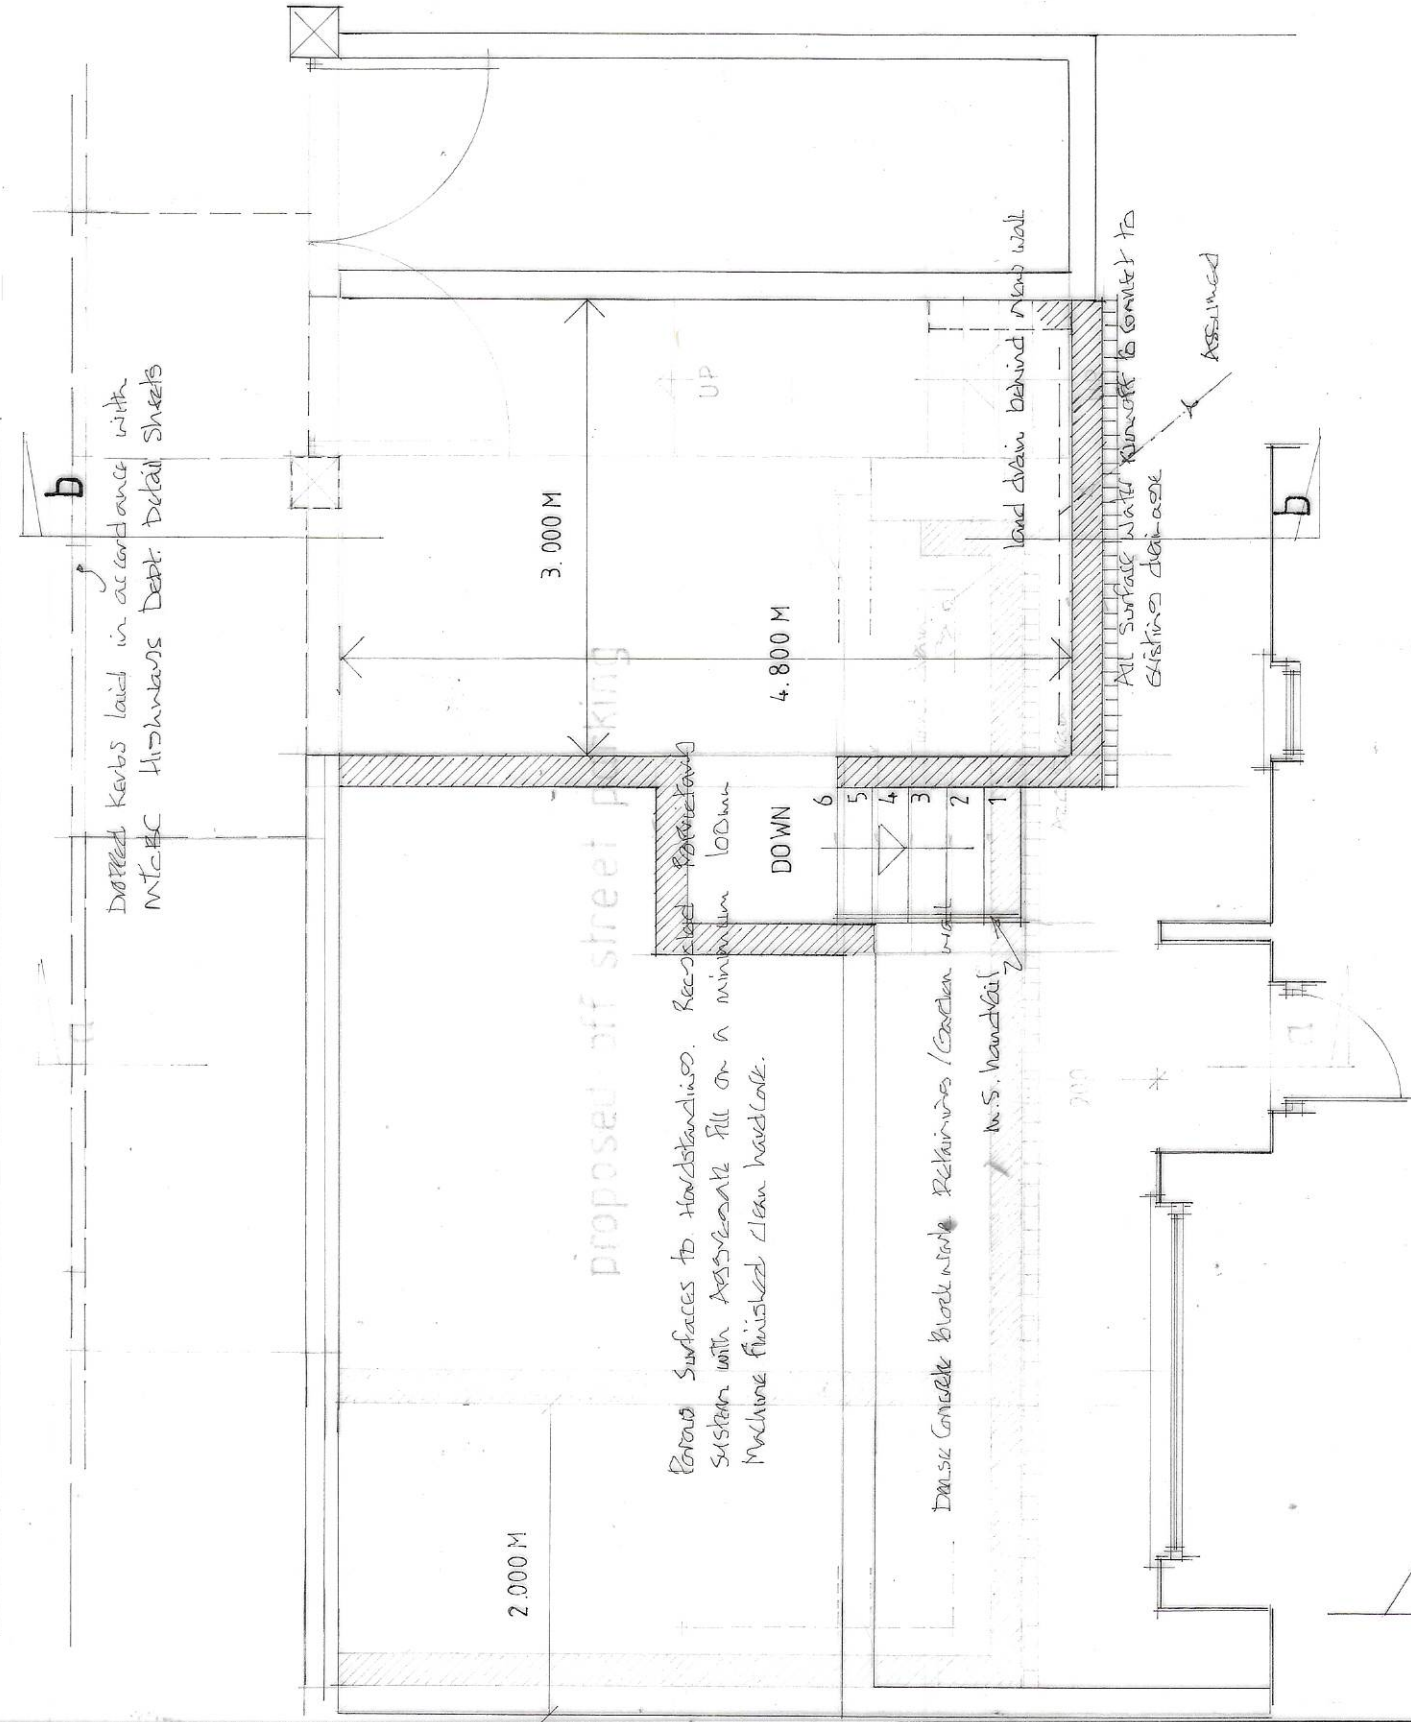


PROPOSED
FORECOURT
PLAN
1:50 m

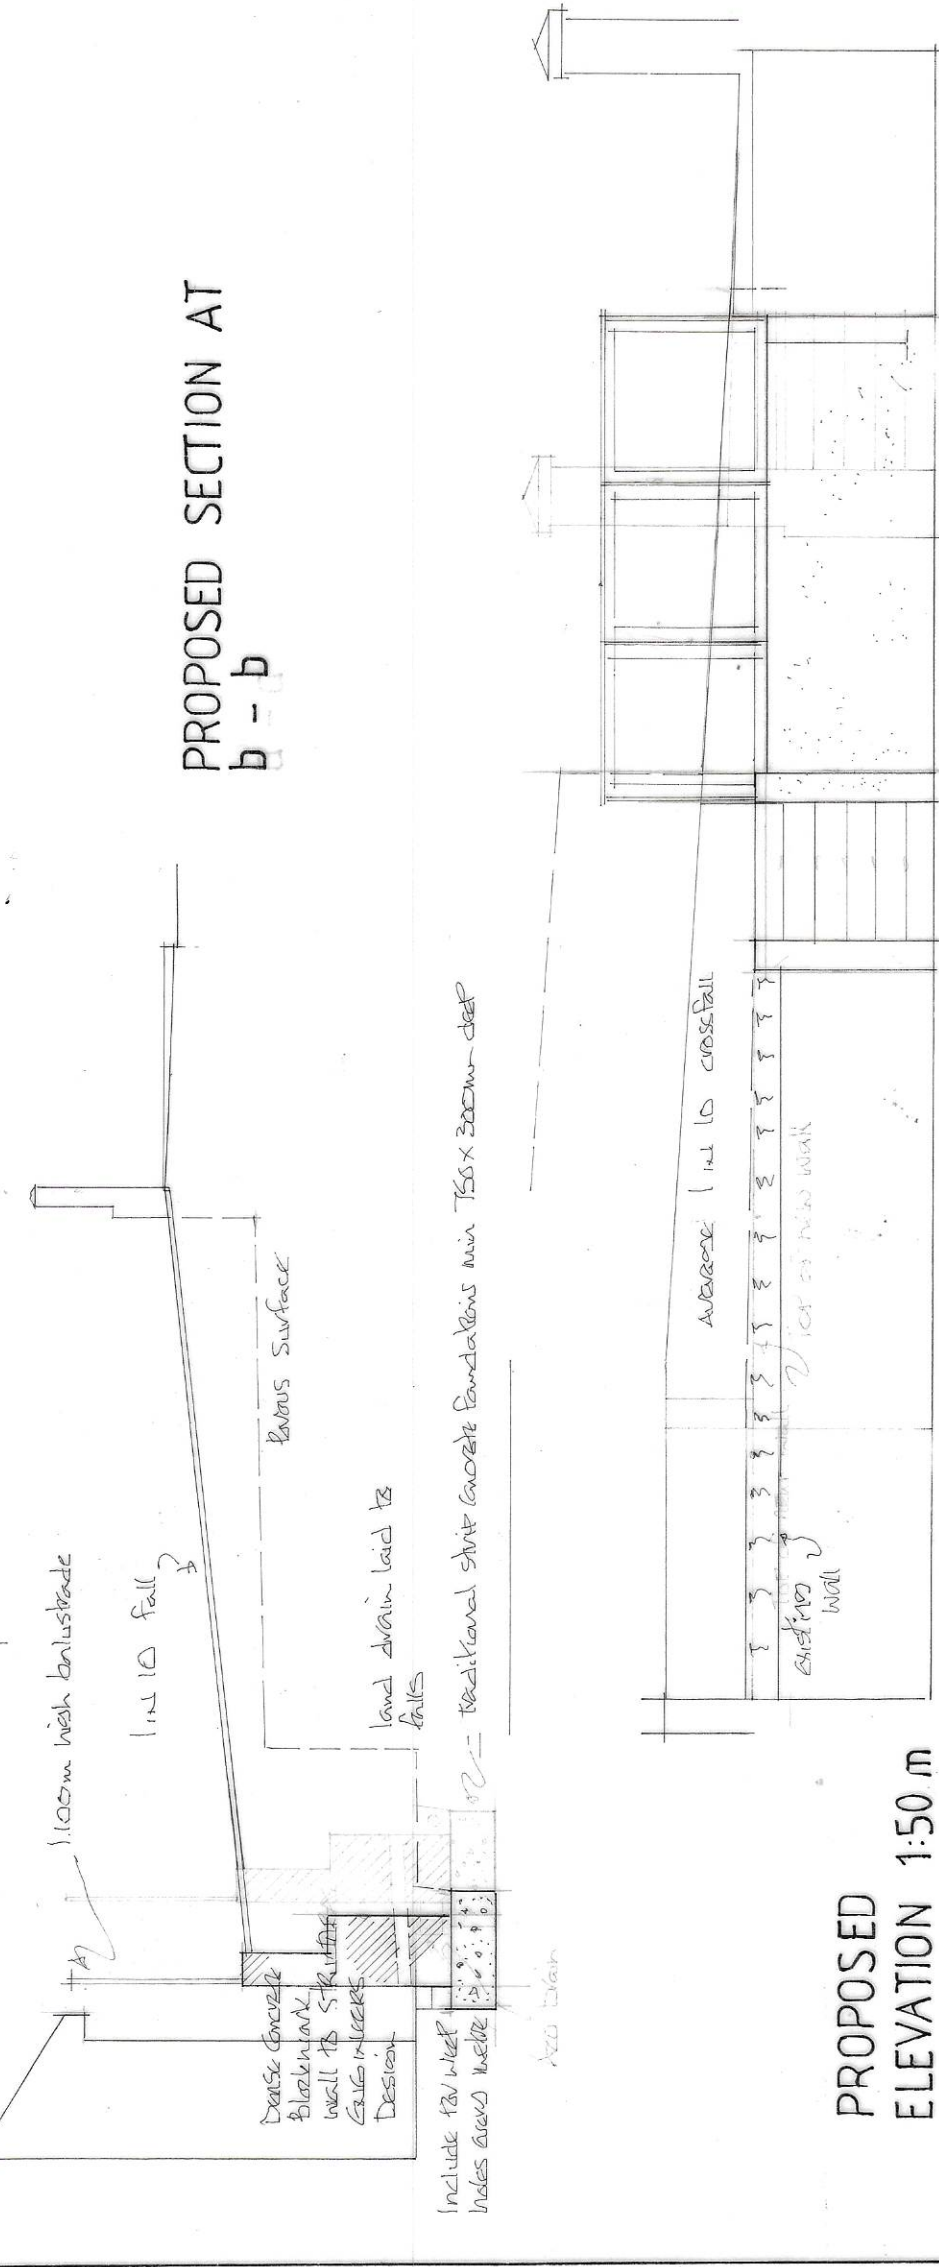

PROPOSED SECTION AT
b - b

PROPOSED
ELEVATION 1:50 m

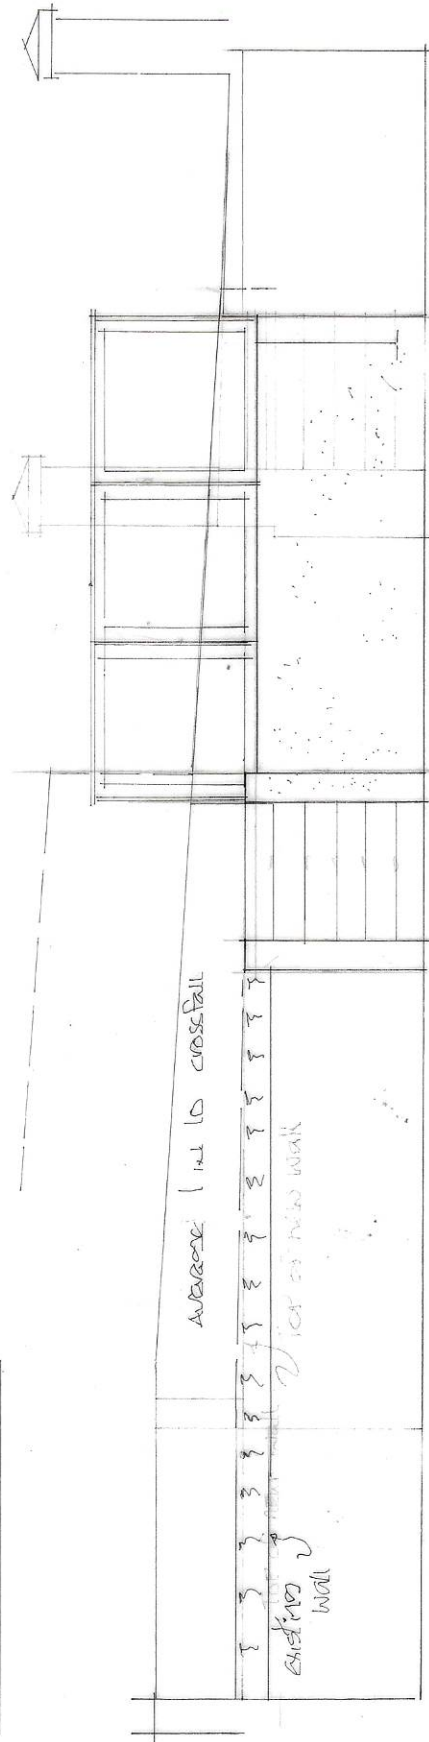

LOCATION
PLAN
scale 1:1250

Date	Revisions
19.01.2024	Parking area further reduced V1
28.06.2024	Parking area reduced to 10m V2

© copyright

D. Vivian Jones AssocRICS
Building Design Services

114, Brecon Road,
HIRWAUN,
Rhonddda Cynon Taff,
CF44 9NS
Tel. 01685 812069
Mobile 07702 380869
Email: vivjonesdesign@yahoo.co.uk



Client
Mr. P Matthews.

Job Title
Proposed Car Parking
to Front Forecourt.

Drawing Title

26 Wingfield Terrace
Quakers Yard Treharris
MERTHYR TYDFIL
CF46 5DB

Scale 1:50 m 1:1250

Date 22.04.2024 Drawn by VJ.

Drg. No. 2984. CP. Rev.