
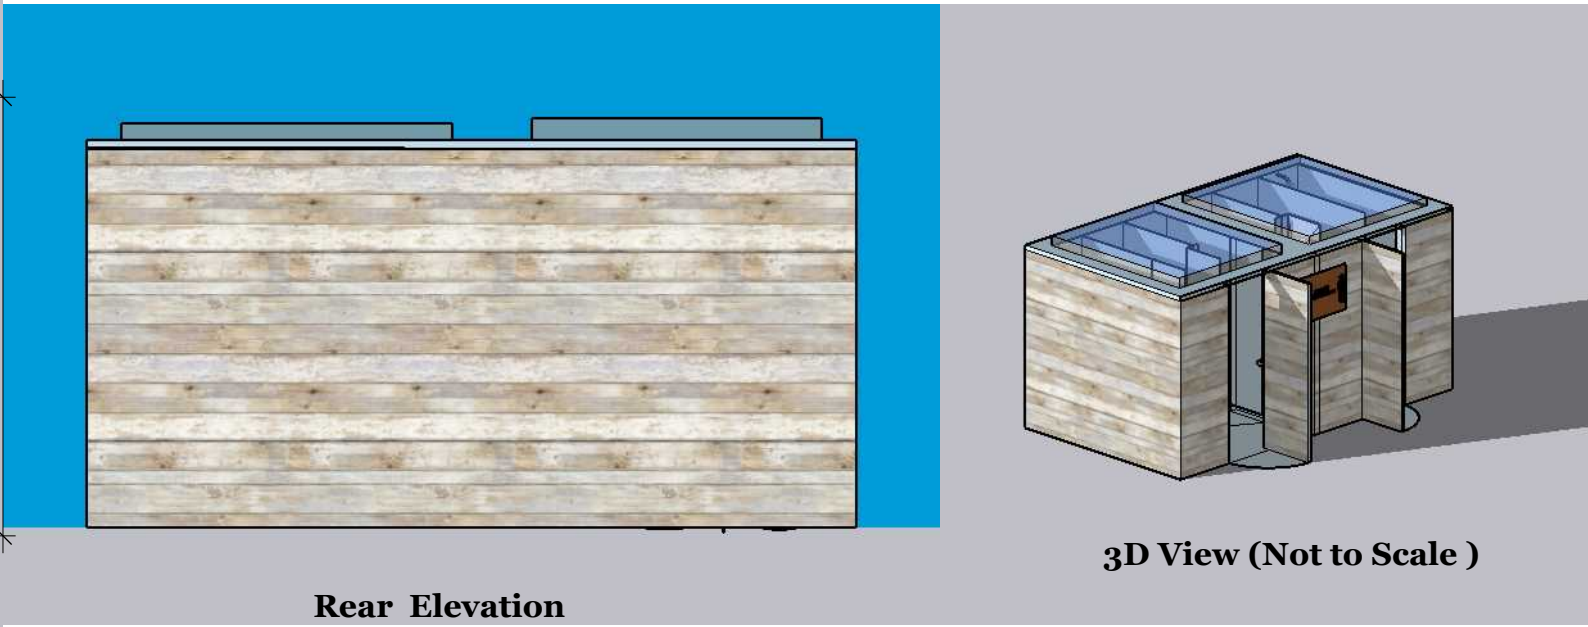
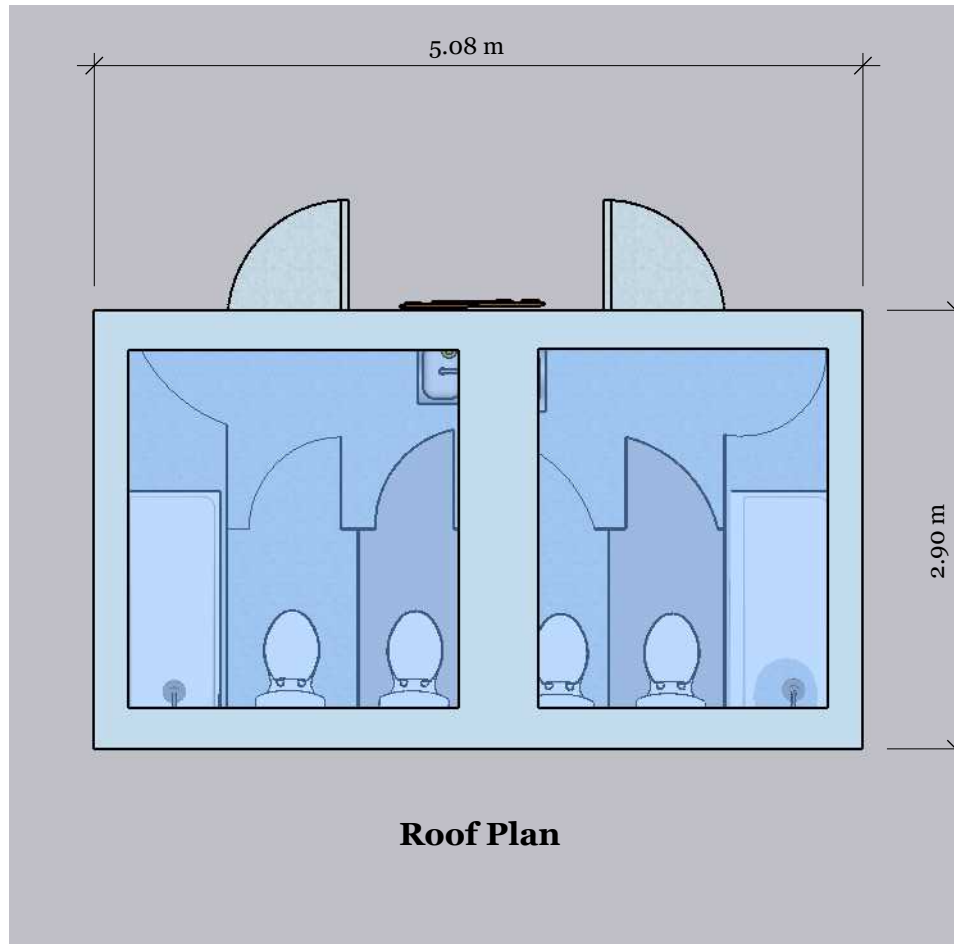


Metres
Scale 1:50@A3

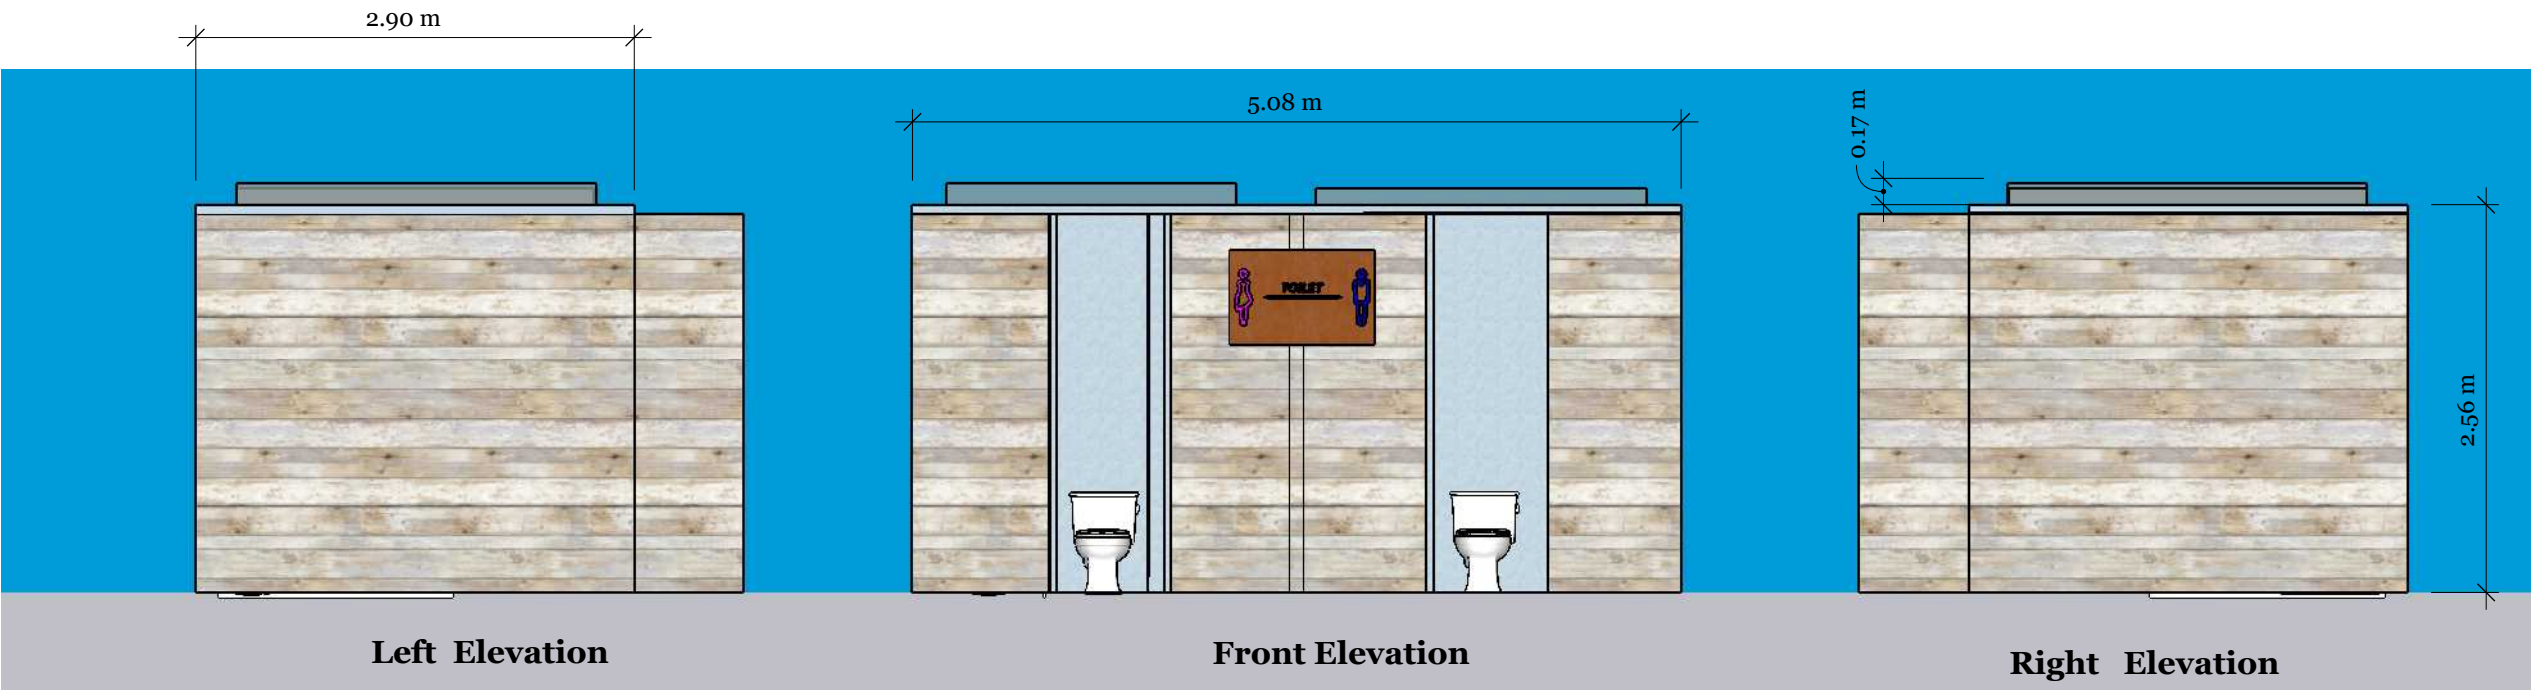

(England and Wales)

Planning Service UK
Gemma House
39 Lilestone Street
Marylebone
London
NW8 8SS
0330 133 8666

(Scotland and N. Ireland)

Planning Service UK
Clyde Offices (2nd Floor)
48 West George Street
Glasgow
G2 1BP
0141 266 6666

CLIENT

PROJECT
Glamping site

DRAWN BY
TC

ISSUE
02/11/2023

DESCRIPTION
Proposed Toilet/
Shower Portacabin

P_{t.01}