
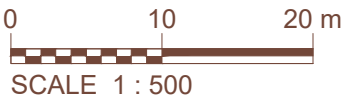


M:\HOB\B2191100 - A465 Section 5&6 Technical Advisor\05 Working Files\9400 Lands\Pant Road Playground - Planning Application\Working Folder\CAD Folder\2191100-JAC-LSI-DR-HE-9400-1002.dwg - 17/08/2020 11:40:12 - PA07 - Ryanda

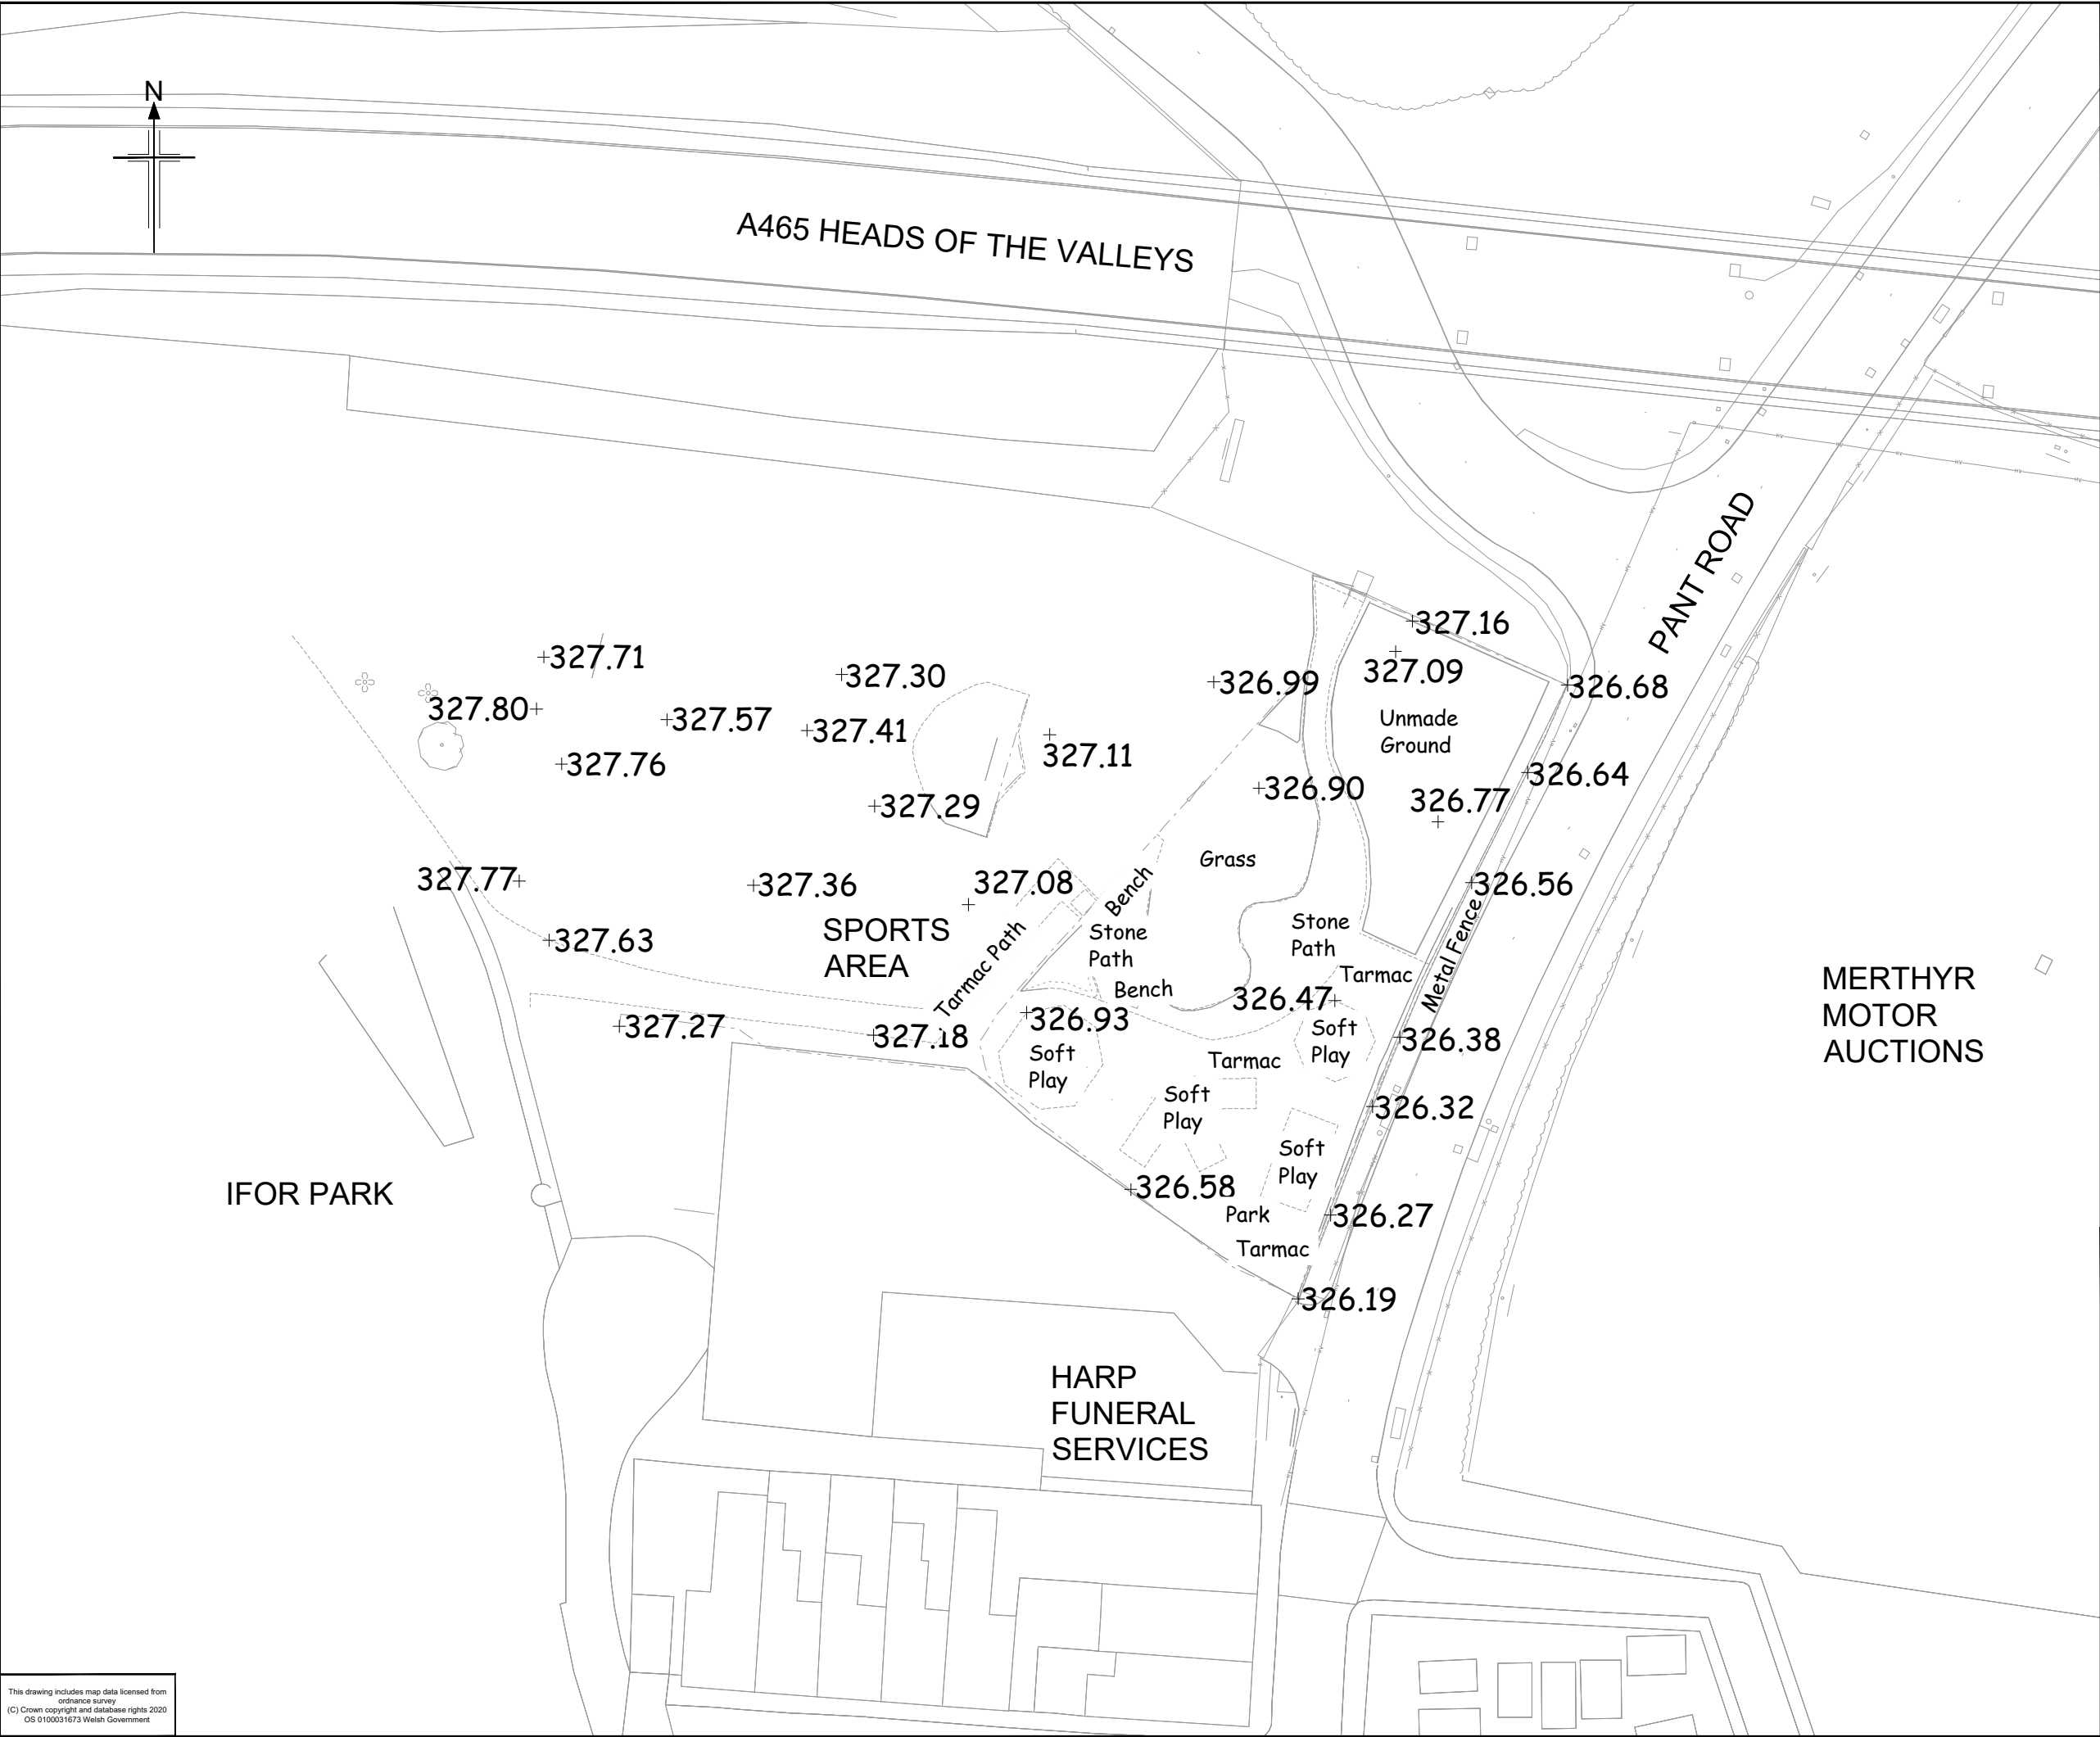

ISSUE FOR PLANNING

Rev	Rev. Date	Purpose of revision	Drawn	Checked	Rev'd	Appr'd
P01	Aug 2020	First Issue	WE	HD	HD	RT

Jacobs
Churchill House, Churchill Way, Cardiff CF10 2HH
Tel: +44(0)29 2035 3200
www.jacobs.com

Client
 Llywodraeth Cymru
Welsh Government

Project
A465 SECTIONS 5 & 6

Drawing title
PA07 -
EXISTING LAYOUT PLAN

Drawing status	FOR PLANNING
Scale	1:500 @ A3
Jacobs No.	2191100
Client no.	
Drawing number	B2191100-JAC-LSI-DR-HE-9400-1002

DO NOT SCALE
Rev
P01