



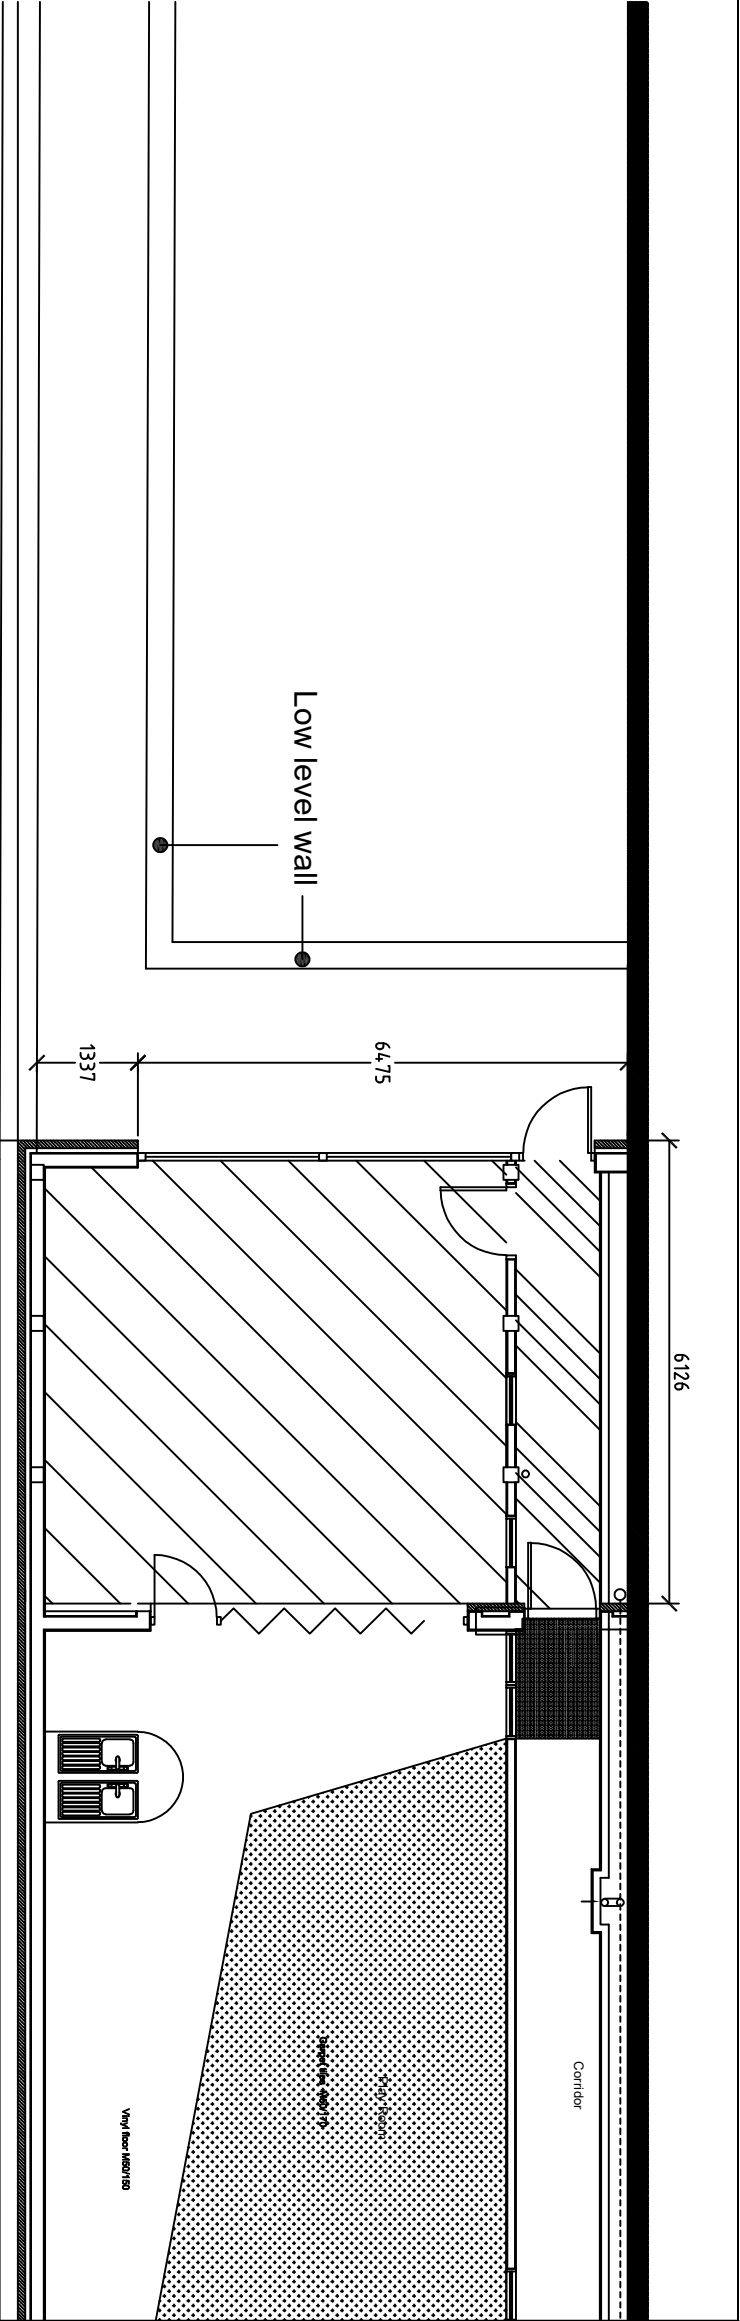

Existing Plan

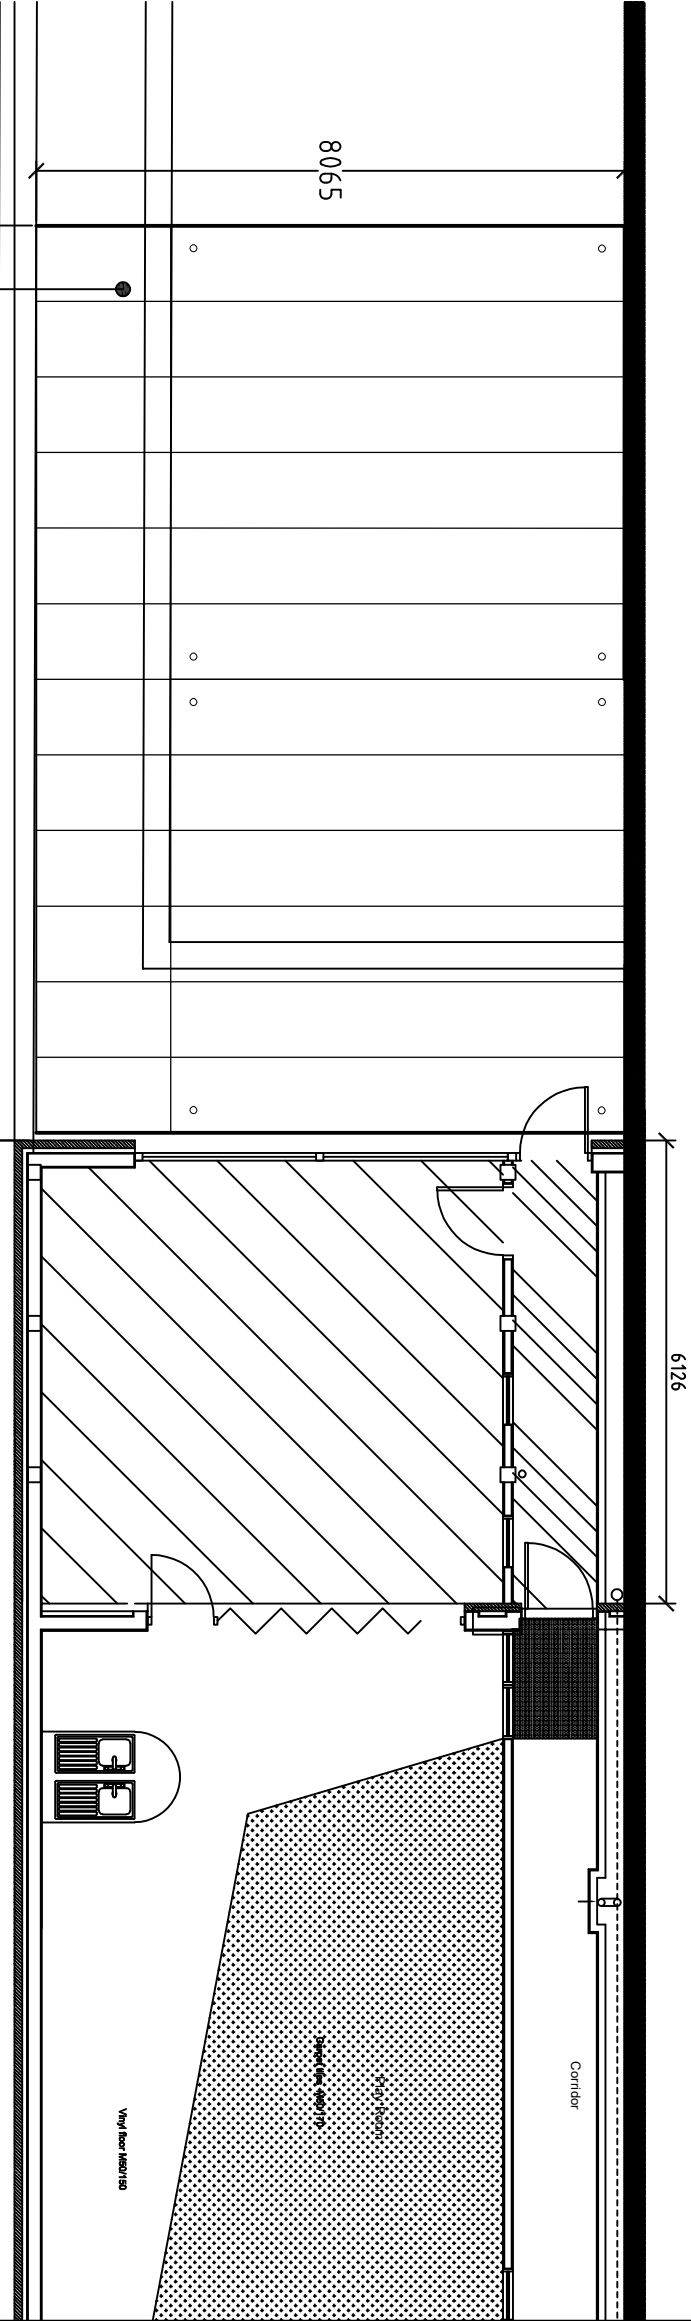

FIGURED DIMENSIONS MUST BE TAKEN
NOT SCALED MEASUREMENTS.
ANY DISCREPANCIES IN THIS DRAWING
MUST BE REPORTED IMMEDIATELY TO
THE ARCHITECT.
CONTRACTORS MUST CHECK ALL
DIMENSIONS ON SITE.

Job	Proposed Canopy and Boundary Fence Cyfarthfa Infants School, Norman Terrace, Merthyr Tydfil, CF47 8SD		
Title	Existing and Proposed Plan		
Scale	1/100 @ A3		
Date	Sept 2021		
Drawn			
Checked			
Job Ref.	Dwg No.	Rev.	
2021-042	01(P)	A	