


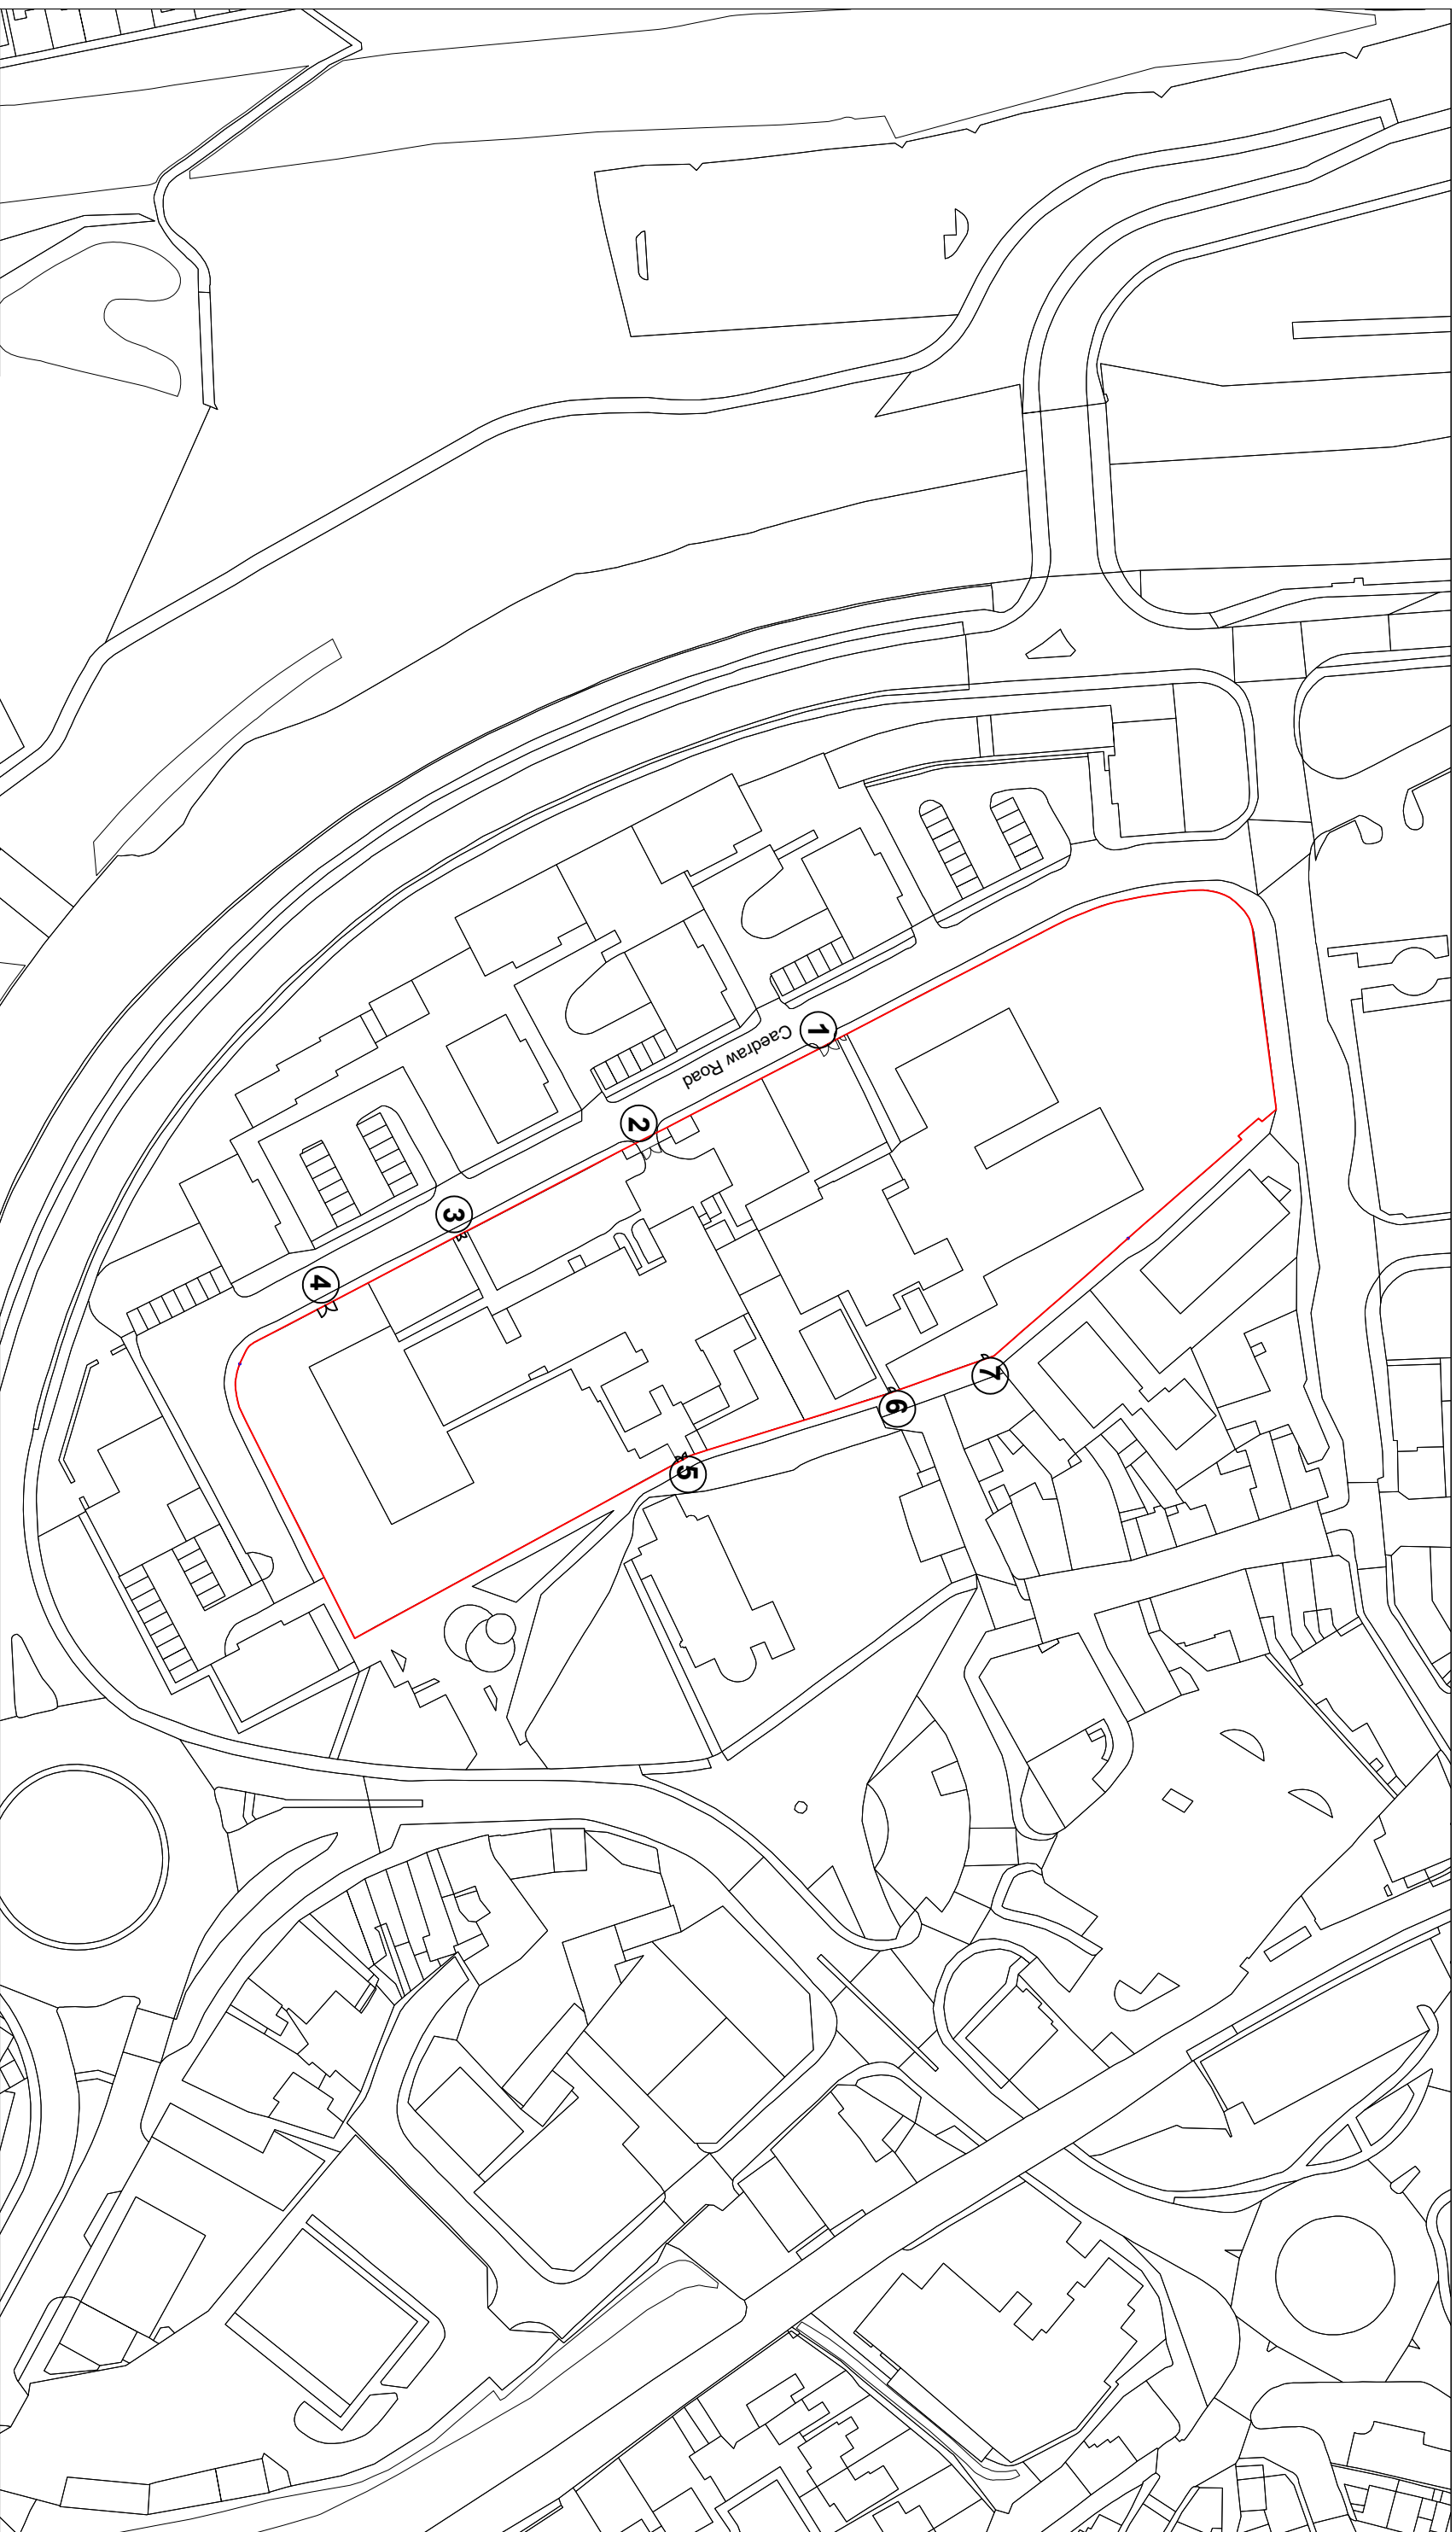

Job. Ref.	Dwg. No.	Rev.	Job	Title	Rev									
FIGURED DIMENSIONS MUST BE TAKEN NOT SCALED MEASUREMENTS. ANY DISCREPANCIES IN THIS DRAWING MUST BE REPORTED IMMEDIATELY TO THE ARCHITECT. CONTRACTORS MUST CHECK ALL DIMENSIONS ON SITE.			Perimeter Fence and Gates St Mary's RC School Caedraw Rd, Merthyr Tydfil CF47 8HA	Proposed OS Map outlining the application site										
							Scale	1/1250 @ A3						
									Date	July 2022				
											Drawn			
													Checked	
							2022-096	09(P)	A	Corporate Property				
										Unit 5				
										Triangle Business Park				
										Pentrebach				
			Merthyr Tydfil											
			CF48 4TQ											
			Gate 1 - Main Vehicle and Pedestrian Entrance 1 of St Mary's School											
			Gate 2 - Side Vehicle Entrance of Caedraw School											
			Gate 3 - Pedestrian Entrance 1 of Caedraw School											
			Gate 4 - Main Vehicle Entrance of Caedraw School											
			Gate 5 - Pedestrian Entrance 2 of Caedraw School											
			Gate 6 - Pedestrian Entrance 2 of St Mary's School											
			Gate 7 - Pedestrian Entrance 3 of St Mary's School											