




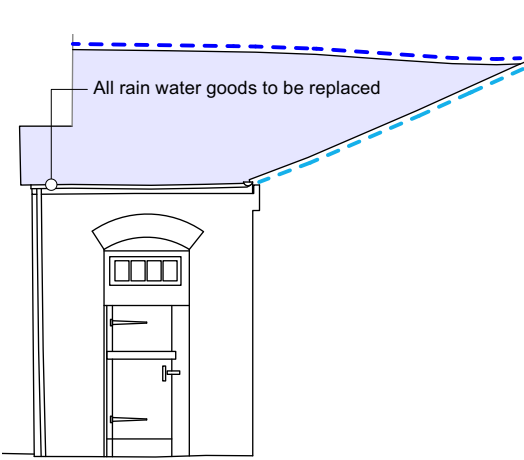


01 Existing elevation

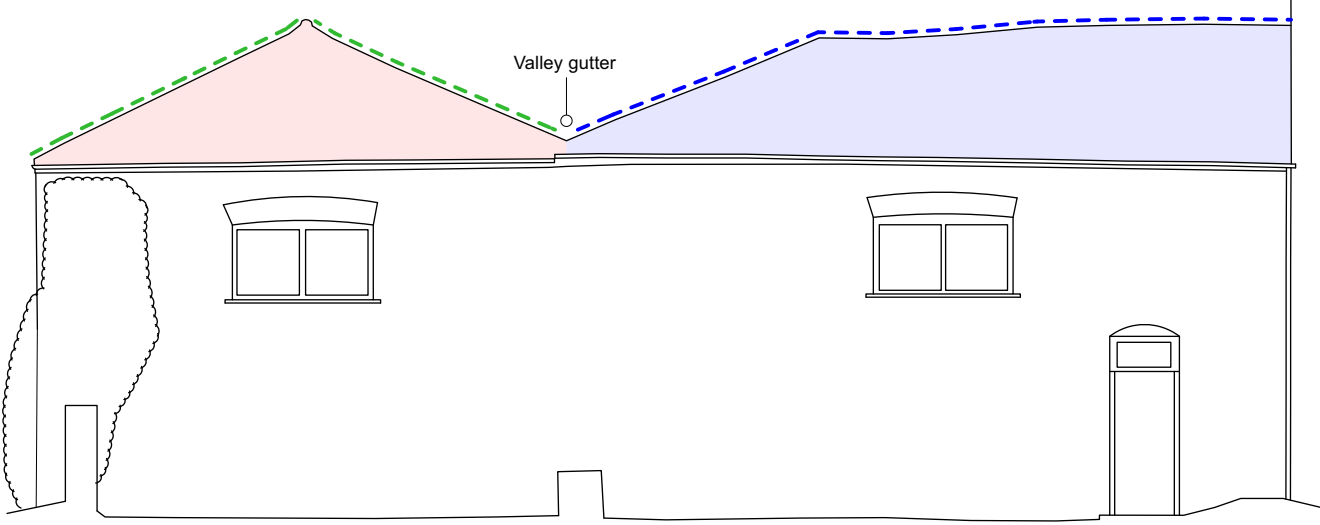


02 Existing elevation

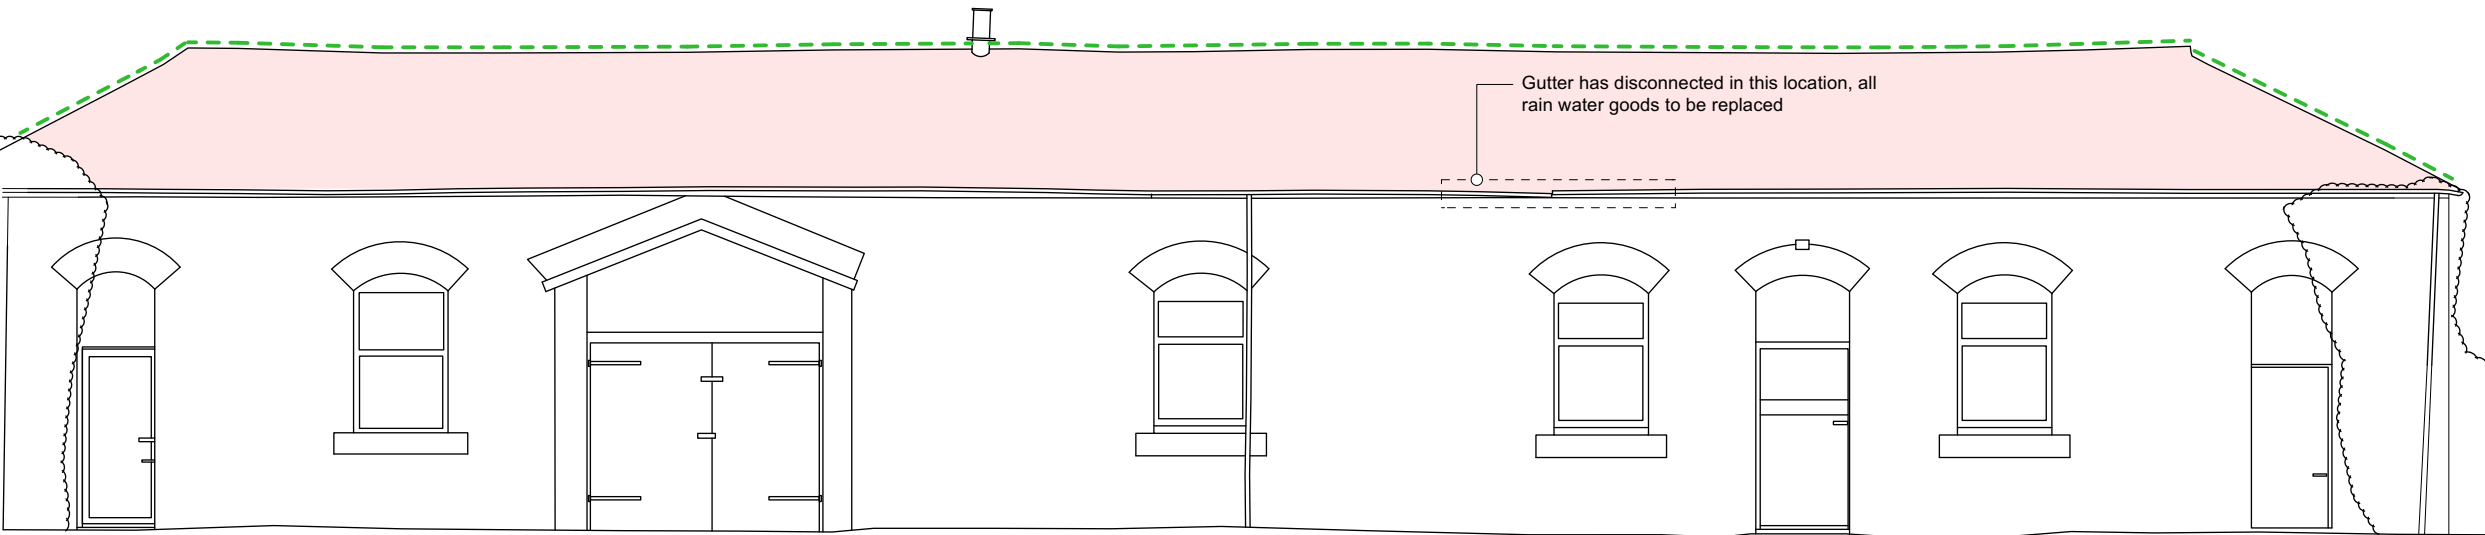

03 Existing elevation

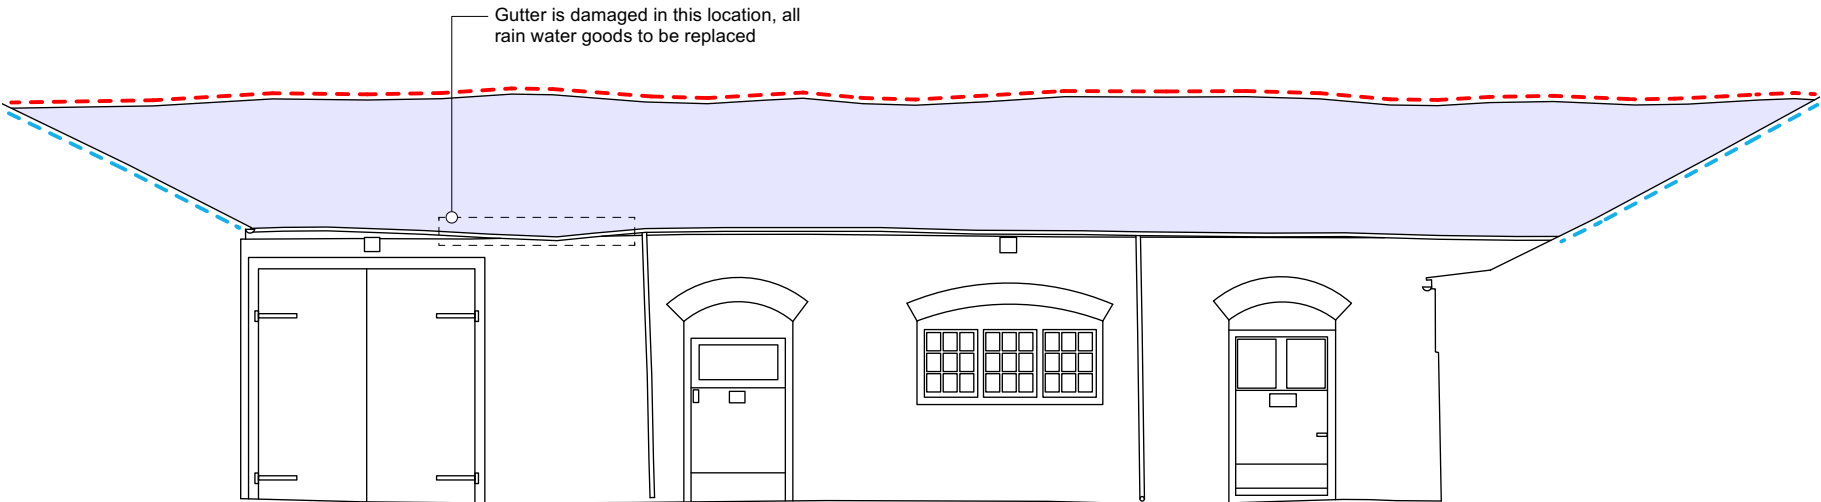

04 Existing elevation

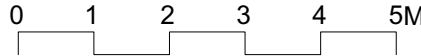

EXISTING ROOF KEY	
----	Clay ridge tile (hogs back profile & plain
----	Roll top metal ridge tile
----	Concrete ridge tile
----	Valley gutter
----	Concrete roof tiles
----	Slate roof tiles

Rural Office	revisions	date	revision notes	general notes	project	drawing title	scale	date	drawn by	checked by
	A	24.04.23	Elevation numbers amended		Pandy Farm	Existing elevations 01	1:100 @ A3	26.10.22	KR	NM
Rural Office, Yr Egin, College Rd. Carmarthen, SA31 3EQ					client	drawing status	job no.	drawing no.	revision	
rural-office.co.uk enquiries@rural-office.co.uk 01559 505 008					Kevin Jones & Adele Gittoes	Planning	179	3-0112	A	

Copyright: All rights reserved. This drawing must not be reproduced without permission. Only the original drawing should be relied upon. Contractors, subcontractors and suppliers must verify all dimensions on site before commencing any work or making any shop drawings. All shop drawings to be submitted to the architect prior to fabrication. This drawing is to be read in conjunction with the Architect's specification, bills of quantities / schedules, structural, mechanical & electrical drawings and all discrepancies are to be reported to the architect. Do not scale from this drawing. Dimensions are in millimetres unless otherwise stated.