




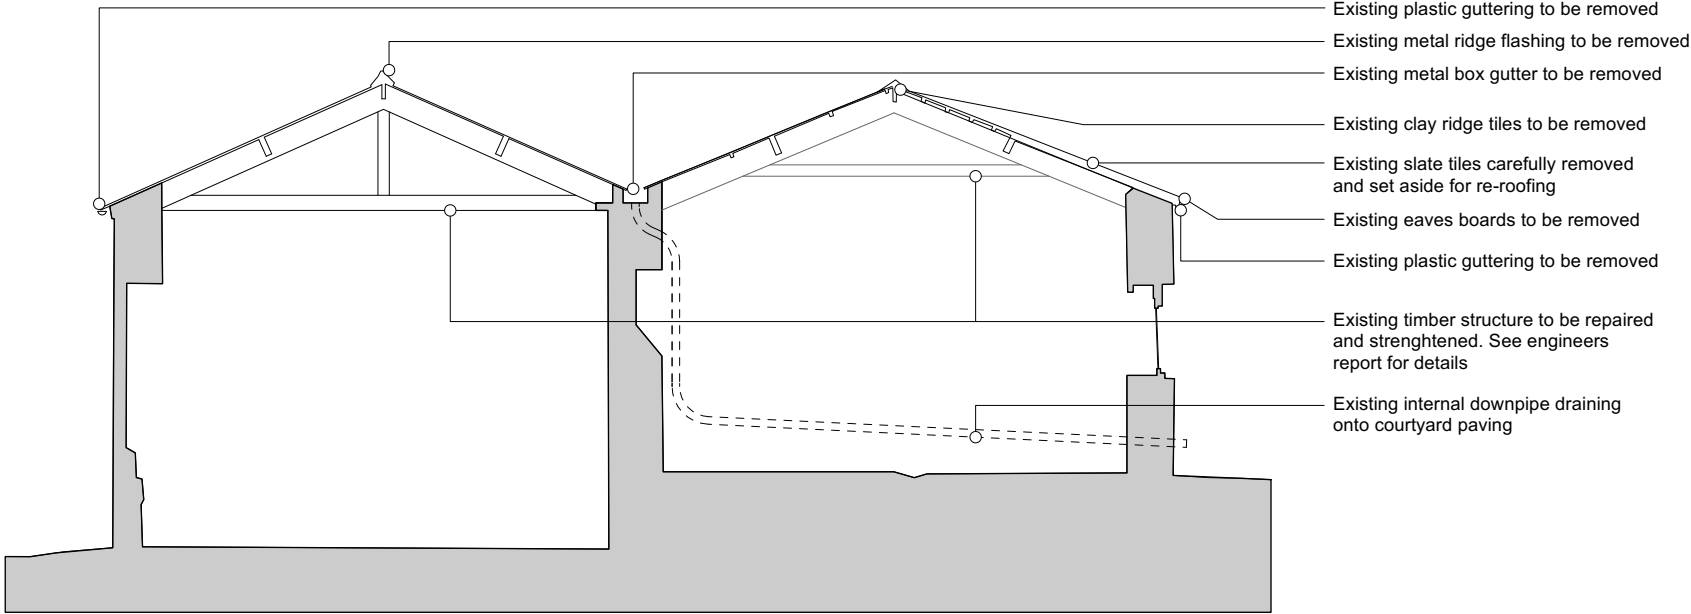


01 Existing section - Stables

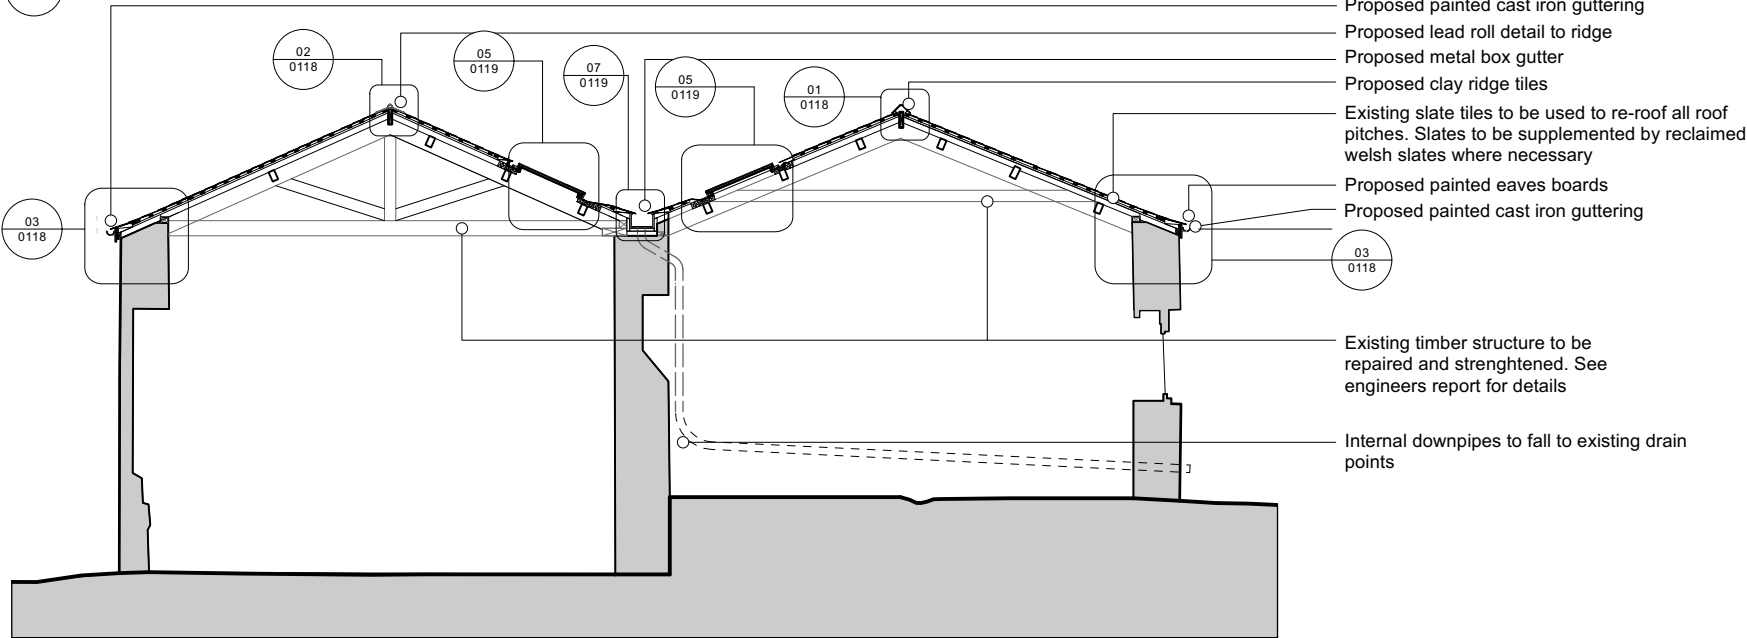


02 Proposed section - Stables

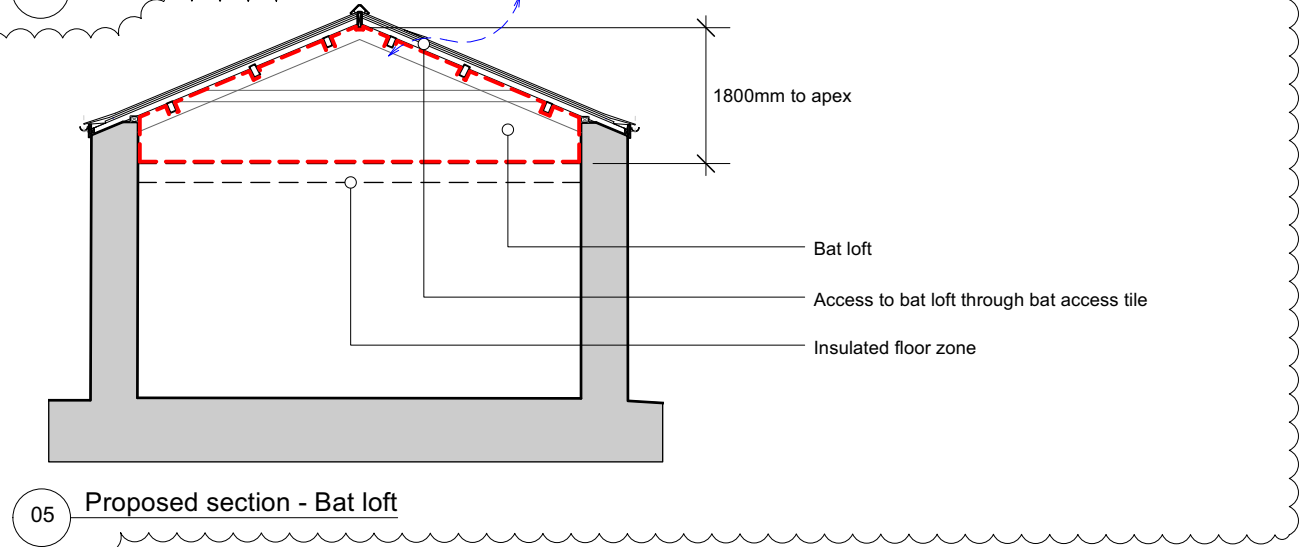


05 Proposed section - Bat loft

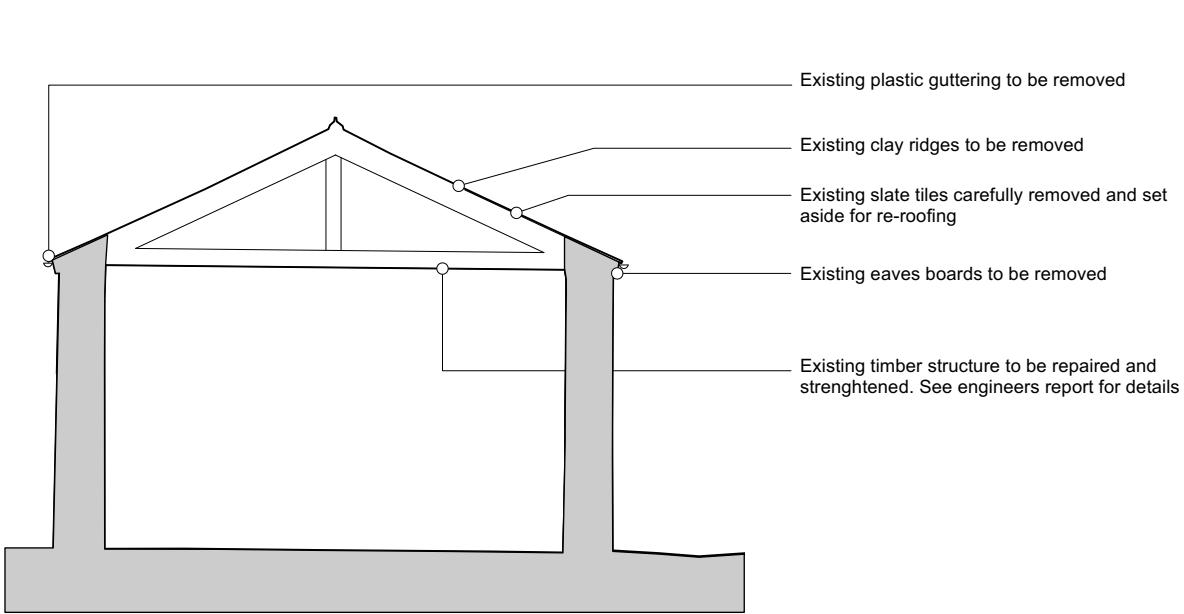

03 Existing section - Coach house

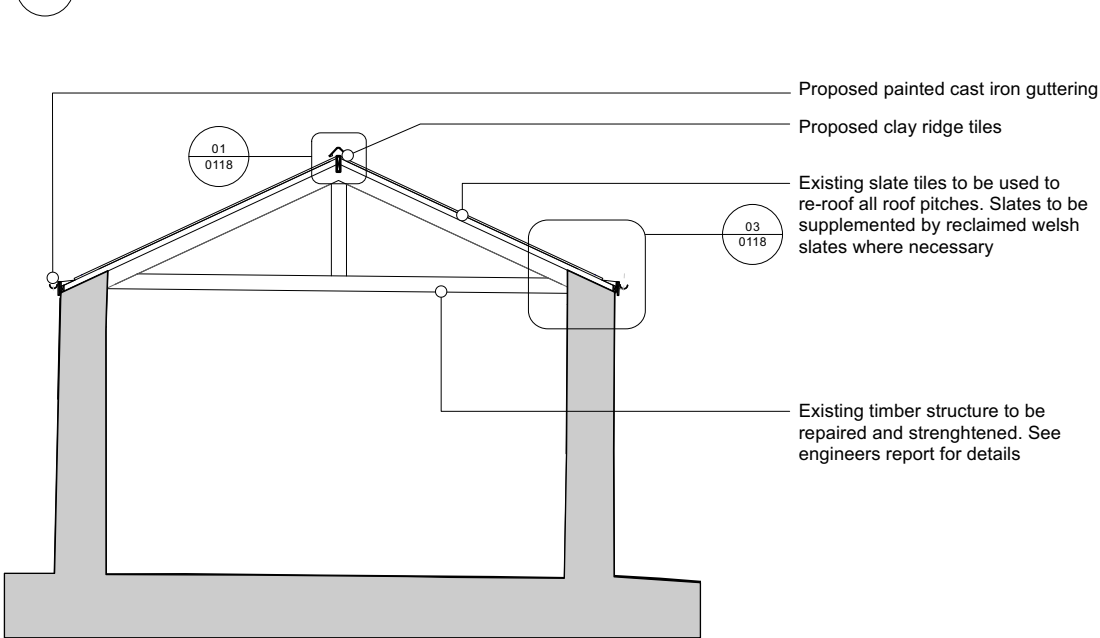

04 Proposed section - Coach house

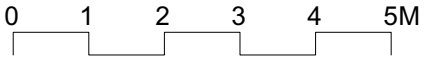

Rural Office

Rural Office, Yr Egin,
College Rd. Carmarthen,
SA31 3EQ

rural-office.co.uk
enquiries@rural-office.co.uk
01559 505 008

revisions	date	revision notes	general notes
A	24.04.23	Section added	

project Pandy Farm	drawing title Existing & proposed sections	scale 1:100 @ A3	date 26.10.22	drawn by KR	checked by NM
client Kevin Jones & Adele Gittoes	drawing status Planning	job no. 179	drawing no. 3-0117	revision A	

Copyright: All rights reserved. This drawing must not be reproduced without permission. Only the original drawing should be relied upon. Contractors, subcontractors and suppliers must verify all dimensions on site before commencing any work or making any shop drawings. All shop drawings to be submitted to the architect prior to fabrication. This drawing is to be read in conjunction with the Architect's specification, bills of quantities / schedules, structural, mechanical & electrical drawings and all discrepancies are to be reported to the architect. Do not scale from this drawing. Dimensions are in millimetres unless otherwise stated.