




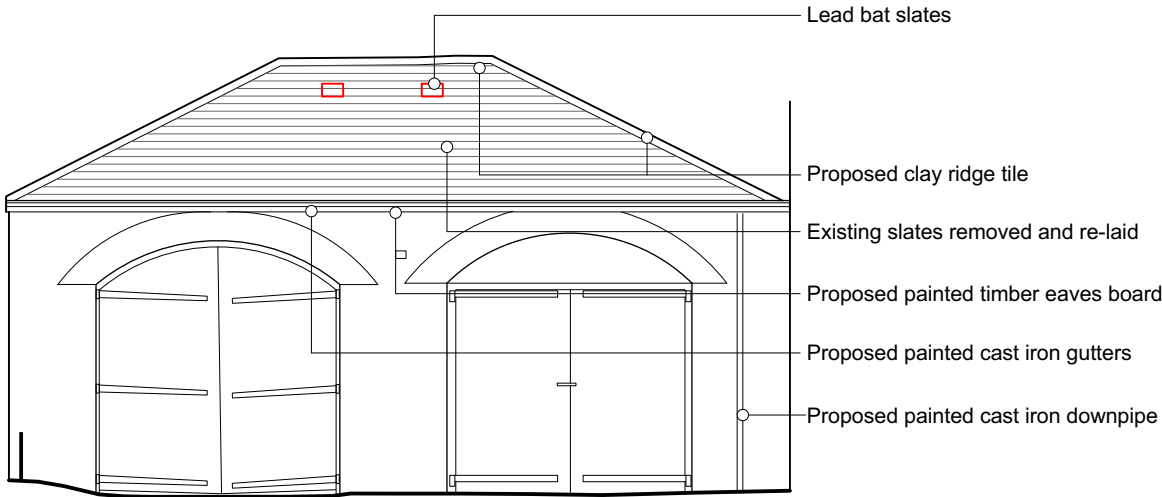



05 Proposed elevation

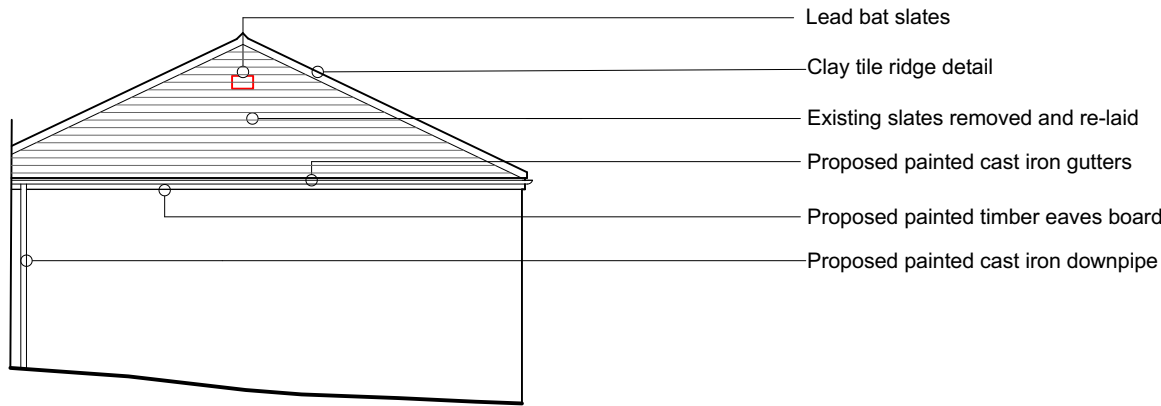


06 Proposed elevation

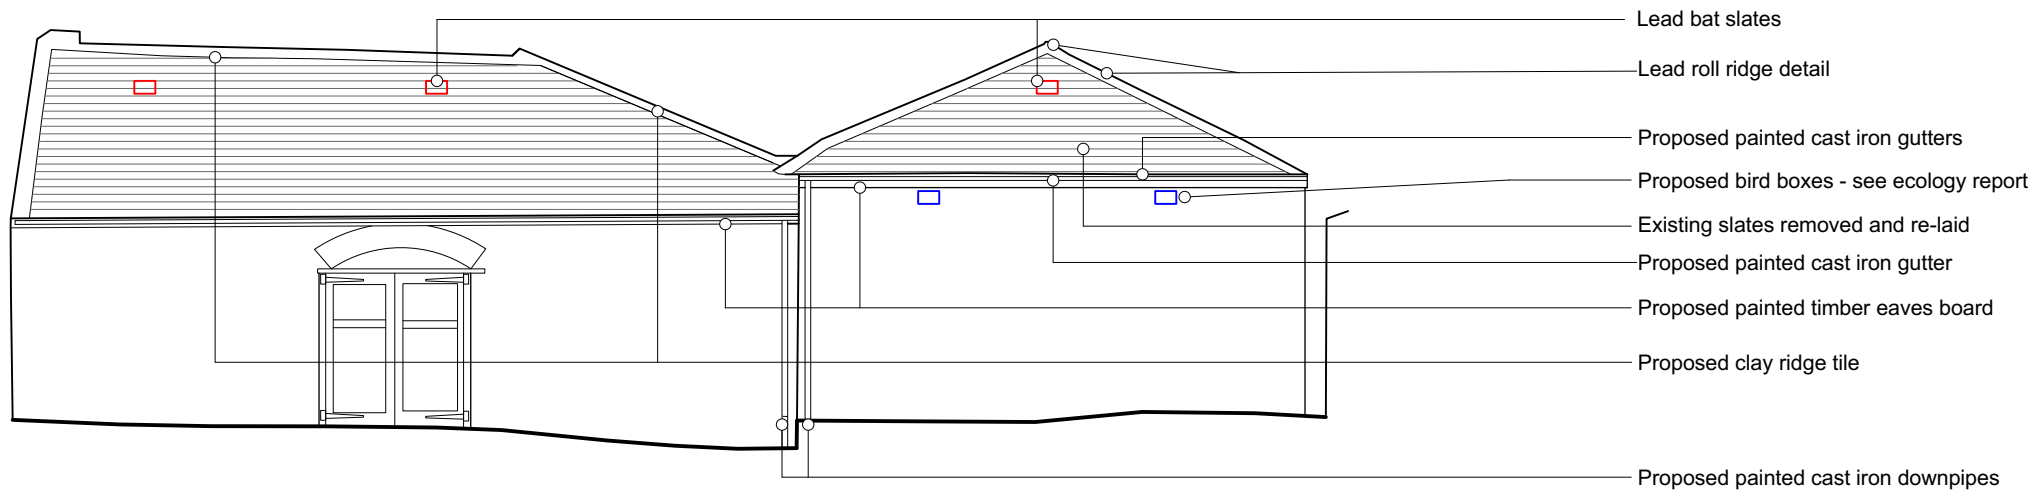

07 Proposed elevation

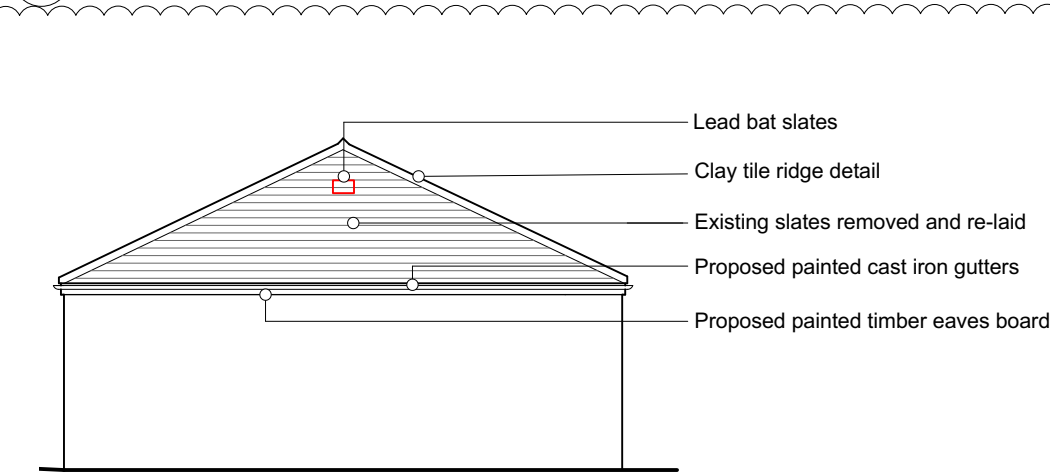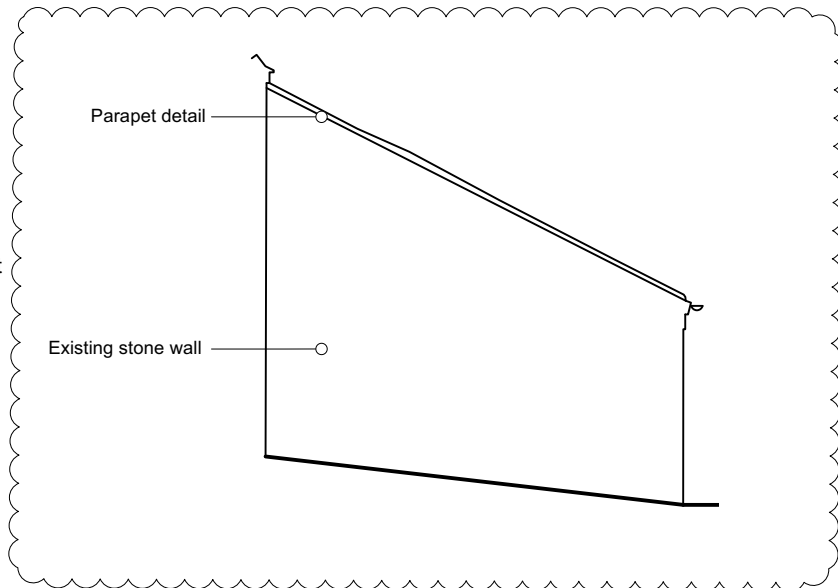

09 Proposed elevation

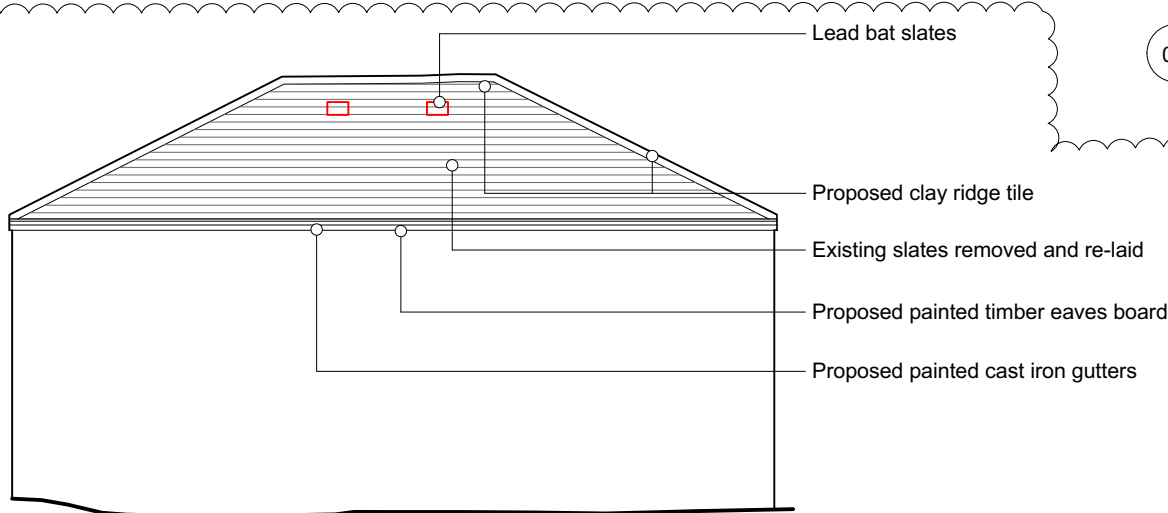

10 Proposed elevation


08 Proposed elevation

KEY

Lead bat slates

Bird boxes to meet ecologist requirements

See ecology report (1703 / 02) for further details

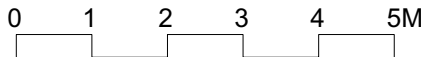

Rural Office

Rural Office, Yr Egin,
College Rd. Carmarthen,
SA31 3EQ

rural-office.co.uk
enquiries@rural-office.co.uk
01559 505 008

revisions	date	revision notes
A	02.03.23	Ecology provision amended
B	23.03.23	Ecology provision amended
C	24.04.23	Elevations added

general notes

project
Pandy Farm

drawing title
Proposed elevations 02

scale
1:100 @ A3

date
26.10.22

drawn by
KR

checked by
NM

client
Kevin Jones & Adele Gittoes

drawing status
Planning

job no.
179

drawing no.
3-0116

revision
C