




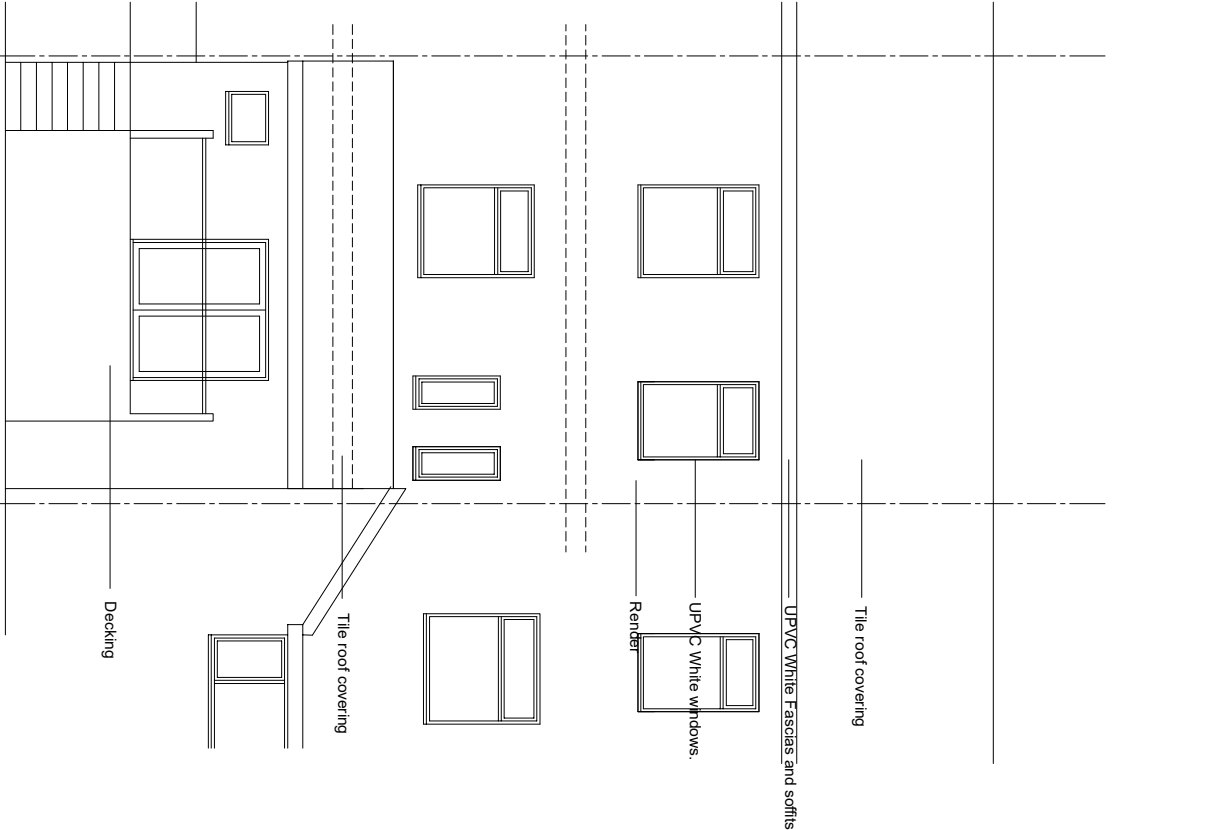

EXISTING REAR ELEVATION

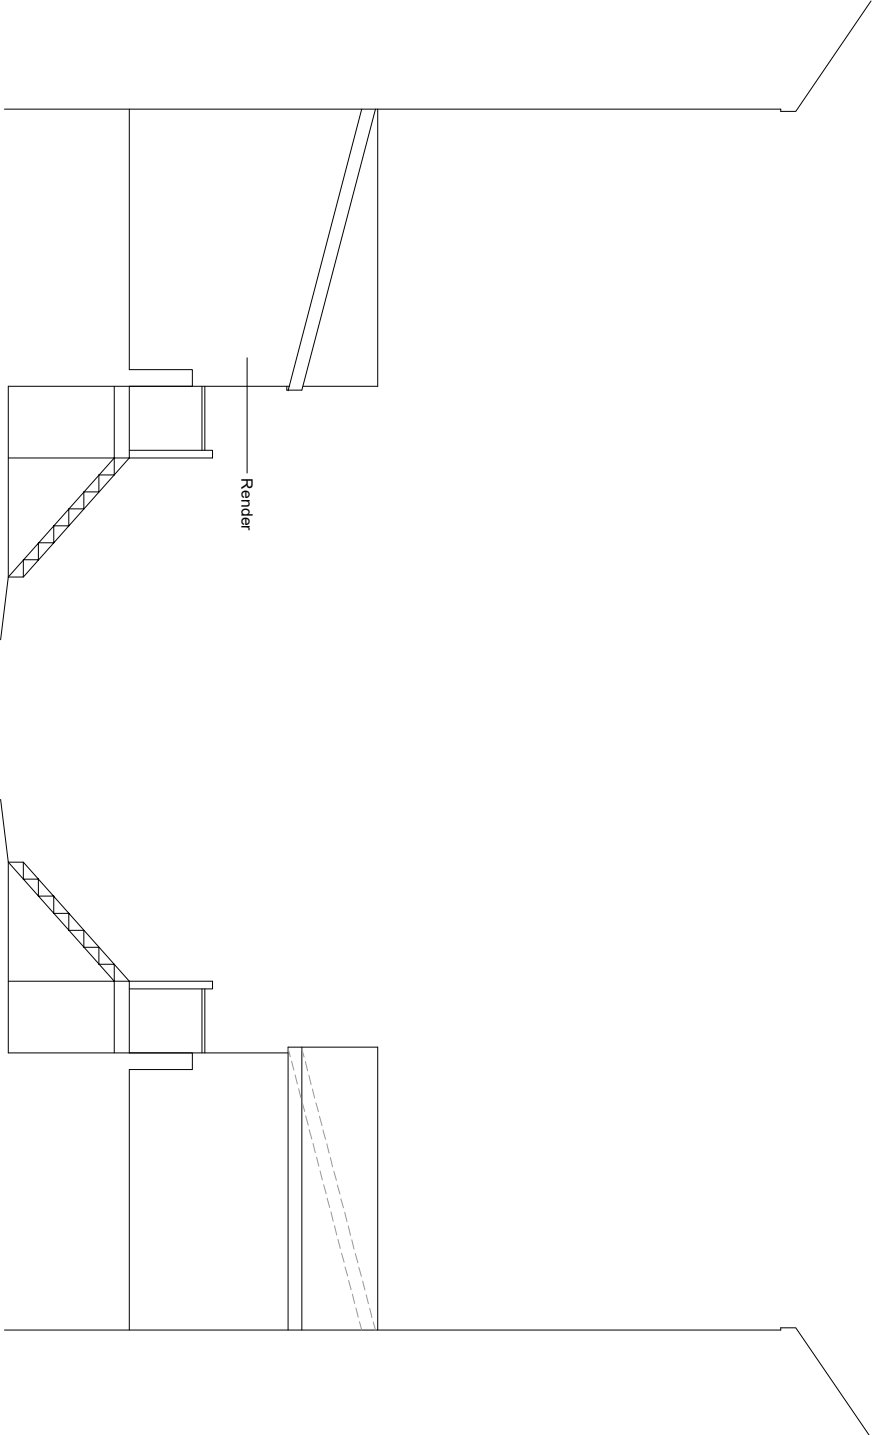

EXISTING SIDE ELEVATION

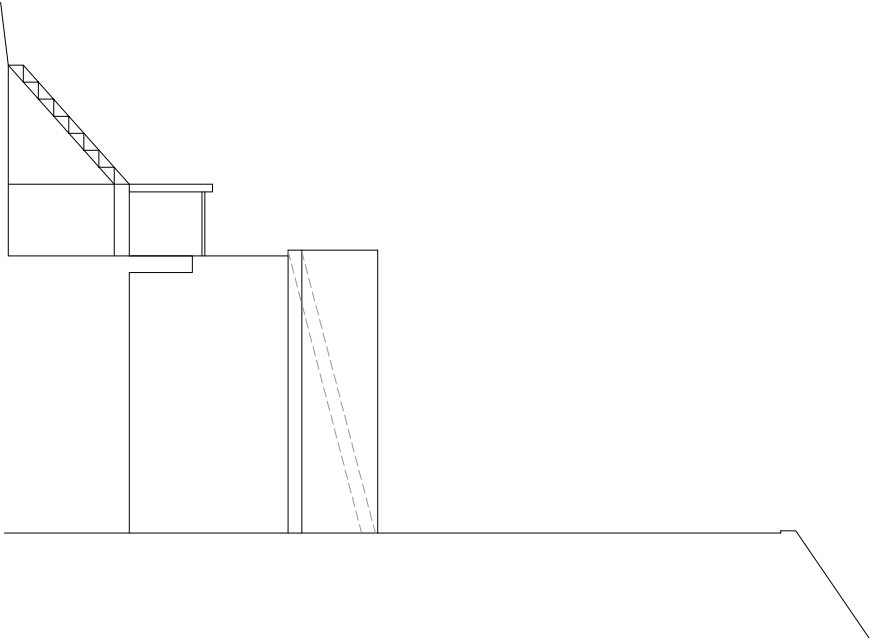

EXISTING SIDE ELEVATION

k.j.lloyd AADip, RIBA
CHARTERED ARCHITECT

49 Coed Y Pia, Llanbriadach
Caerphilly, CF83 3PT

PROJECT
PROPOSED REAR EXTENSION
23 HANOYER STREET
MERTHYR TYDFIL
CF47 8SW

SCALE
1:100 @ A3

DATE
JAN 2021

DRAWING
EXISTING ELEVATIONS

THIS DRAWING IS COPYRIGHT