


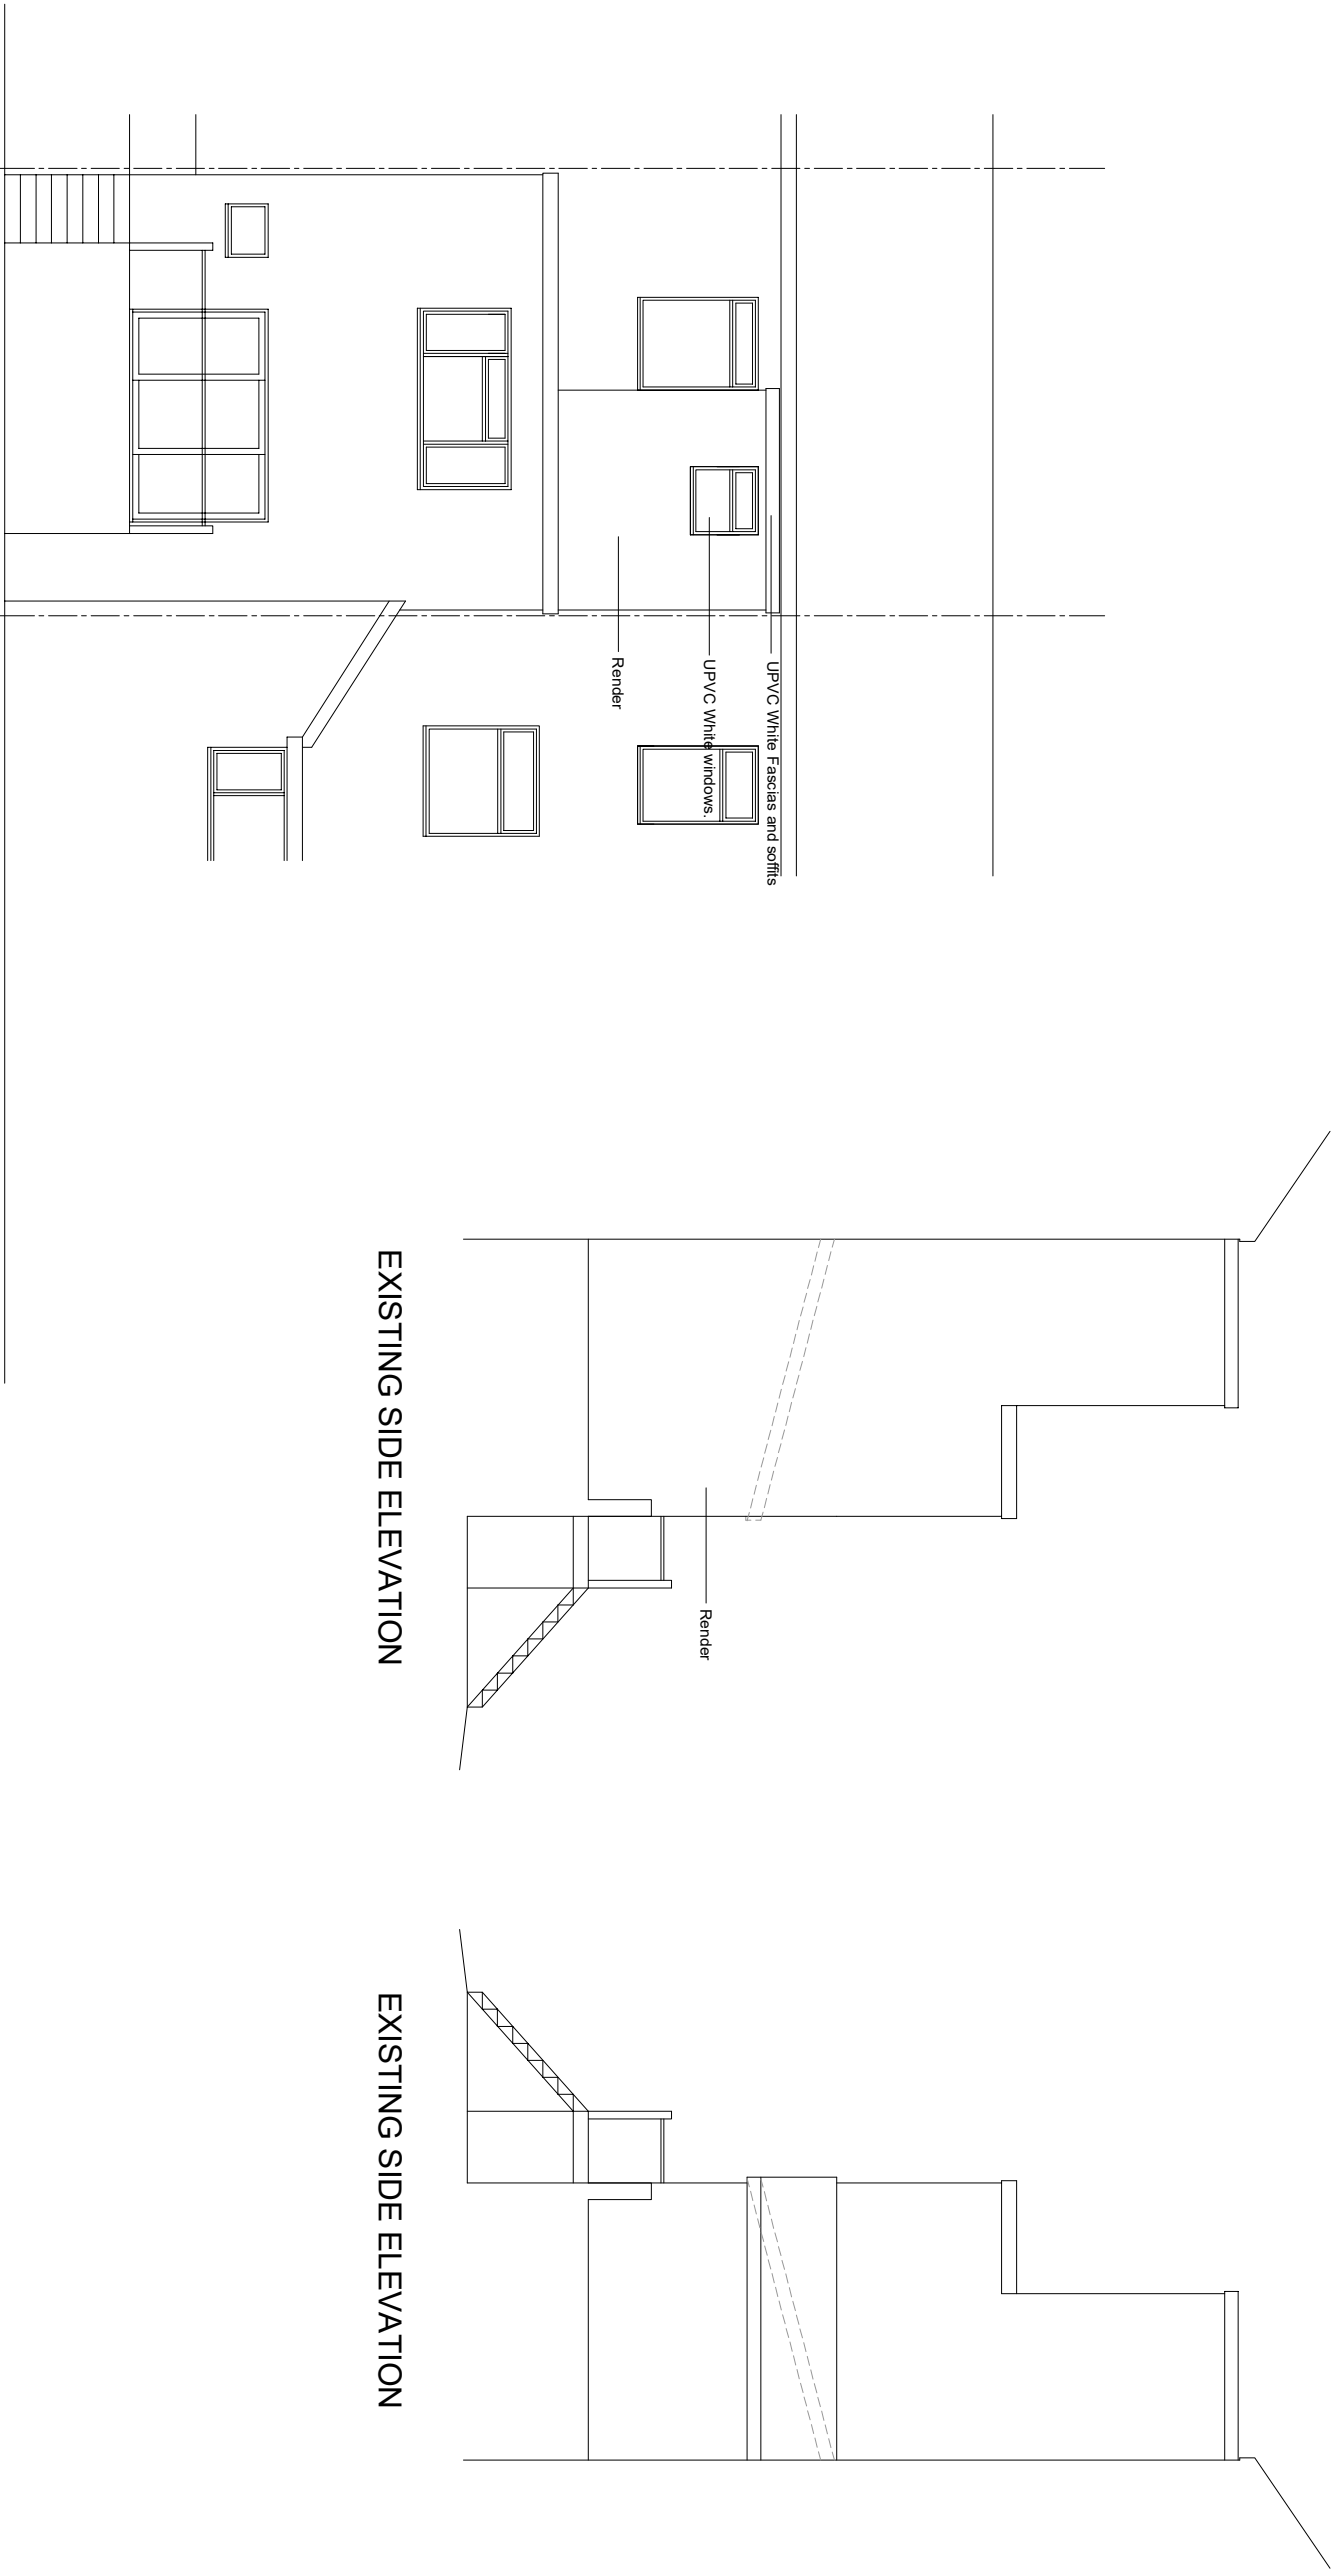

PROPOSED REAR ELEVATION

EXISTING SIDE ELEVATION

EXISTING SIDE ELEVATION

k.j.lloyd AADip, RIBA
CHARTERED ARCHITECT

49 Coed Y Pia, Llanbriadach
Caerphilly, CF83 3PT

PROJECT
PROPOSED REAR EXTENSION
23 HANOVER STREET
MERTHYR TYDFIL
CF47 8SW

SCALE
1:100 @ A3
DATE
JAN 2021
DRAWN
KL
PRO NO.
04

DRAWING
PROPOSED ELEVATIONS

THIS DRAWING IS COPYRIGHT