




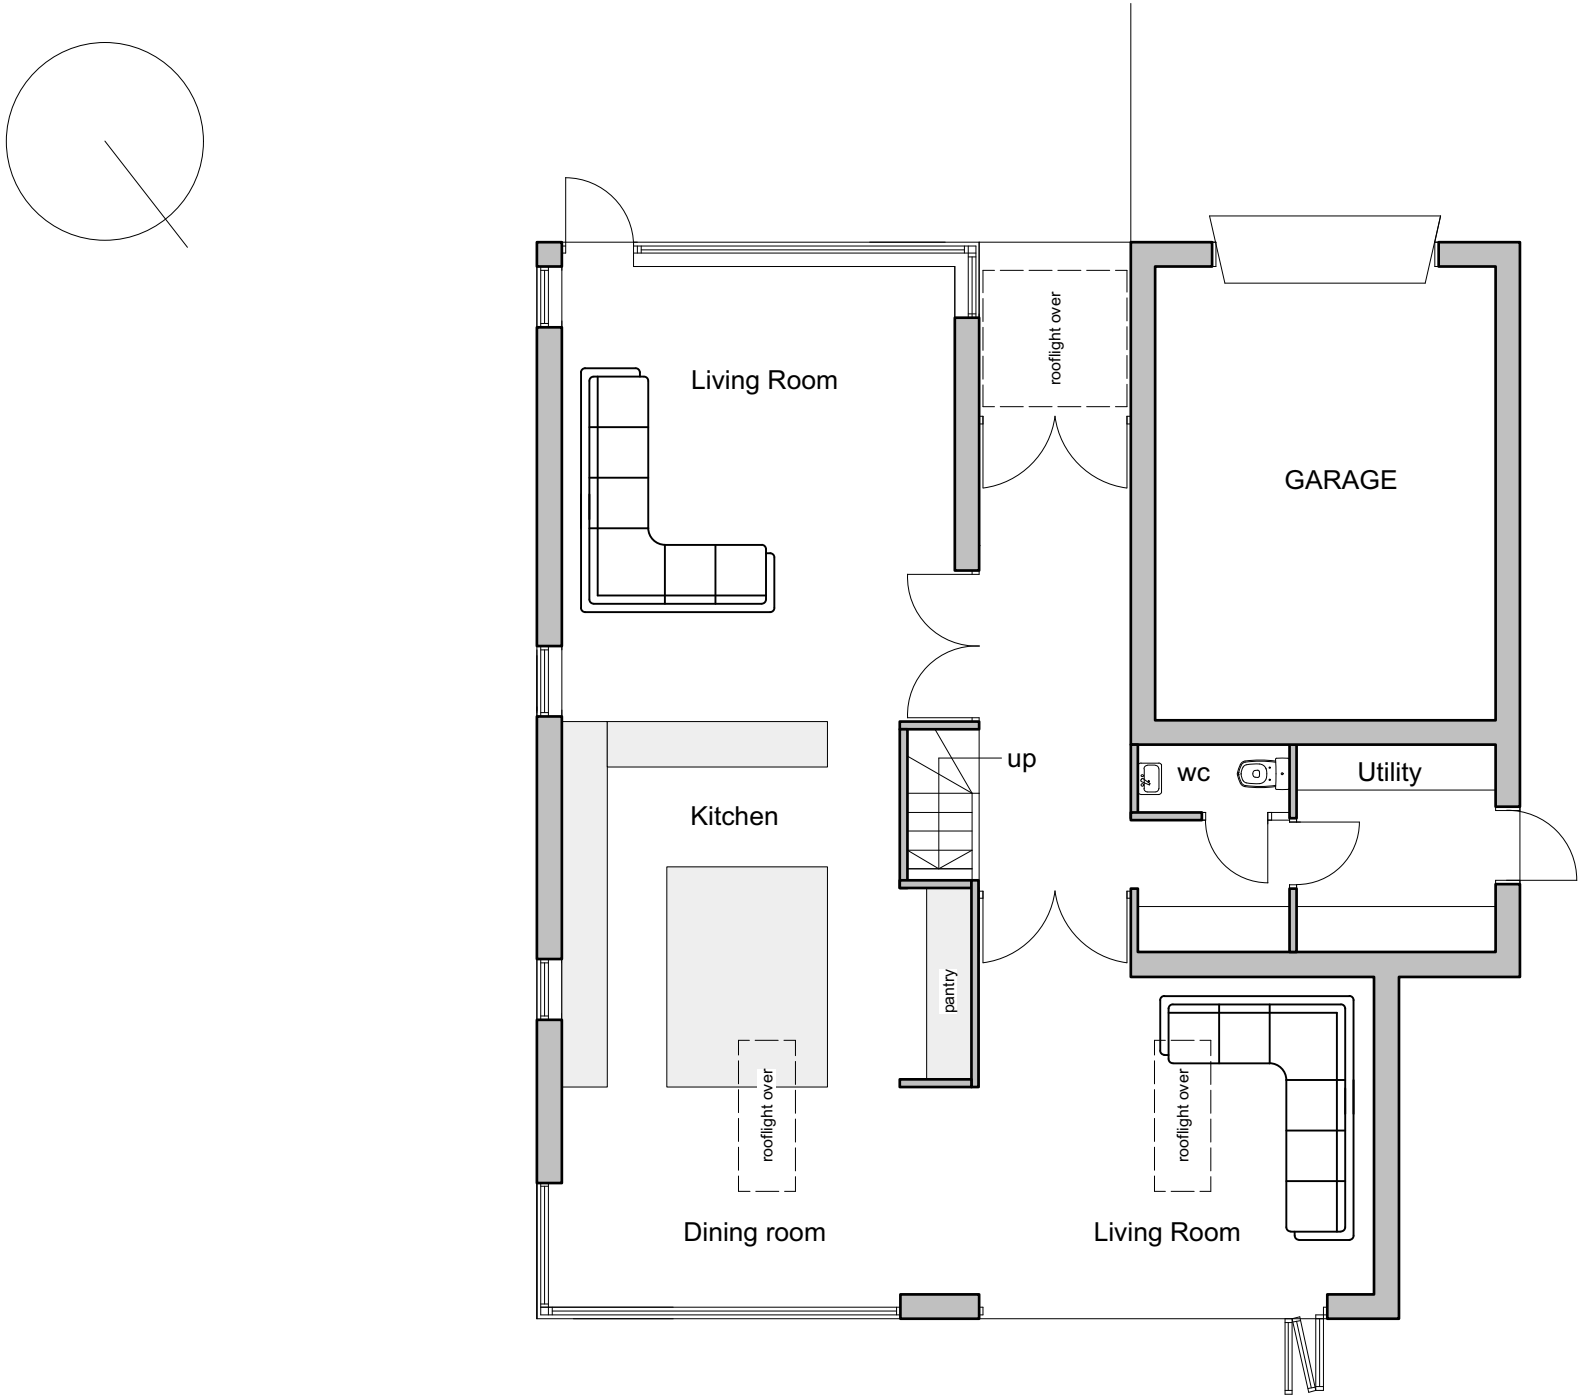


GROUND FLOOR PLAN

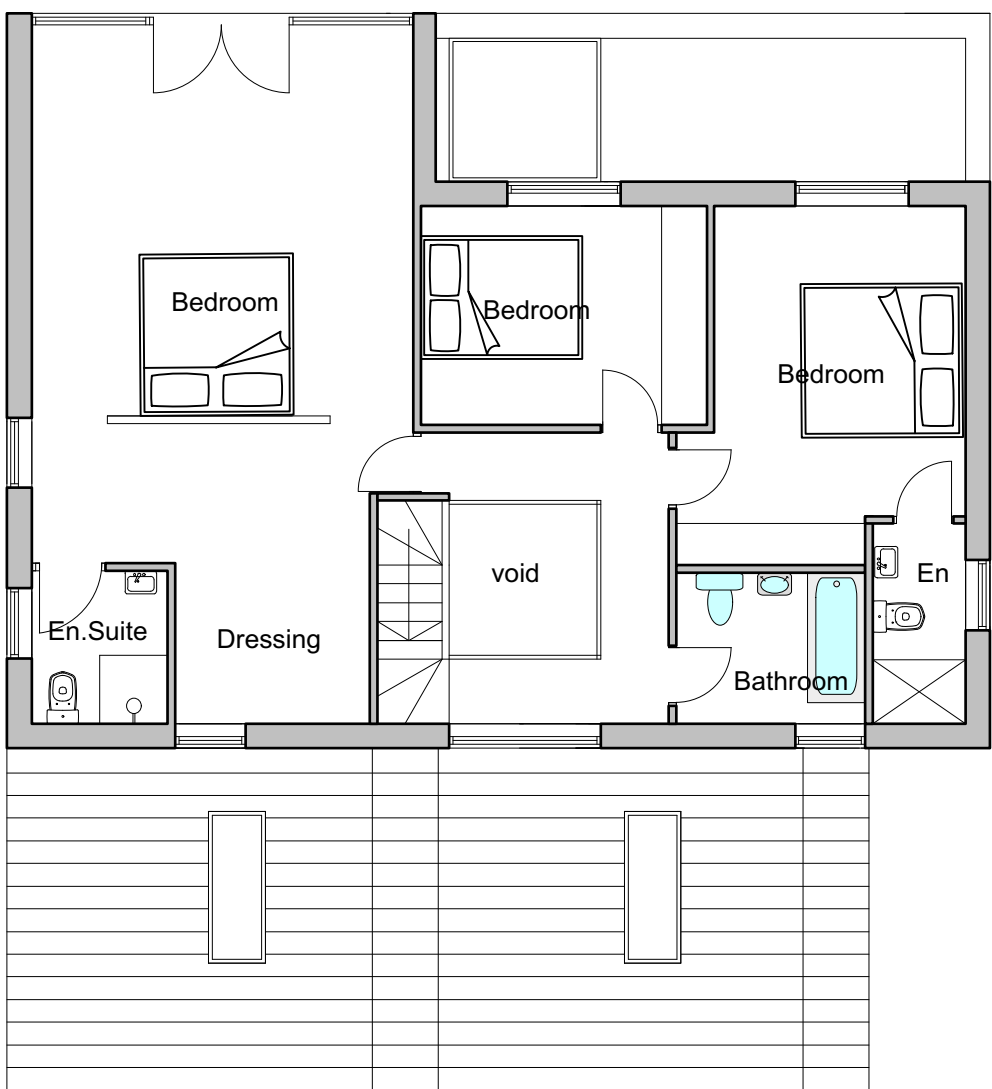


FIRST FLOOR PLAN

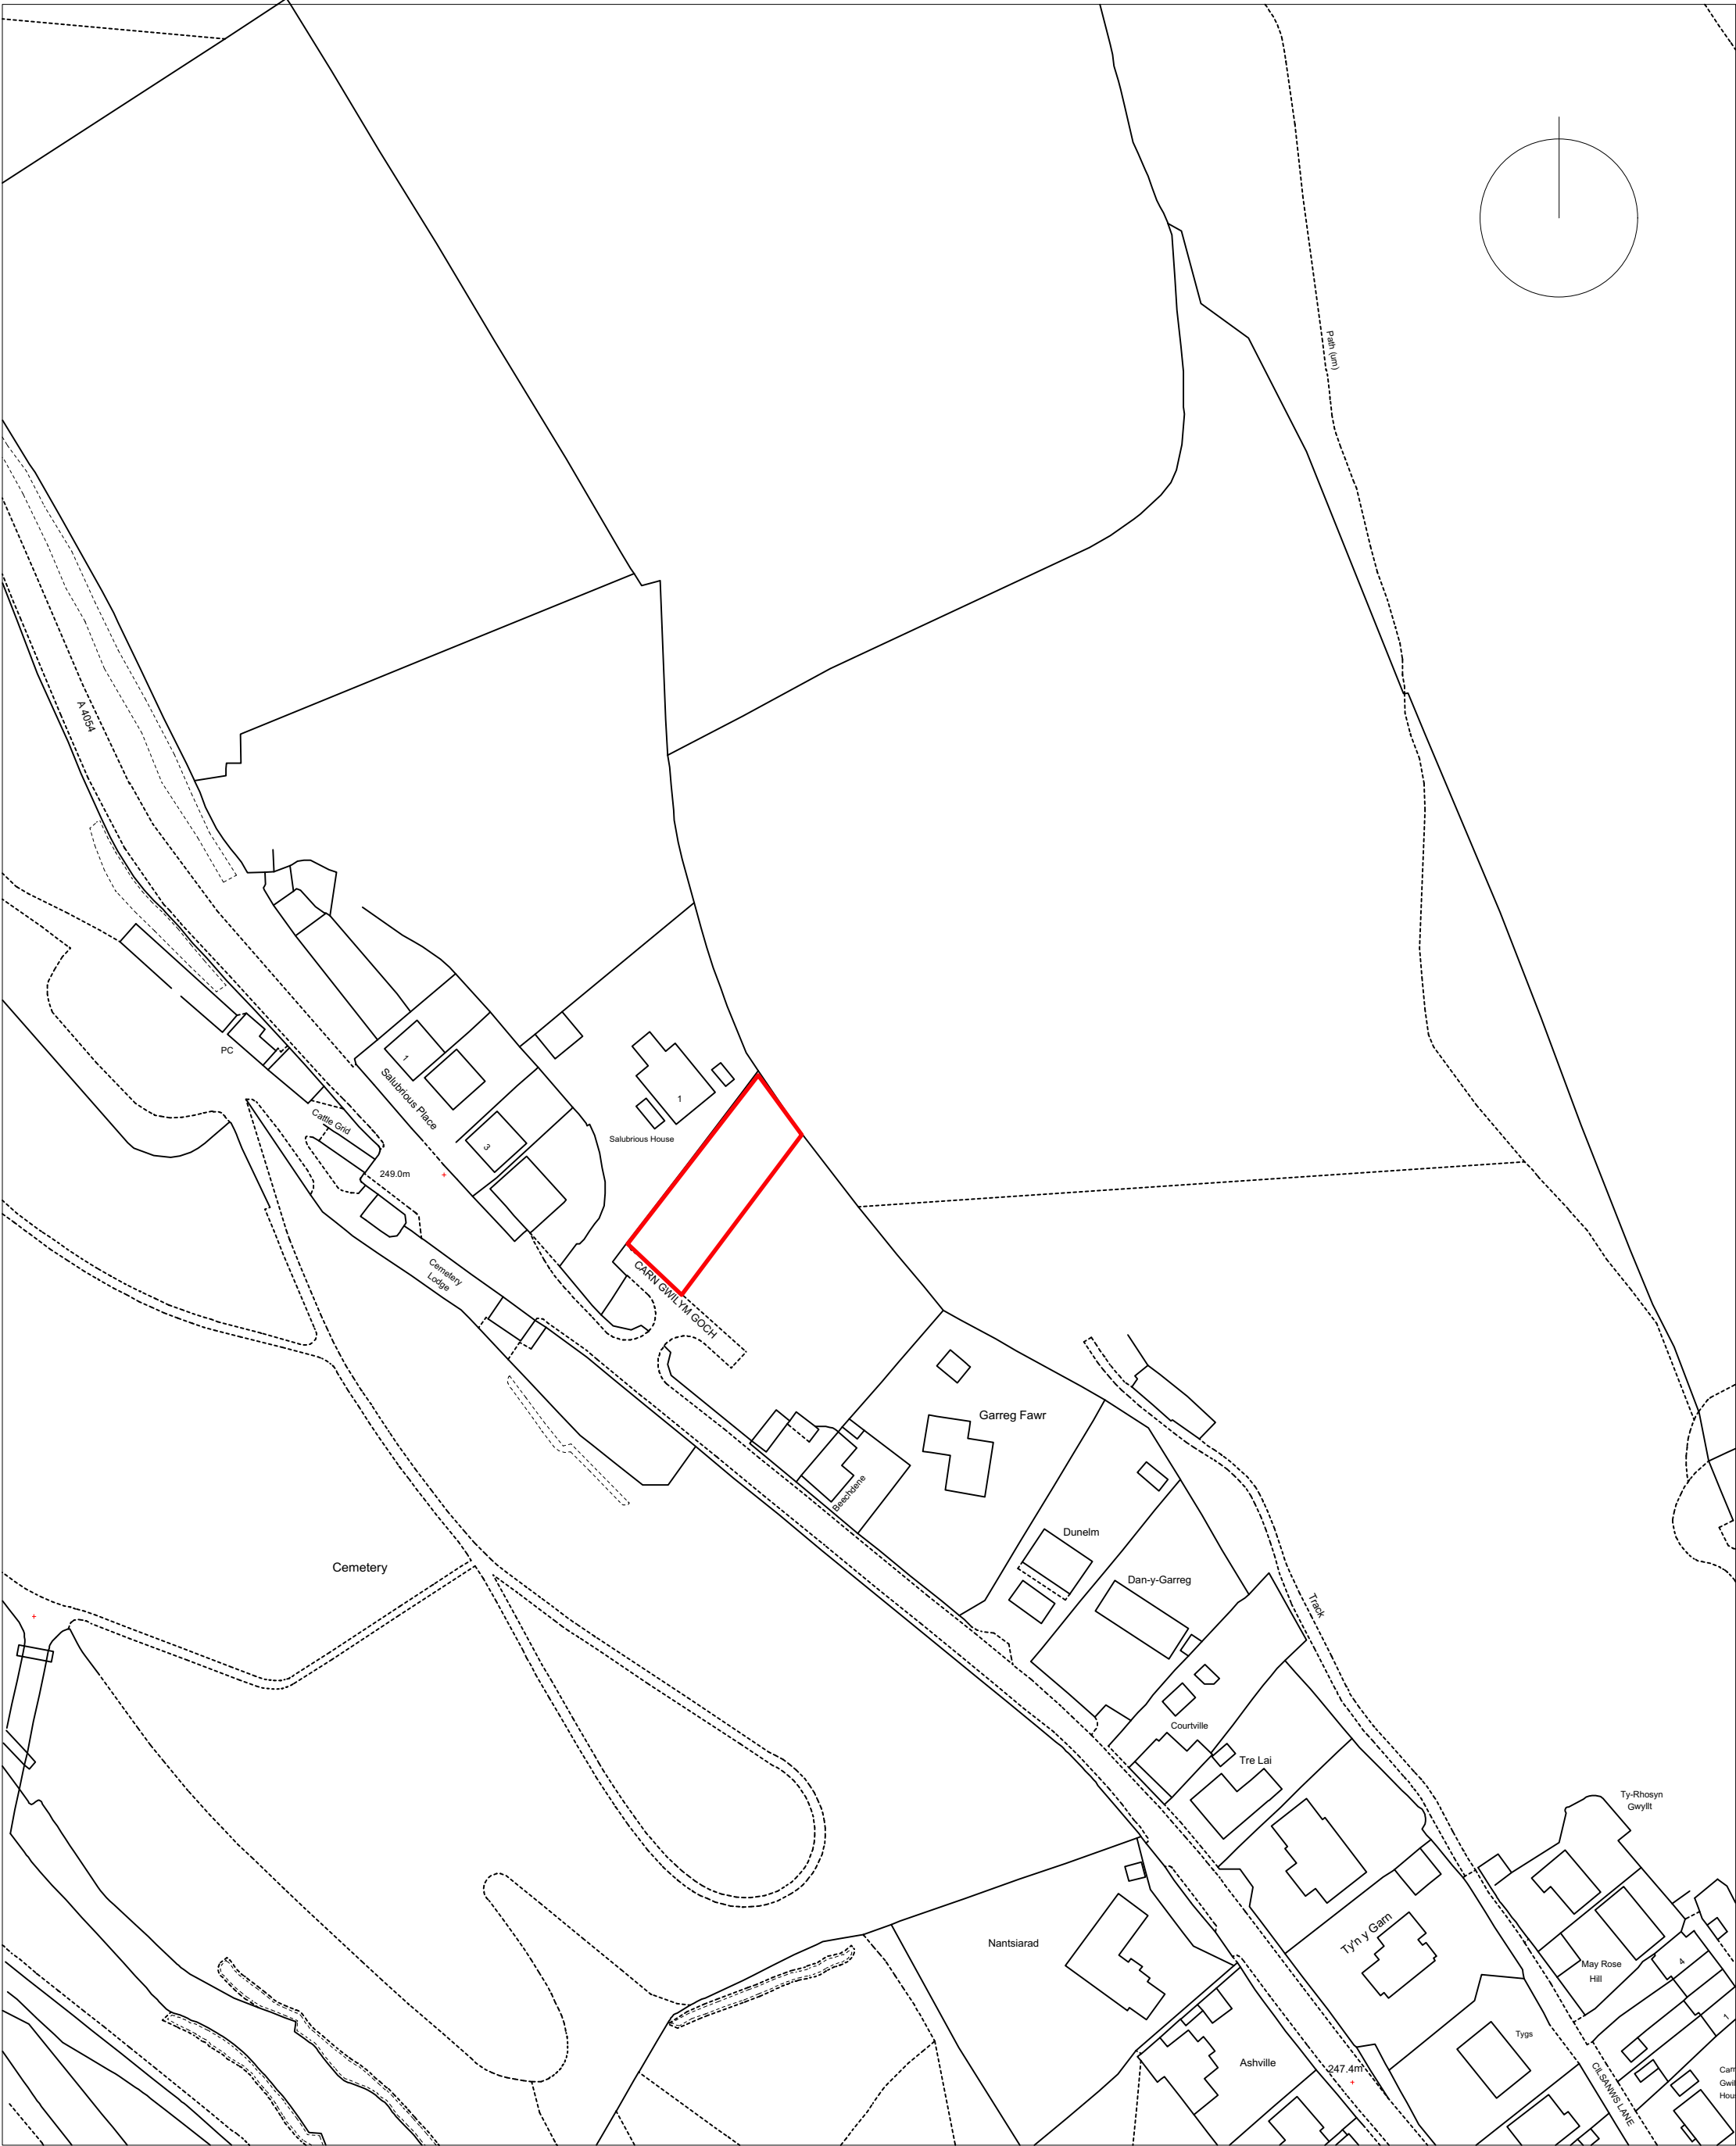


OSMAP 1:1250

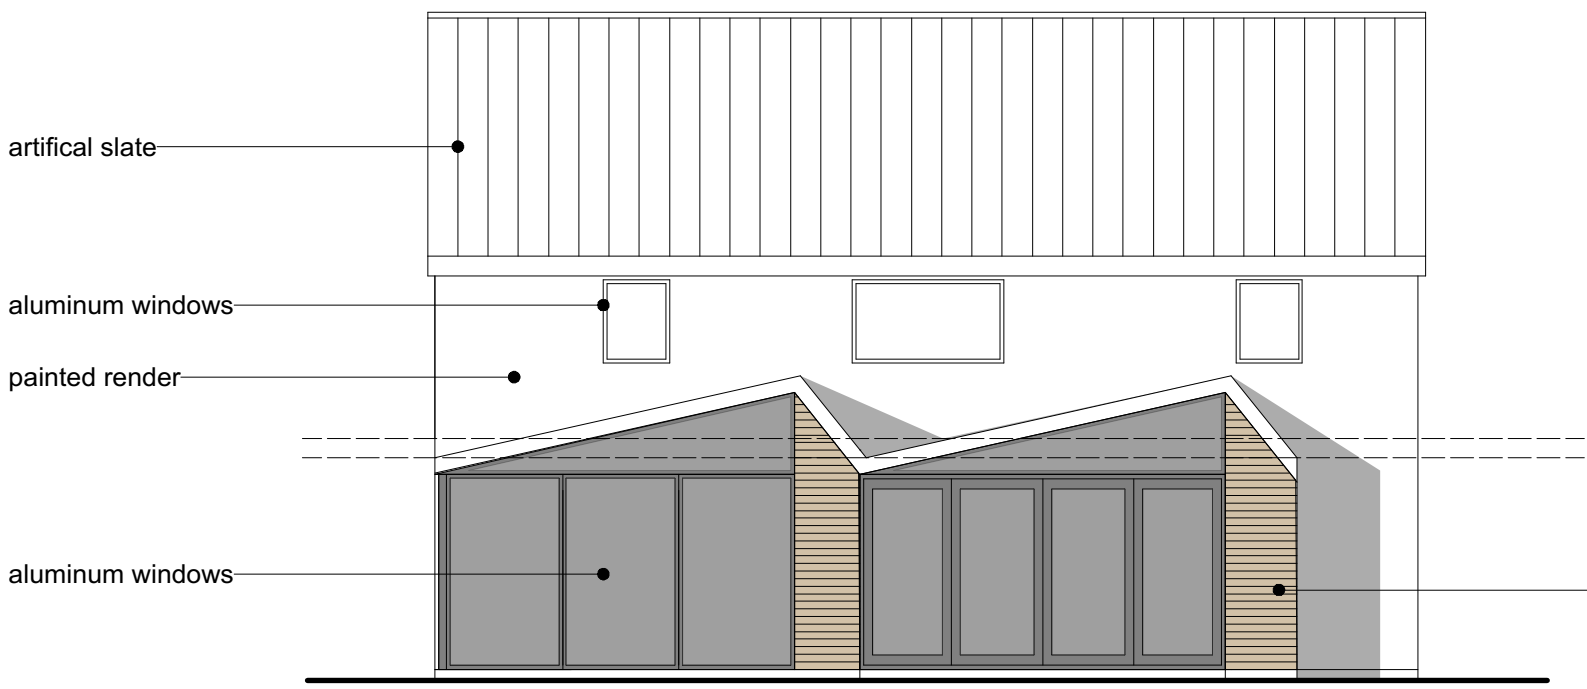


REAR ELEVATION

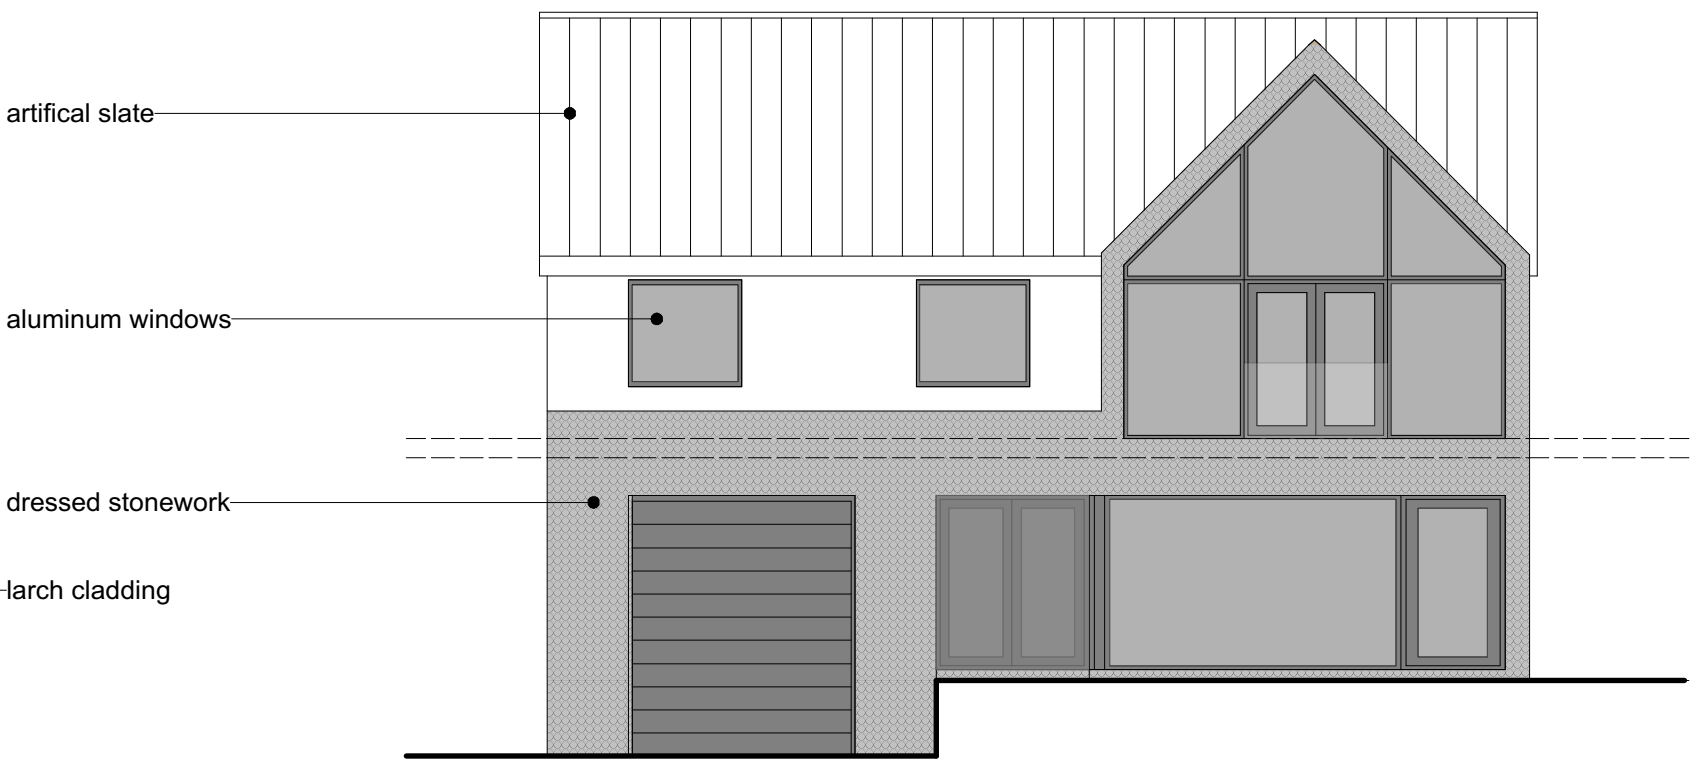


FRONT ELEVATION

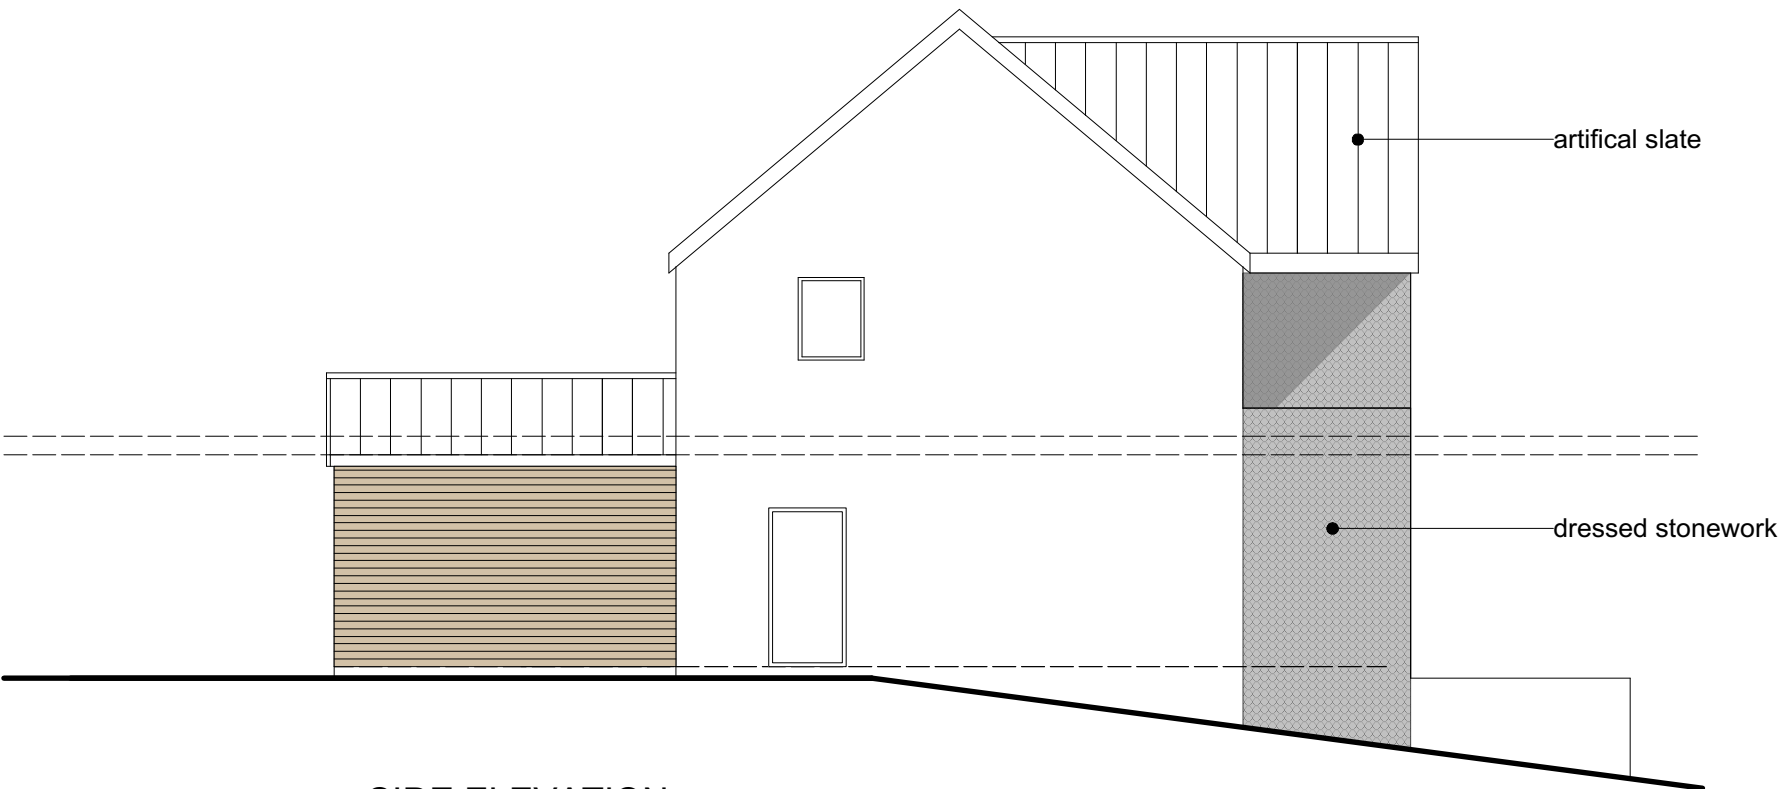

SIDE ELEVATION

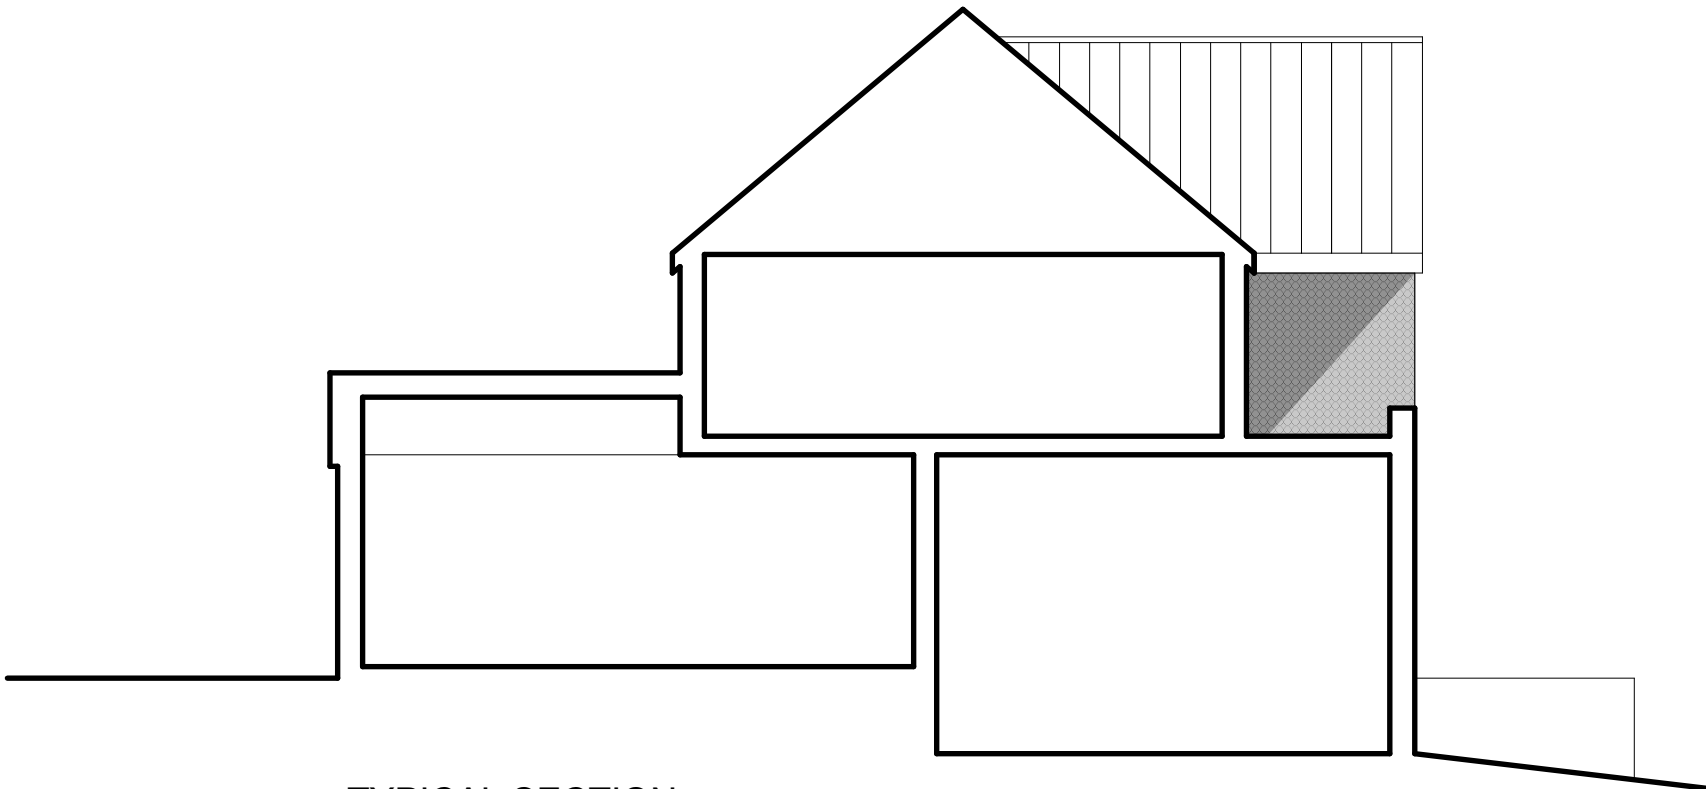

TYPICAL SECTION

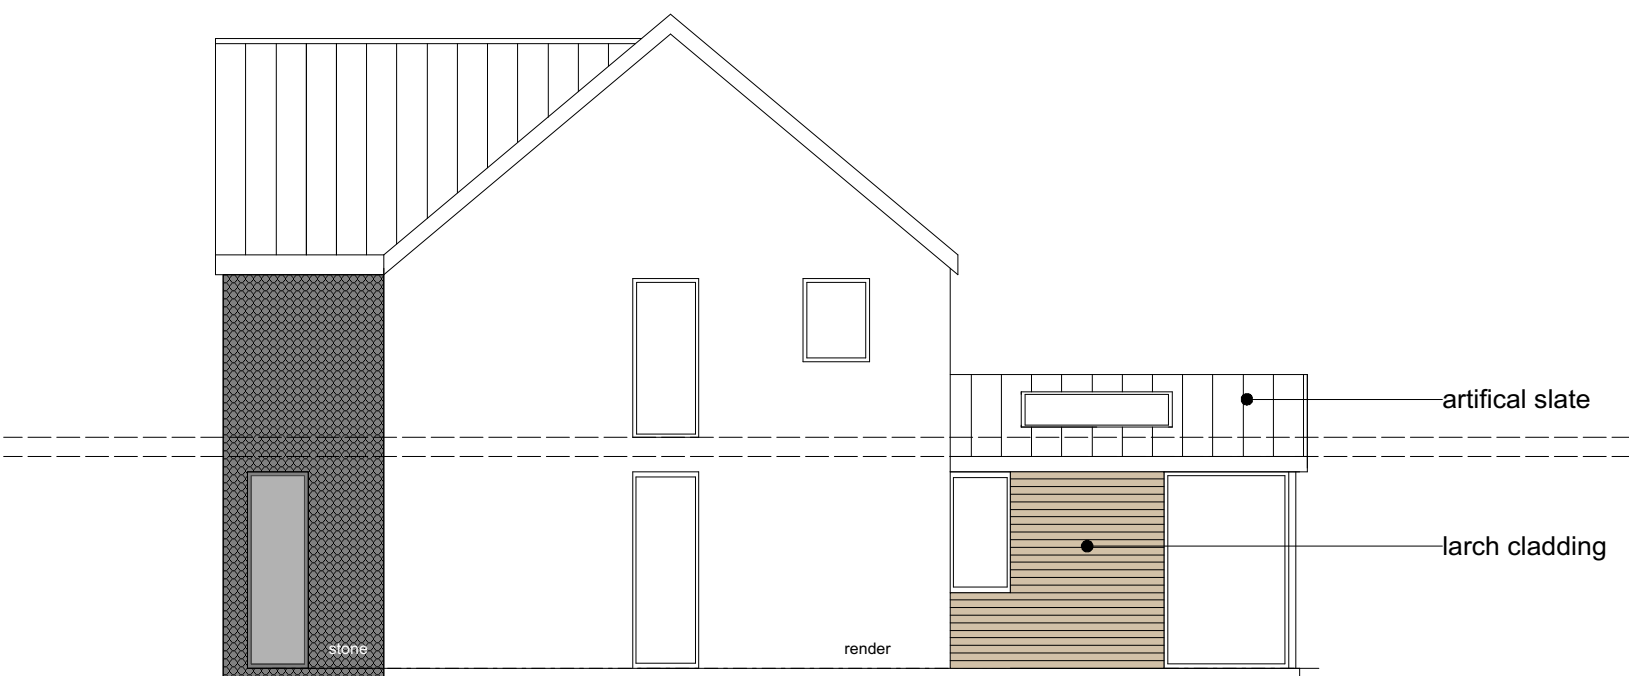

SIDE ELEVATION

 George and Co.

Proposed new dwelling at  
Land at Cefn Coed,  
Merthyr Tydfil

For Mr and Mrs James

|   |          |        |                 |
|---|----------|--------|-----------------|
| 799.001   | PLANS    |        |                 |
| sketch   | 1:100@A1 | Nov 21 | CG              |
| 1st Floor<br>Woodfired Studios 62 High St<br>Merthyr Tydfil CF37 8DE<br>07830328652<br>hello@georgeandco.studio<br>www.georgeandco.studio |          |        |                 |
| DO NOT SCALE THIS DRAWING   |          |        | ©George and Co. |