


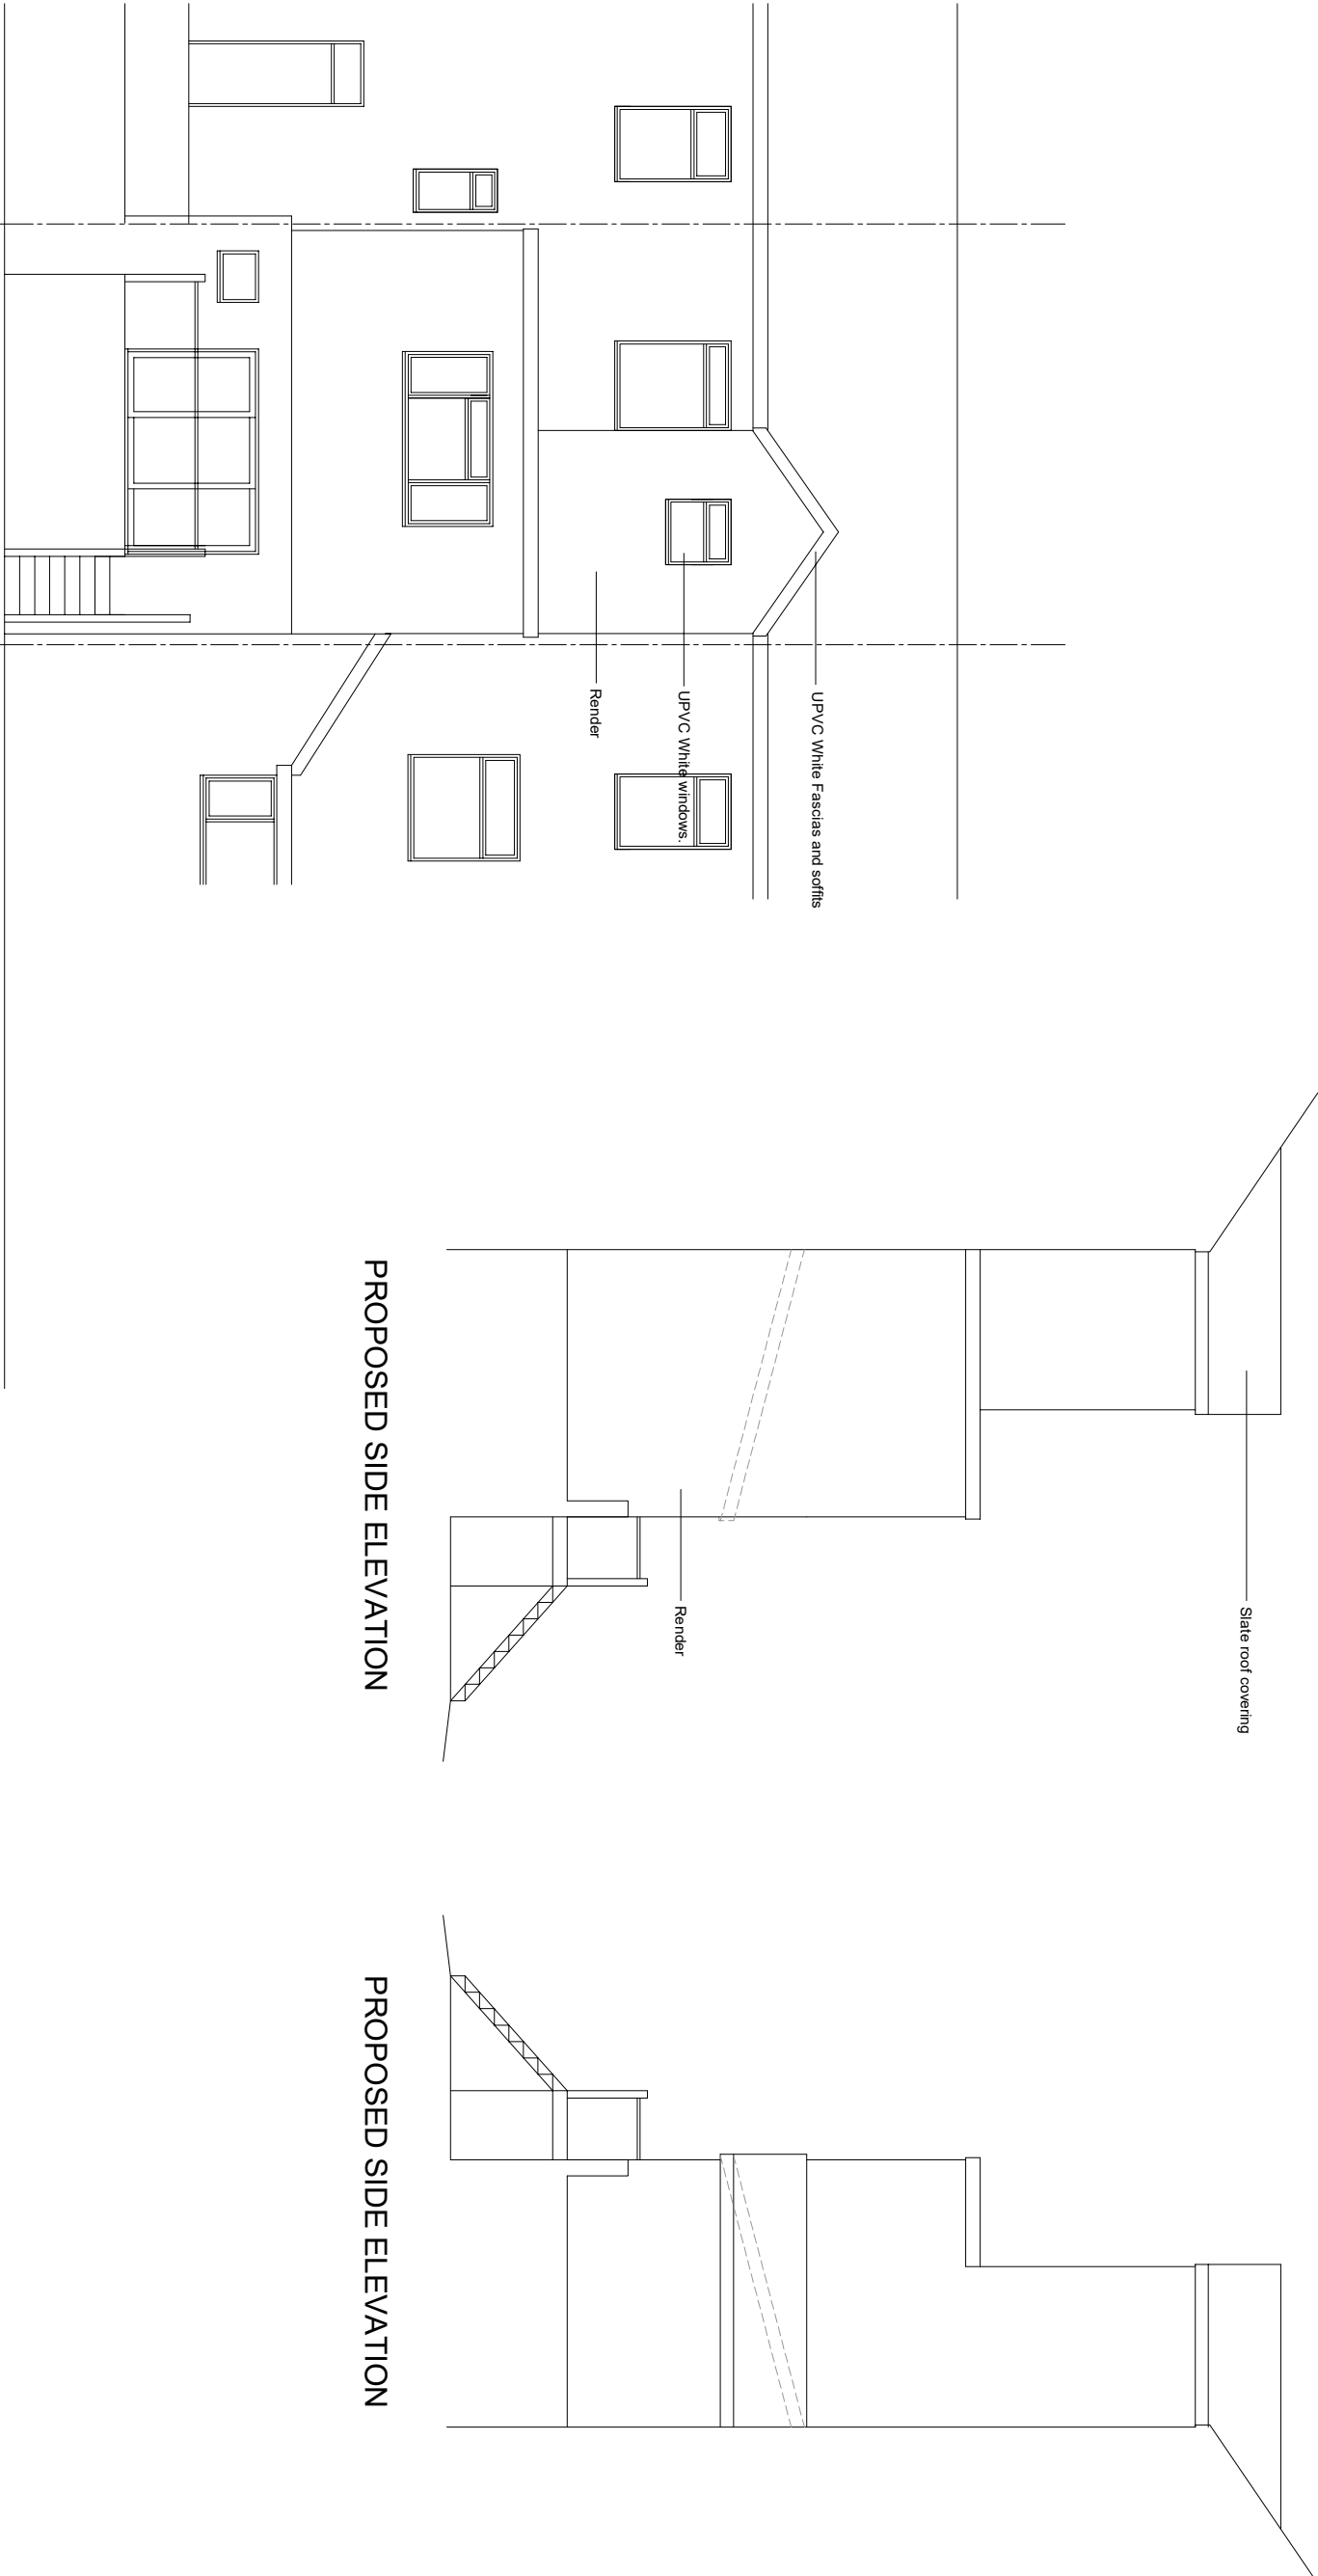

AMENDMENTS: A. Boundaries and building width adjusted, pitched roof added., stair re-sited. Feb. 2021
B. Ground floor extension boundary amended. March 2021
C. Rear steps adjusted. April 2021

k.j. lloyd AADip, RIBA
CHARTERED ARCHITECT

49 Coed Y Pia, Llanbadach
Caerphilly, CF83 3PT

PROJECT
PROPOSED REAR EXTENSION
23 HANOVER STREET
MERTHYR TYDFIL
CF47 8SW

SCALE
1:100 @ A3
DRAWN
KL

DATE
JAN 2021
Dwg. NO.
04

DRAWING
PROPOSED ELEVATIONS

THIS DRAWING IS COPYRIGHT