


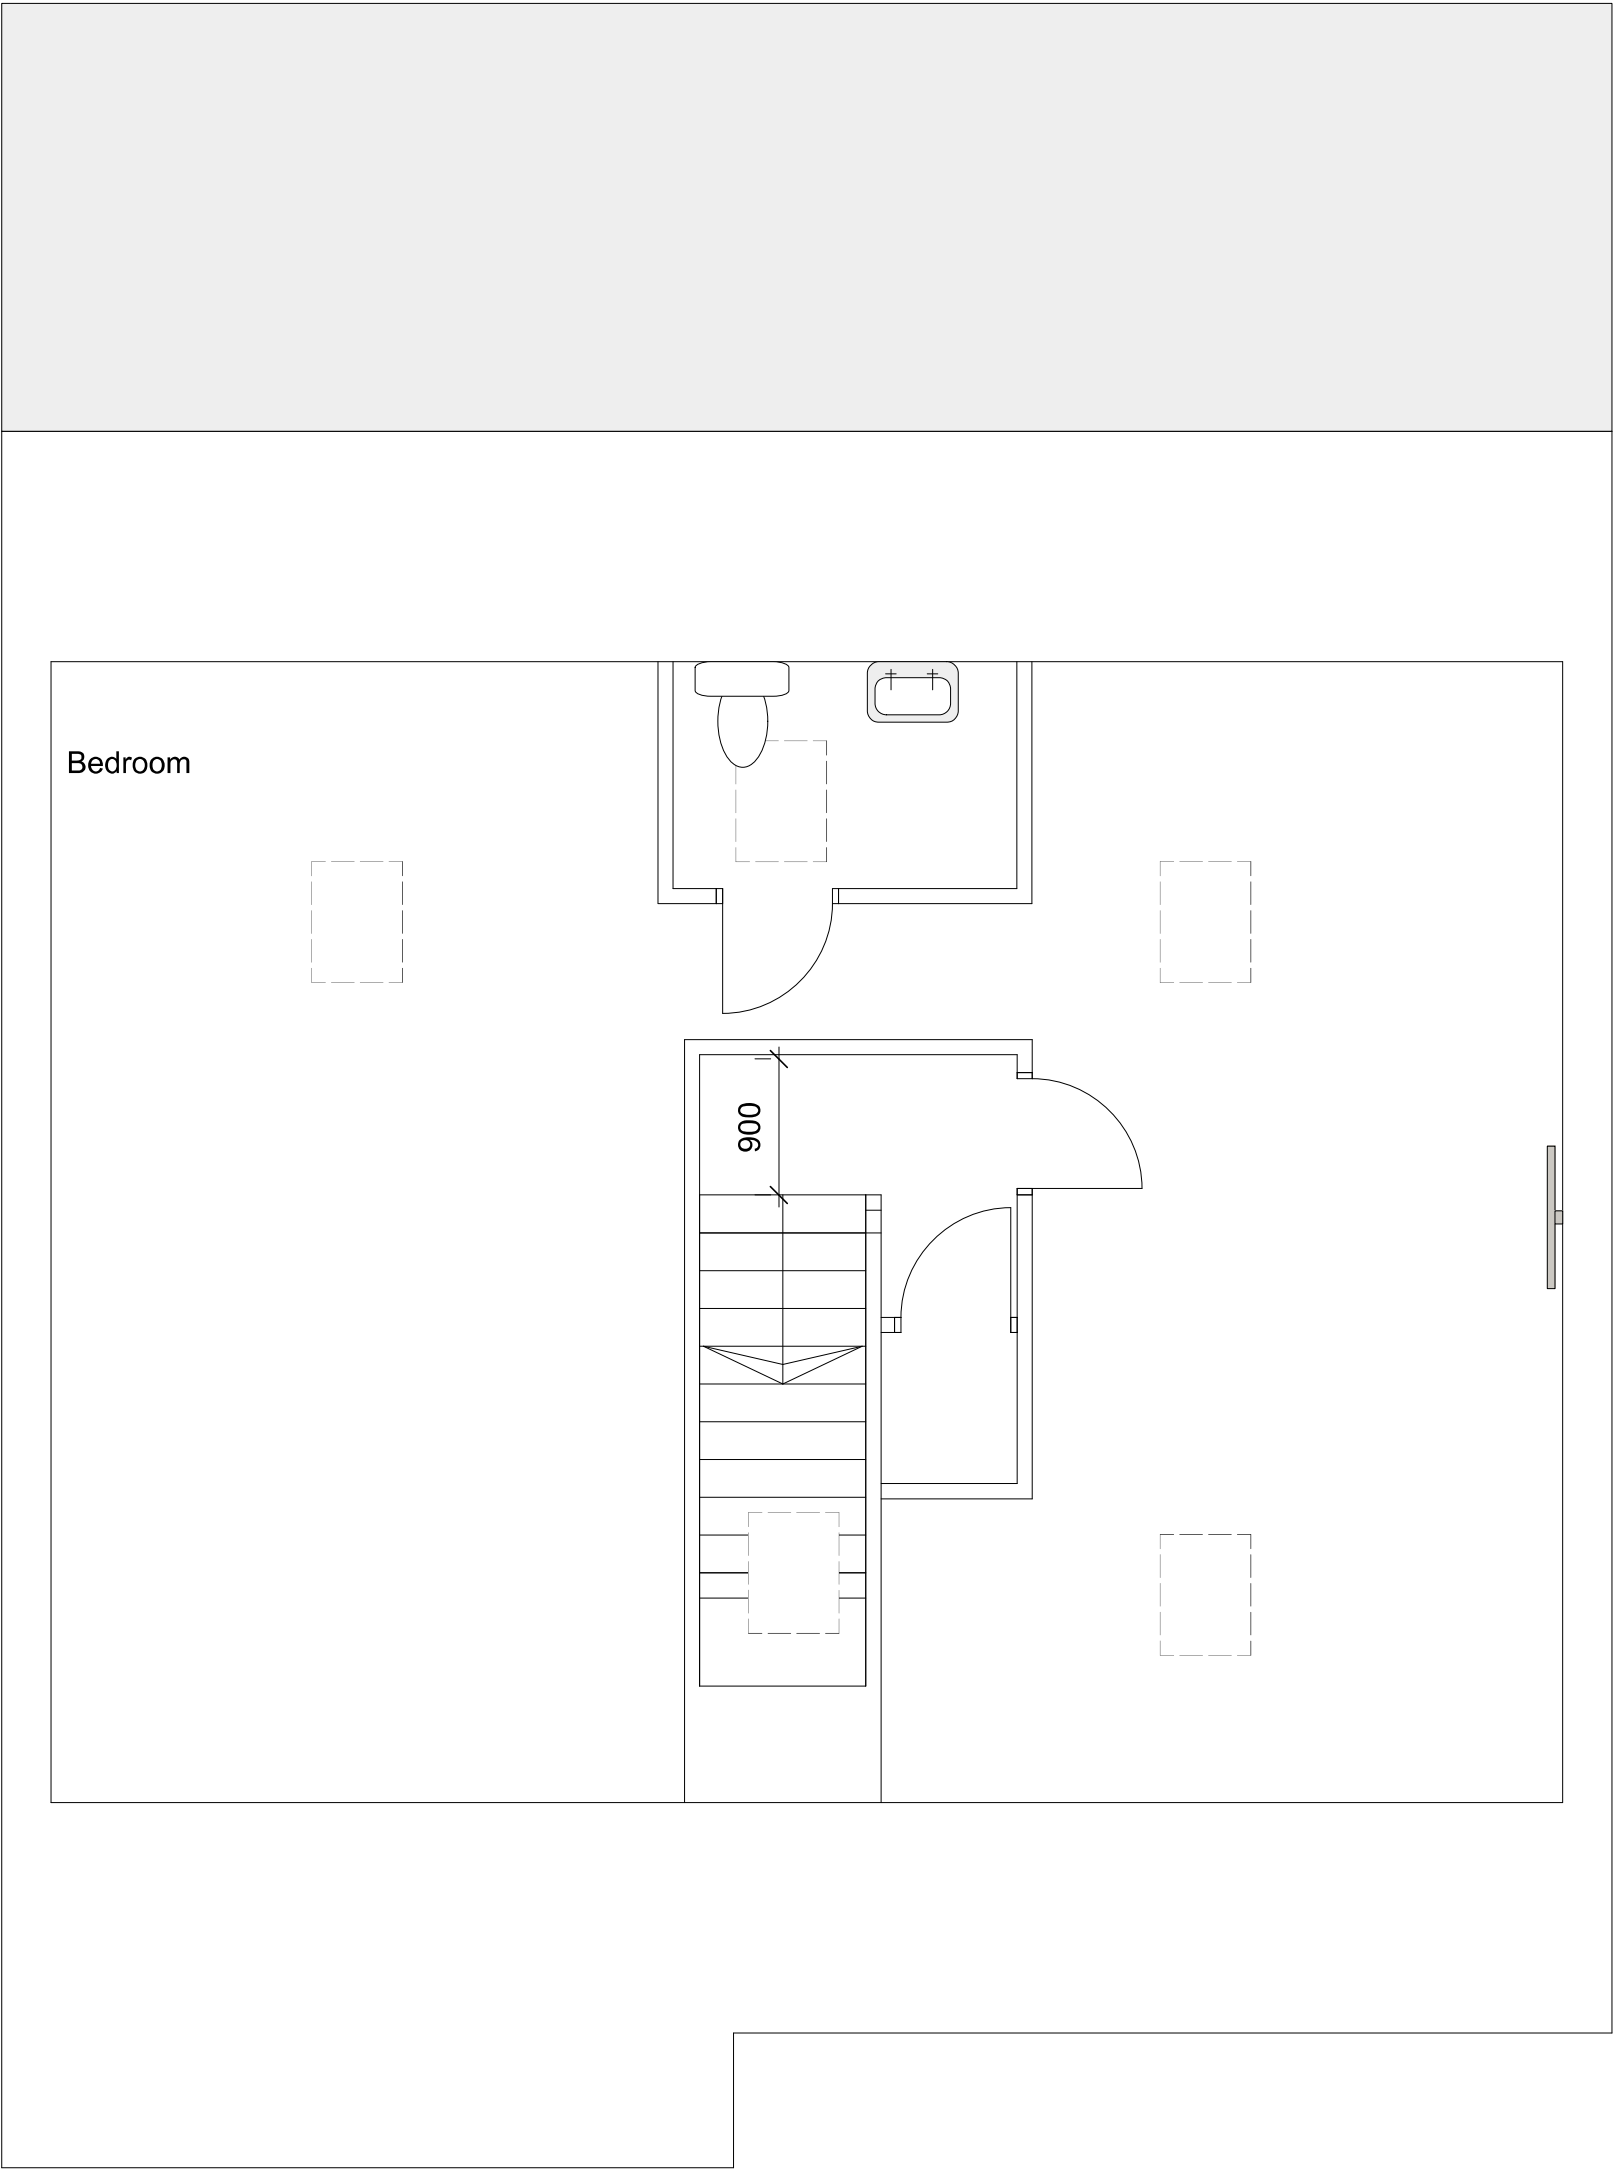

SECOND FLOOR PLAN

 George and Co.

Proposed New Build
Land Off Upper Colliers
Row, Heolgerrig,
Merthyr Tydfil
CF48 1UN

947.03		Proposed Floor Plan	
sketch	1:50@A3	Jun '23	CG
George + Co Crownford House, Swan Street, Merthyr Tydfil, Mid Glamorgan, Wales, CF47 8EU TEL 07830328652 hello@georgeandco.studio			
DO NOT SCALE THIS DRAWING		©George and Co.	