

EXISTING LOCATION AND BLOCK PLAN


This drawing is copyright and must not be reproduced without the written consent of Vision Mill Architects Ltd.
Do not scale from this drawing. All dimensions to be checked on site prior to commencement of works, any discrepancies to be reported to Vision Mill Architects Ltd. immediately.

Revisions

Name	Date	Notes
------	------	-------



LOCATION PLAN
SCALE 1:1250

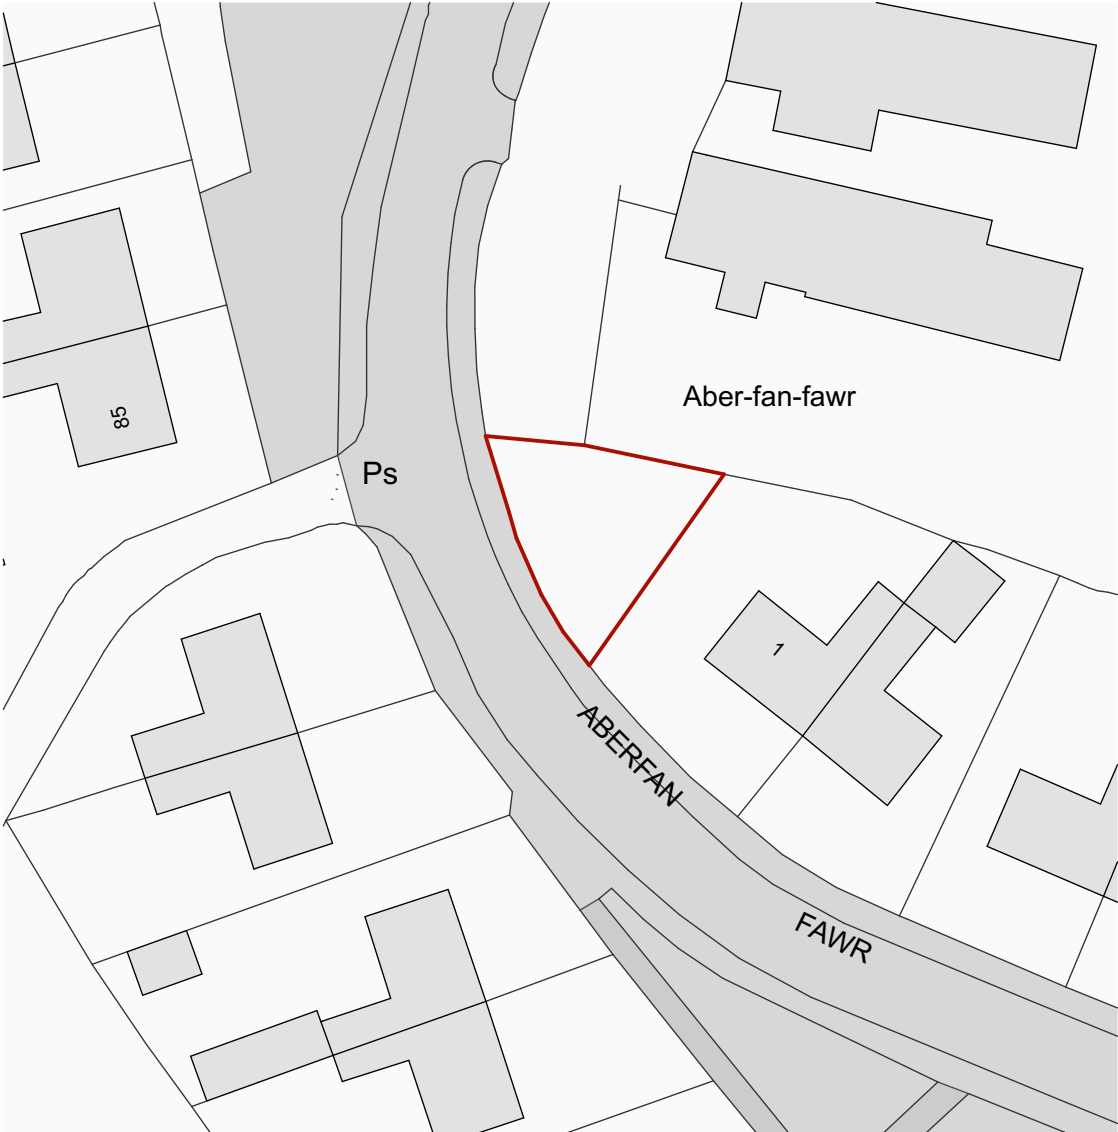

BLOCK PLAN
SCALE 1:500



Planning

Project No. 2020-13	
Project:	Aberfan Fawr
Client:	Mr. Damon Owens
Drawing Title:	Existing Location and Block Plan
Drawing Number:	P001
Job No.:	2020-13
Date:	09/02/21
Drawn By:	RRS
Scale:	1:1250, 1:500 @ A3
Revision:	
Checked By:	NM