



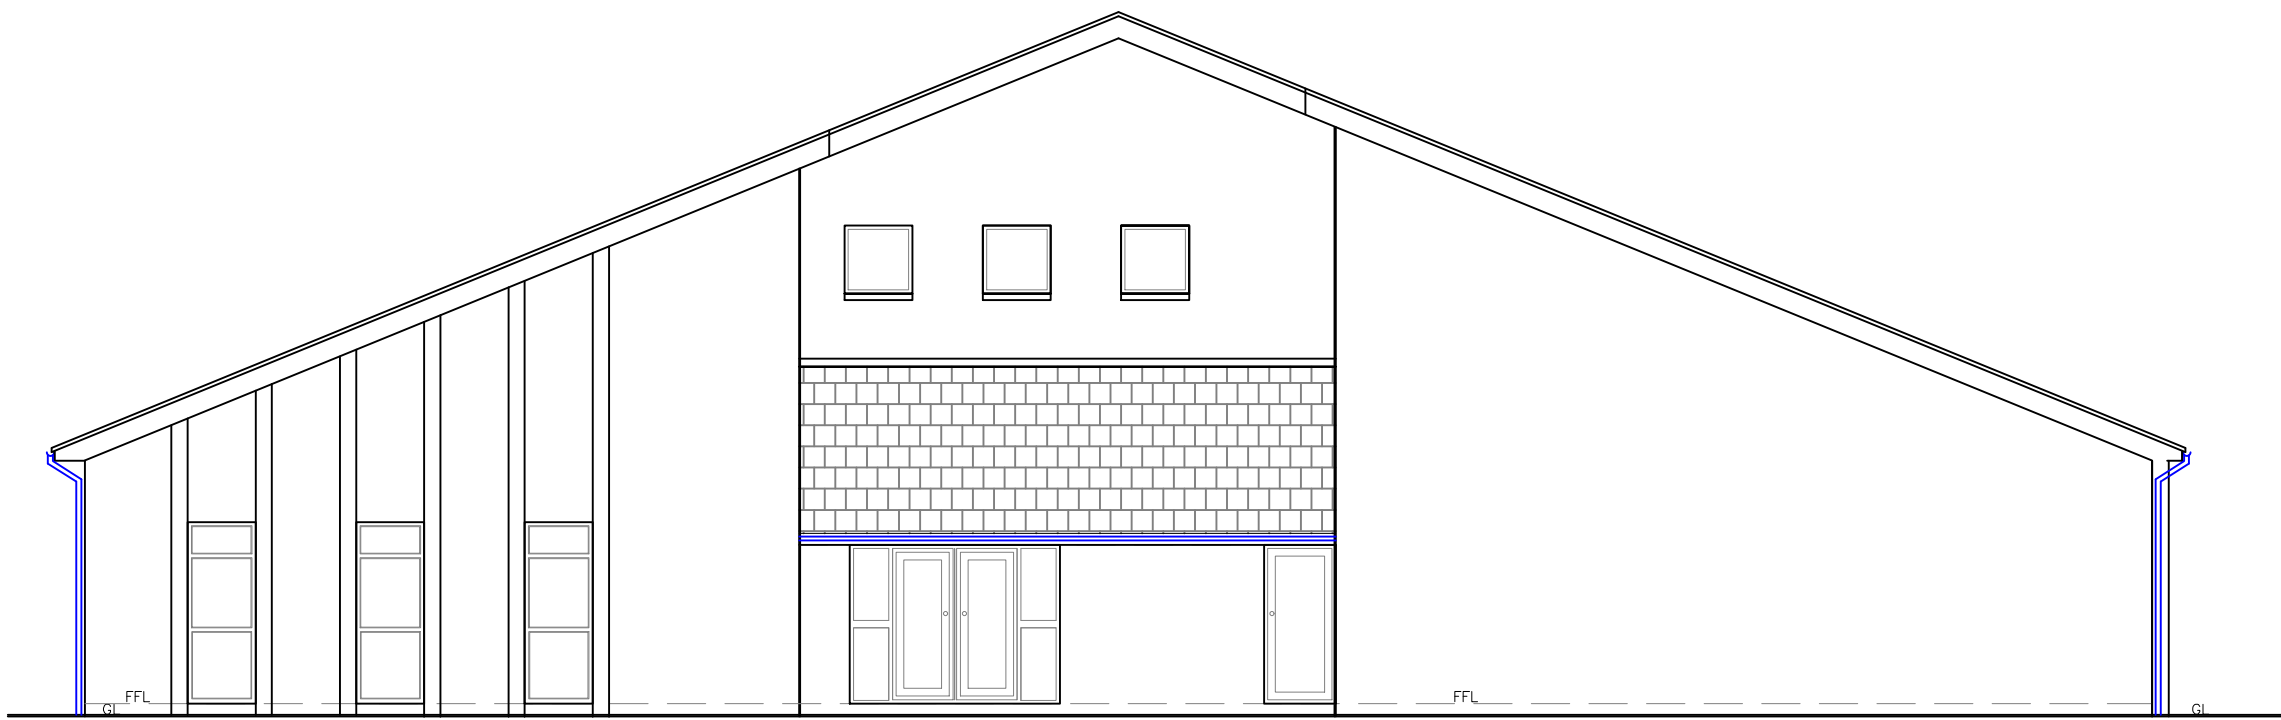


Existing Front Elevation
1:100

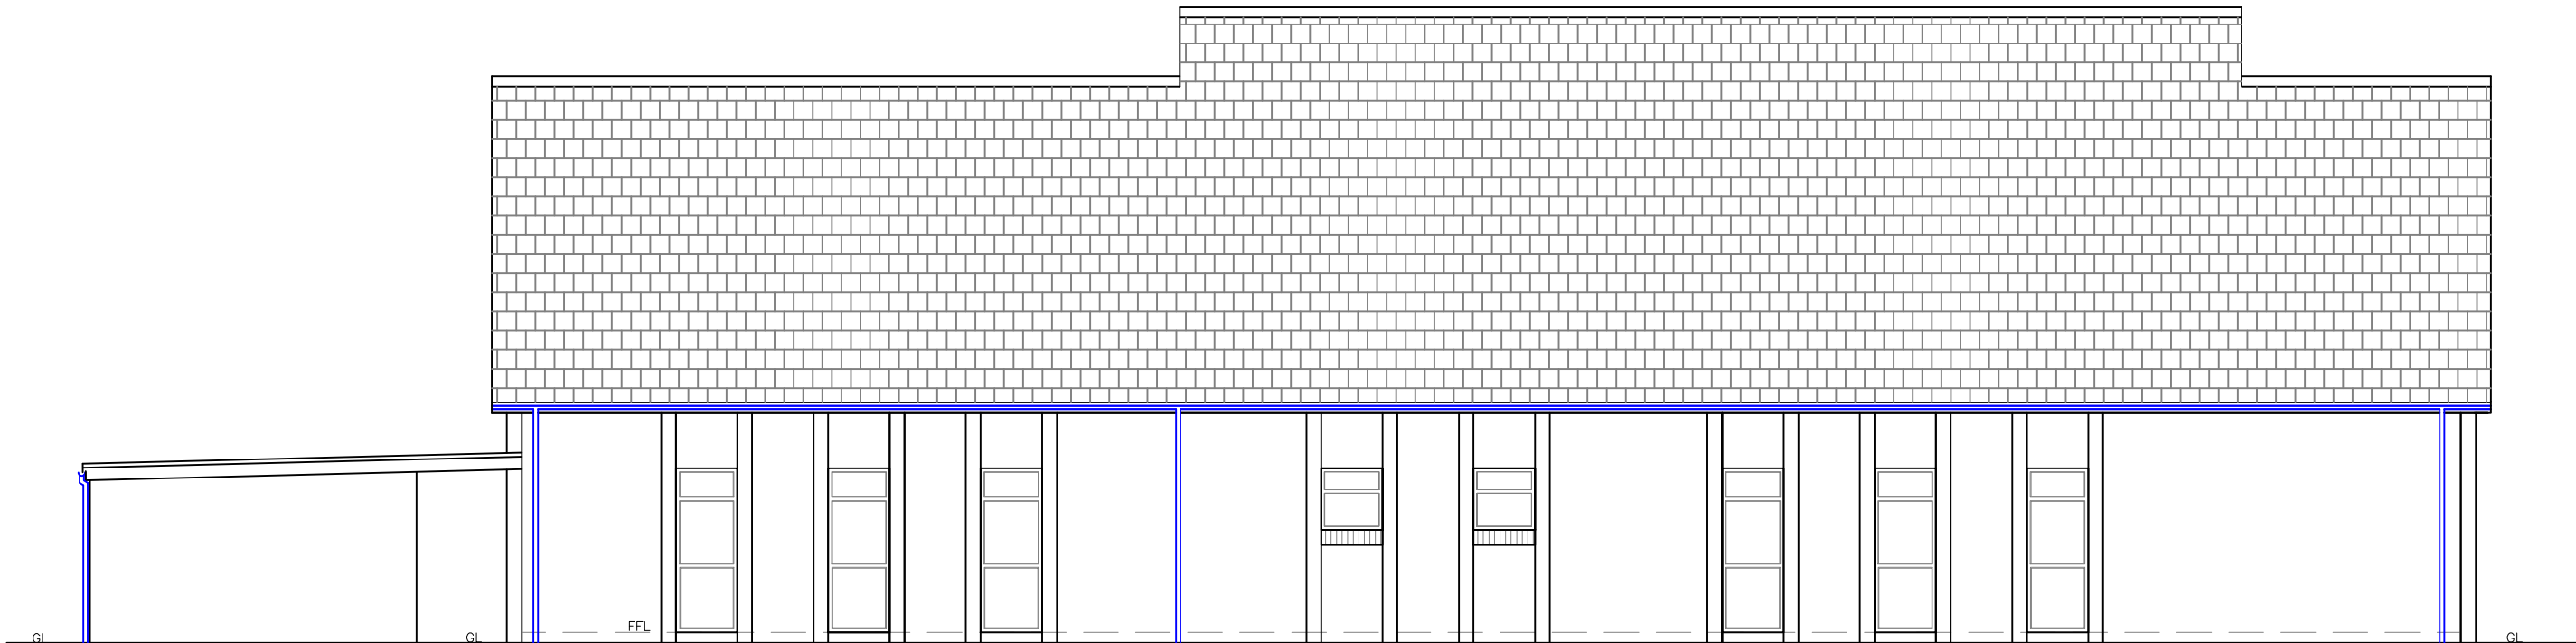

Existing Rear Elevation
1:100



Existing Side Elevation
1:100

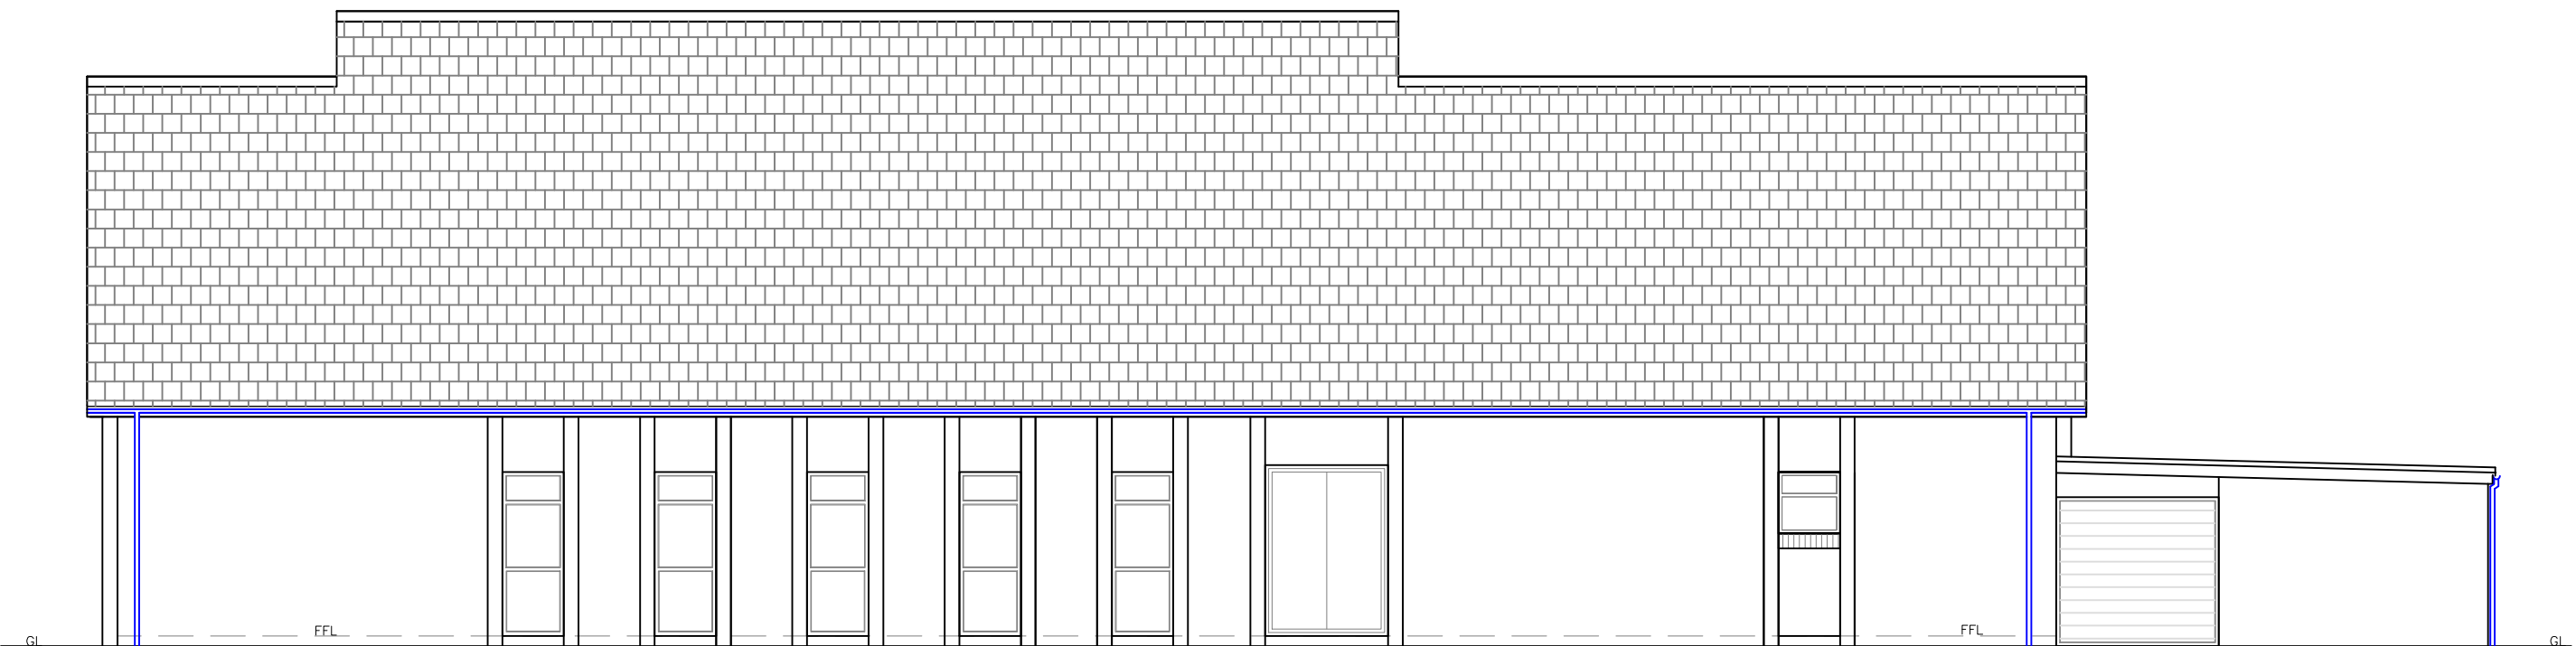

Existing Side Elevation
1:100

 Utopia Design Architectural Services 	
Utopia Design Architectural Services	
Building Planning Application Support Paul Thomas: BSc (Hons) Tel: 01685 559230. Mob: 07908 725065 e-mail: paulutopia1@gmail.com utopiadad@hotmail.com www.utopiadesigns.co.uk	
Issued Only for Purpose Indicated	
Drawing Status: FOR PLANNING/B REGS PURPOSES ONLY	
Address Webster House Dynevor Street Georgetown Merthyr Tydfil CF48 1BA	
Project Proposed External Eating Area with Internal & External Improvements	
Title Existing GF Plan	Date AUG.2021
	Scale
	Paper A2
	Drwg No WEBSTER 03