

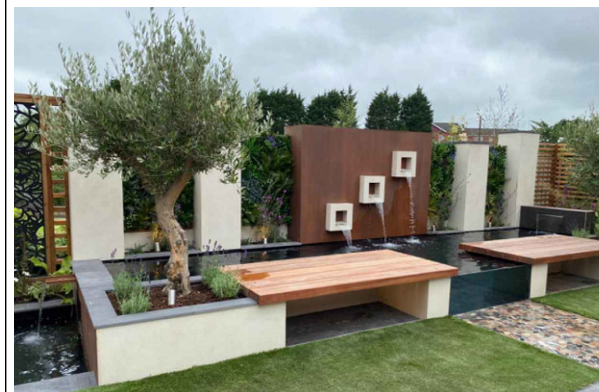
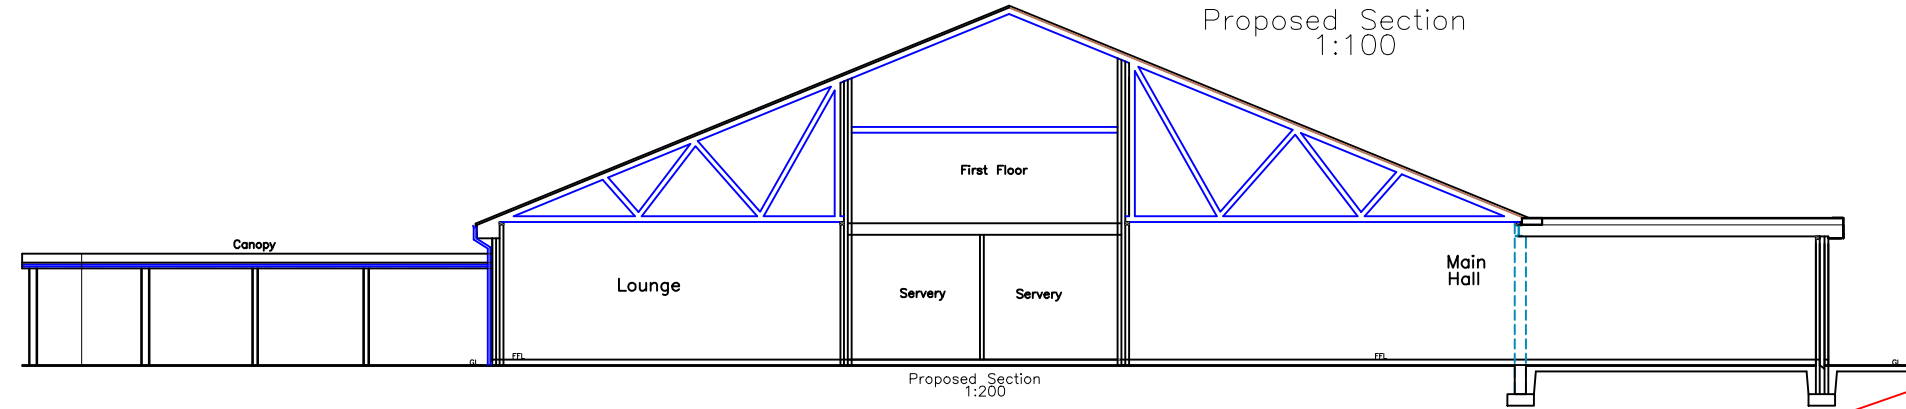


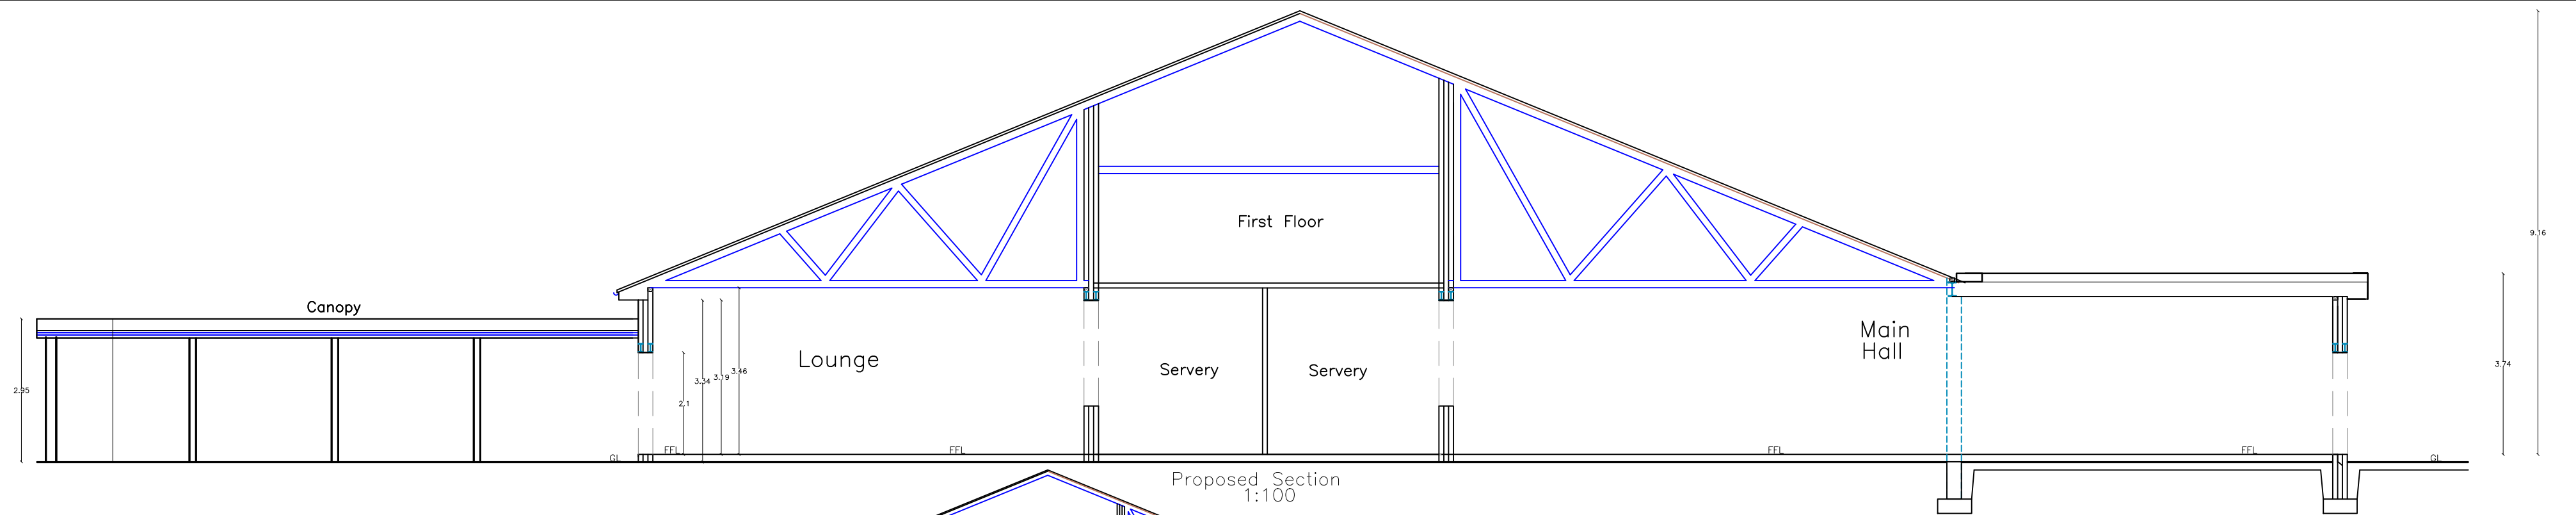

Indicative Water Feature

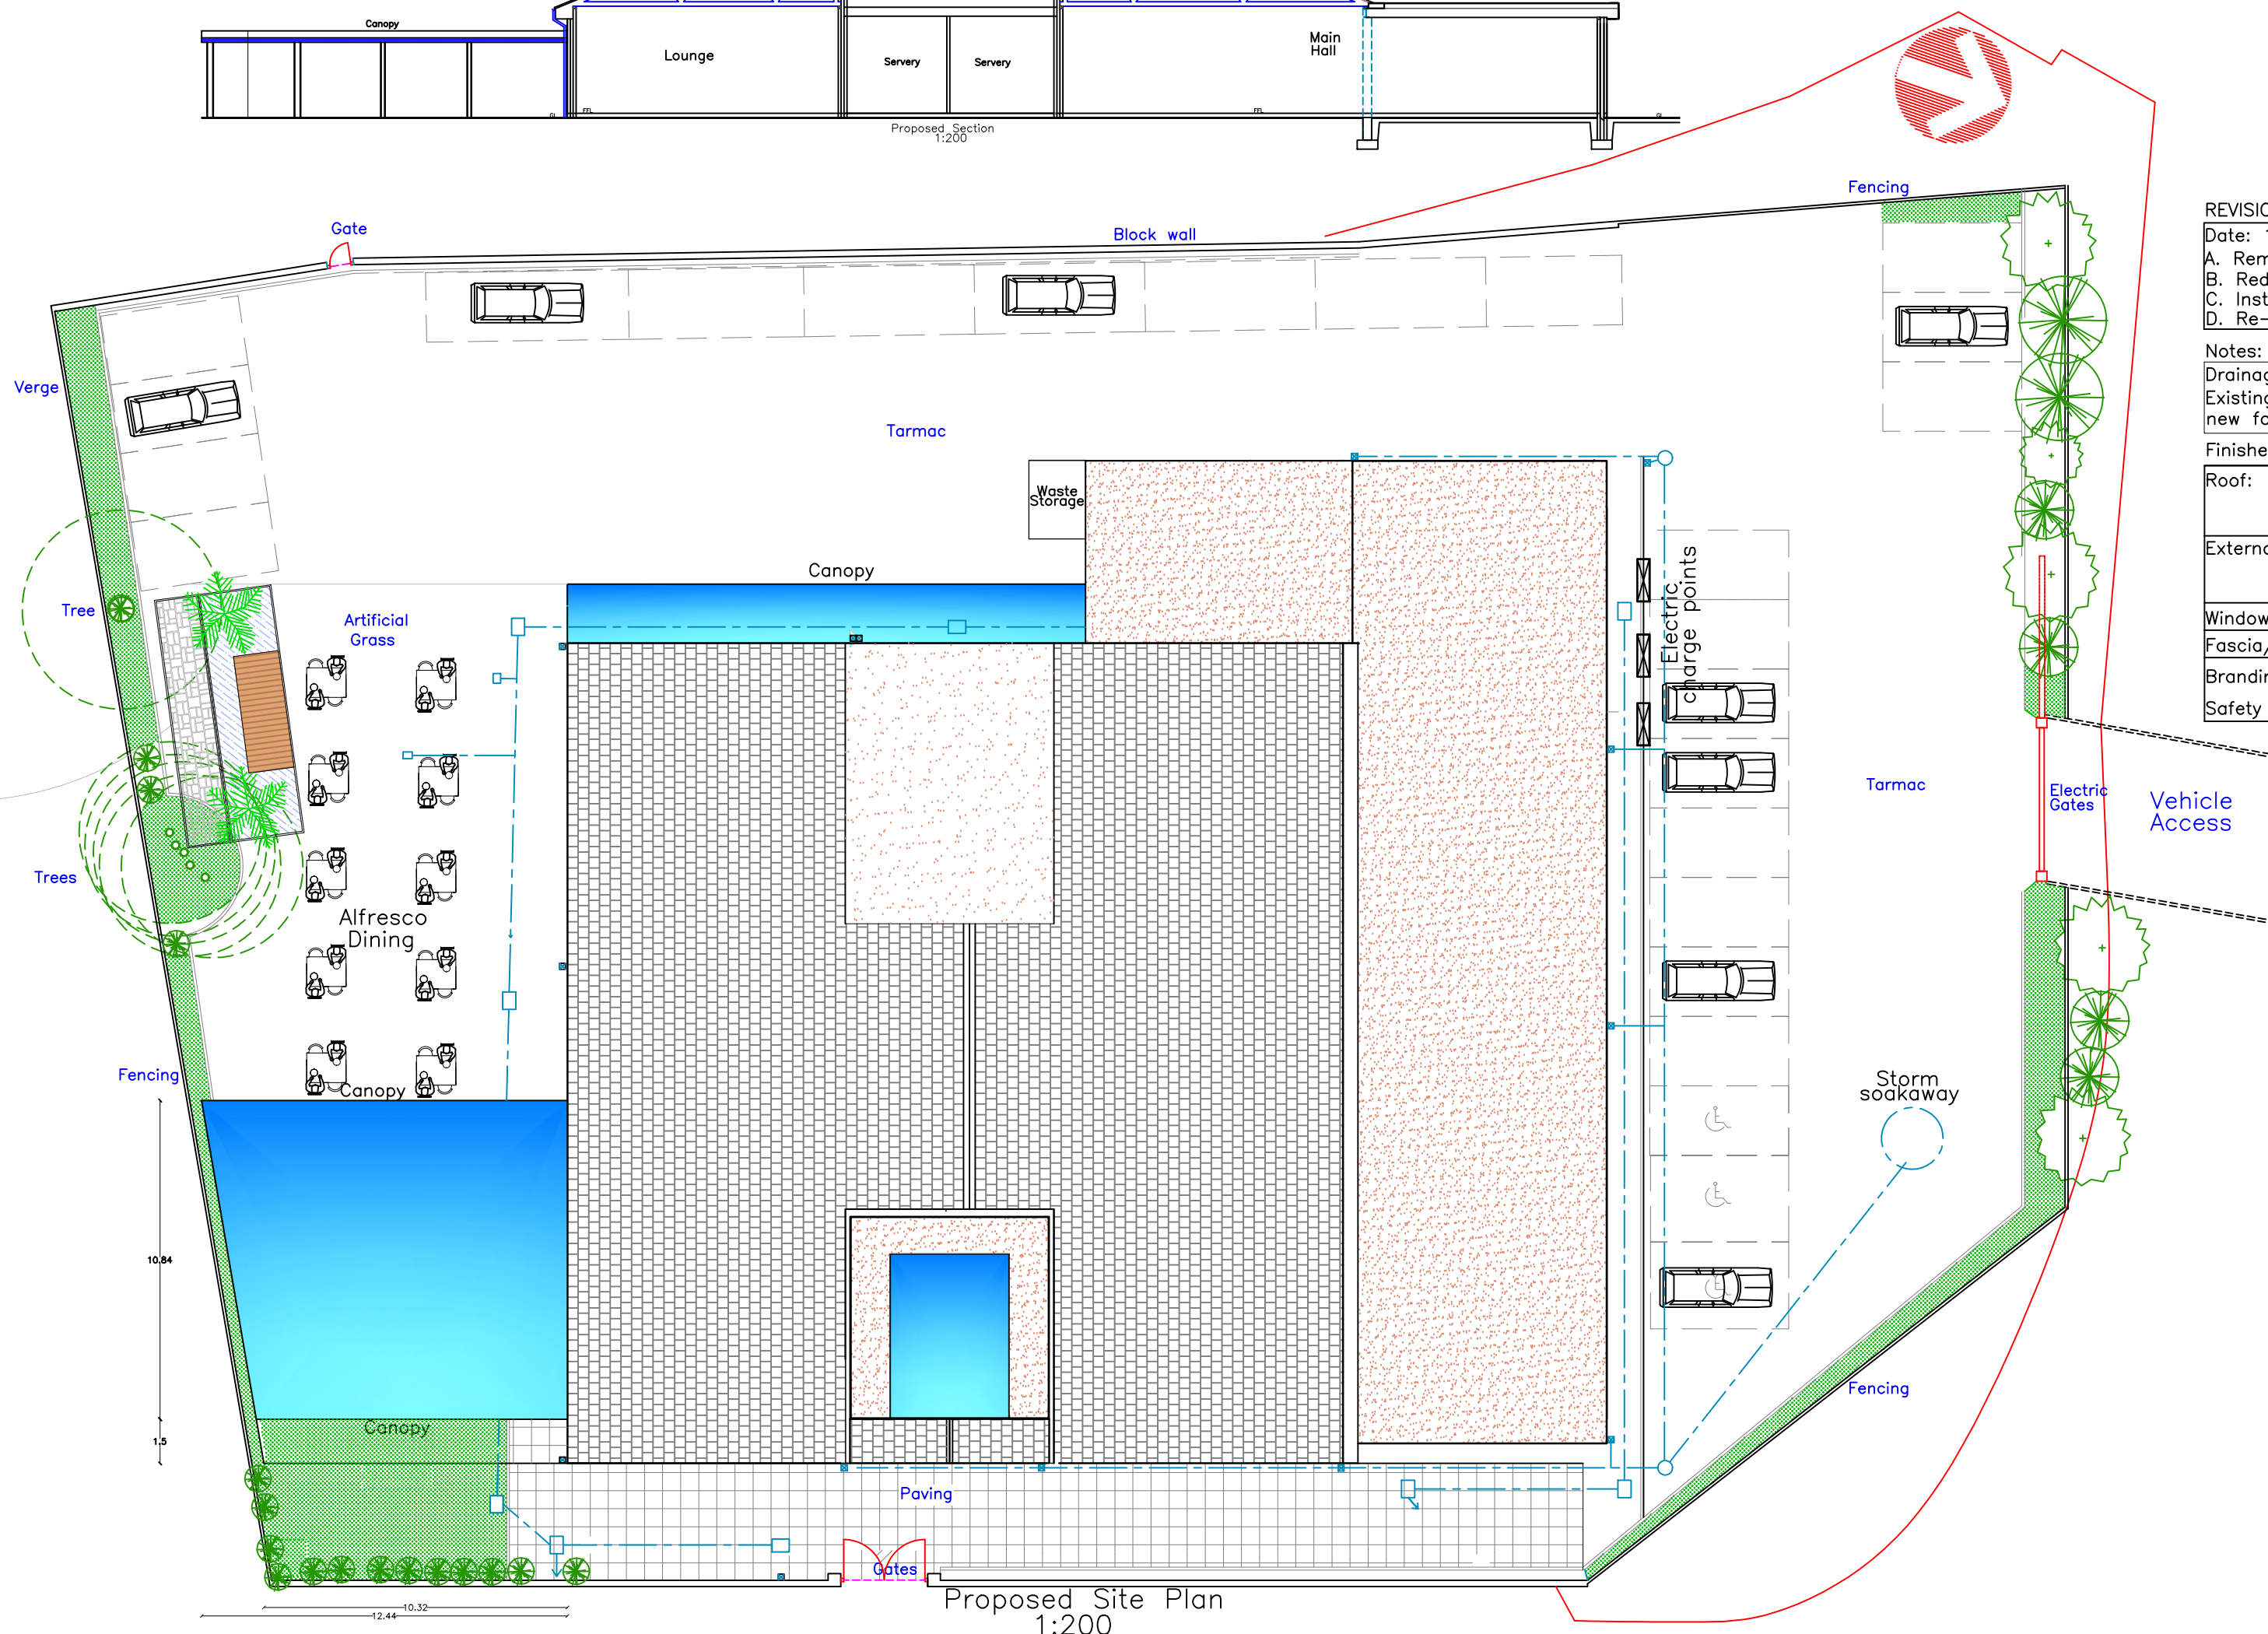

REVISION	
Date: 13.12.2021	
A. Removal of roof garden	
B. Reduced length of canopy & extension	
C. Install new doors to front elevation of extension	
D. Re-arranged lobby roof with dome rooflight	
Notes:	
Drainage plan is indicative only.	
Existing drainage to have a CCTV survey to determine new foul & storm runs	
Finishes	
Roof:	Grey Conc tile matching existing Solar panels Transparent perspex to canopies
External walls:	Timber cladding to higher level of elevations Natural stone cladding to lower level of elevations
Windows/Doors:	Grey uPVC
Fascia/RWG's:	Grey uPVC
Branding:	Black & Red
Safety Rails:	Steel Fabricated & Glass

		
Utopia Design <i>Architectural Services</i>		
Building Planning Application Support Paul Thomas: BSc (Hons) Tel: 01685 559230. Mob: 07908 725065 e-mail: paulutopia1@gmail.com utopiadas@hotmail.com www.utopiadesigns.co.uk		
Issued Only for Purpose Indicated		
Drawing Status: FOR PLANNING/B REGS PURPOSES ONLY		
Address	Webster House Dynevor Street Georgetown Merthyr Tydfil CF48 1BA	
Project	Proposed Front & Side Extension, Rear & Side Canopies With Internal & External Eating Areas & Internal & External Re-modelling	
Title	Date	OCT.2021
	Scale	1:100 1:200
	Paper	A2
	Drwg No	Webster 04G