


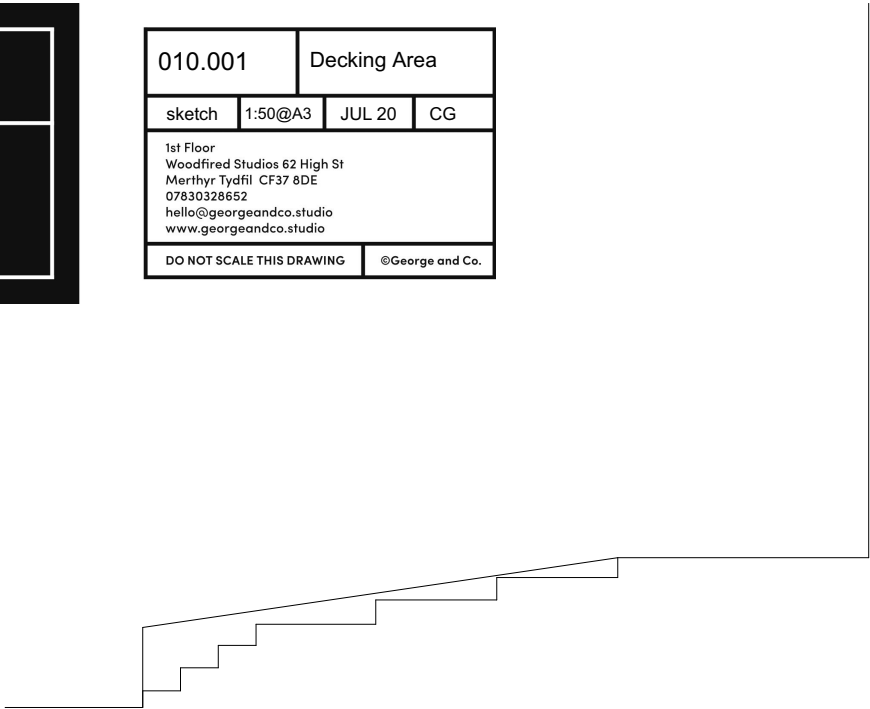



George and Co.

13 Darren Las
Merthyr Vale
Merthyr Tydfil
CF48 4SZ

010.001		Decking Area	
sketch	1:50@A3	JUL 20	CG
1st Floor Woodfired Studios 62 High St Merthyr Tydfil CF37 8DE 07830328652 hello@georgeandco.studio www.georgeandco.studio			
DO NOT SCALE THIS DRAWING		©George and Co.	



EXSITING GARDEN SECTION

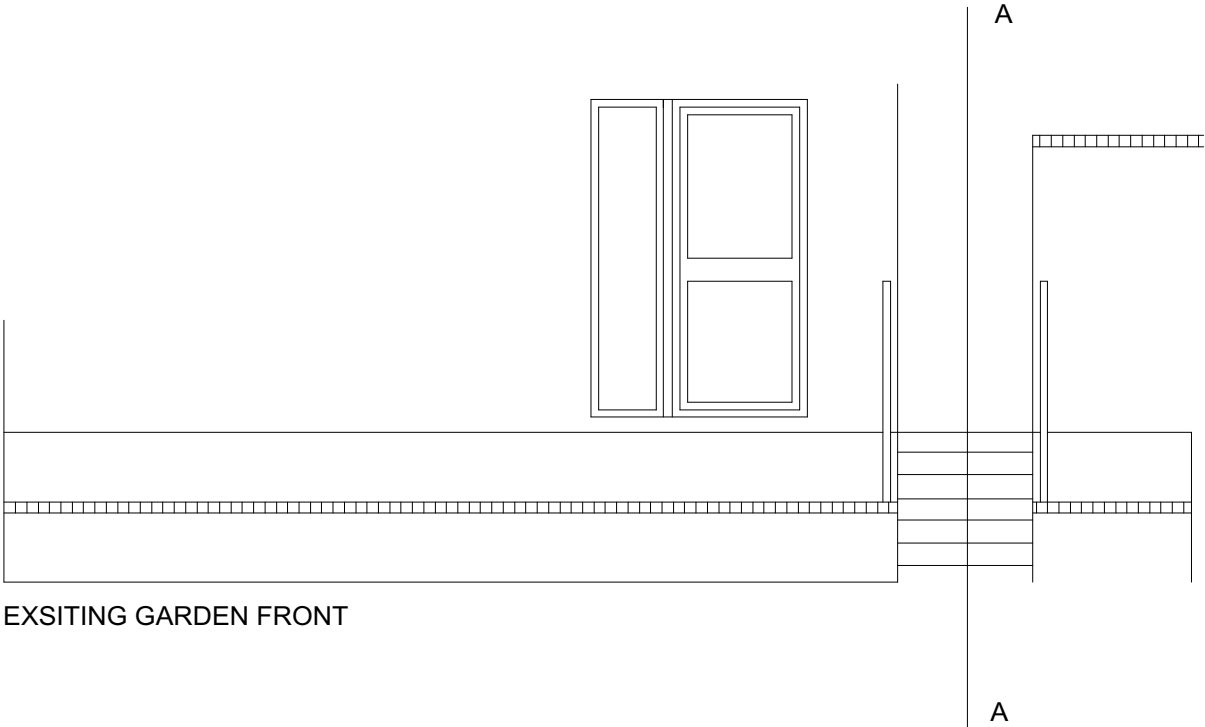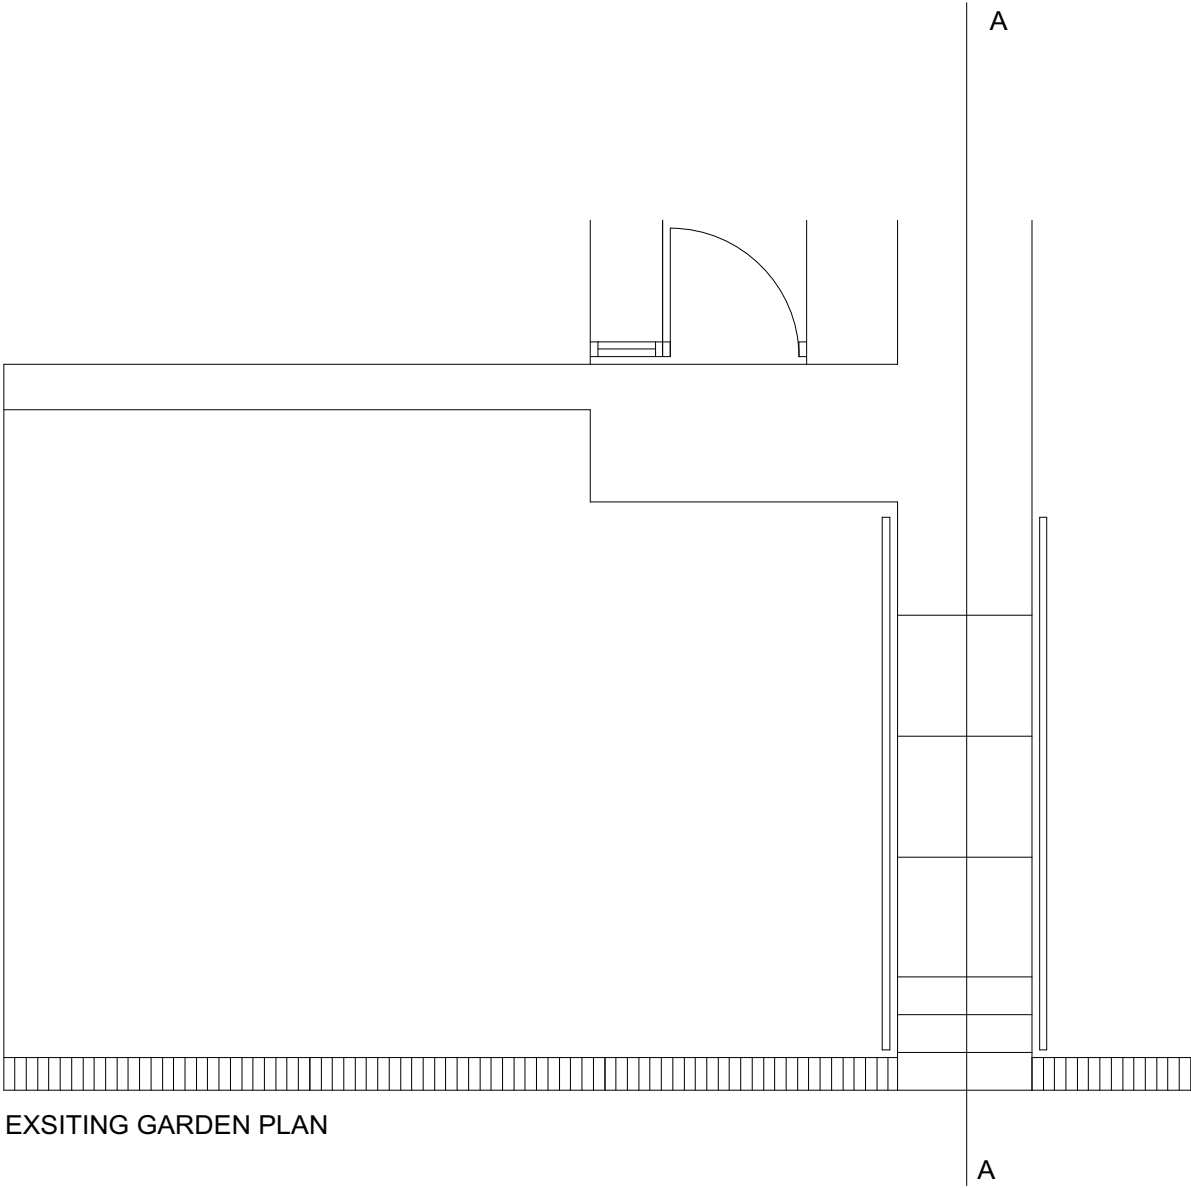





George and Co.

13 Darren Las
Merthyr Vale
Merthyr Tydfil
CF48 4SZ


010.002		Decking Area	
sketch	1:50@A3	JUL 20	CG
1st Floor Woodfired Studios 62 High St Merthyr Tydfil CF37 8DE 07830328652 hello@georgeandco.studio www.georgeandco.studio			
DO NOT SCALE THIS DRAWING		©George and Co.	

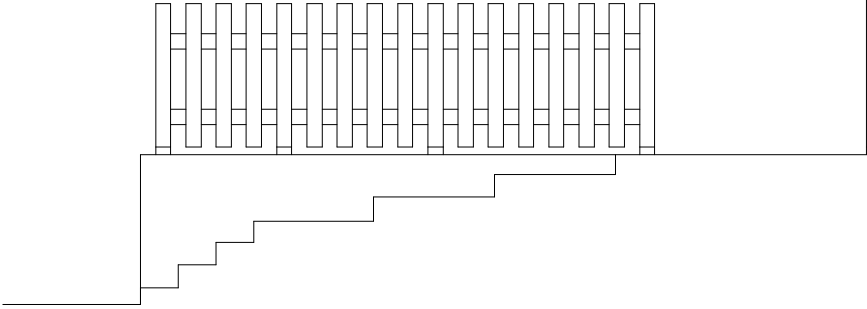

PROPOSED GARDEN SECTION

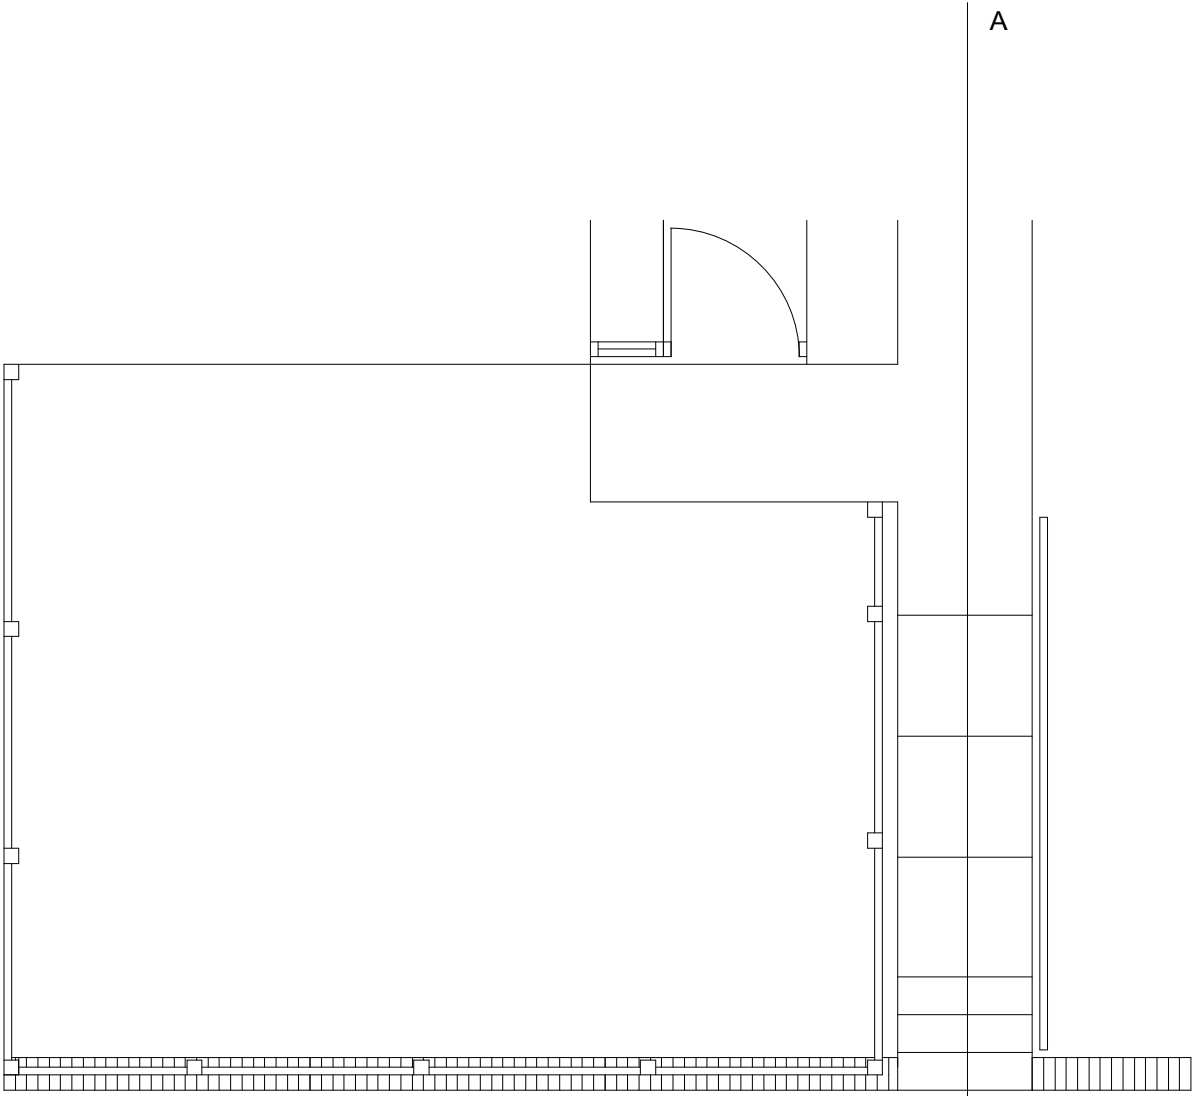

PROPOSED GARDEN PLAN

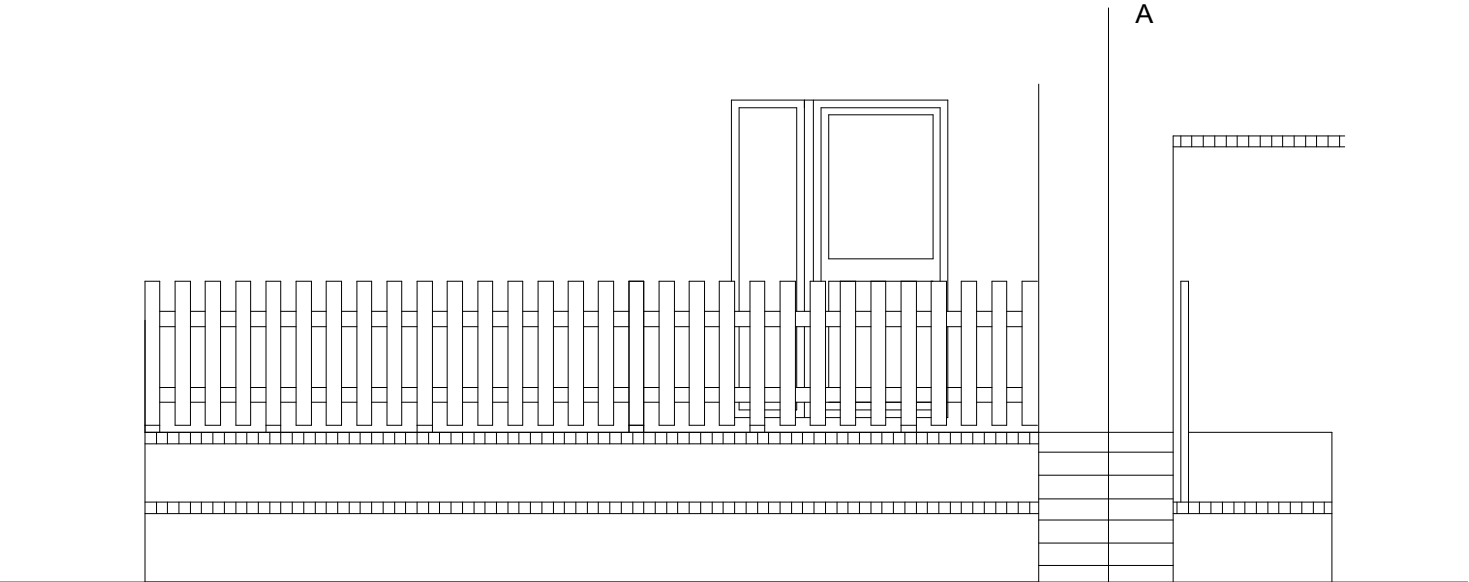

PROPOSED GARDEN FRONT

010.003		Decking Area	
osmap	1:1250@A3	JUL 20	CG
1st Floor Woodfired Studios 62 High St Merthyr Tydfil CF37 8DE 07830328652 hello@georgeandco.studio www.georgeandco.studio			
DO NOT SCALE THIS DRAWING		©George and Co.	

