




- Finishes External**
- Walls
Cement render fine down and painted
 - Roof
Concrete tile to match existing
 - Windows
White double glazed PVCU casement
 - Doors
White pvcu double glazed
 - Rainwater goods
White galvanneal deepflow pvcu gutters and downpipes

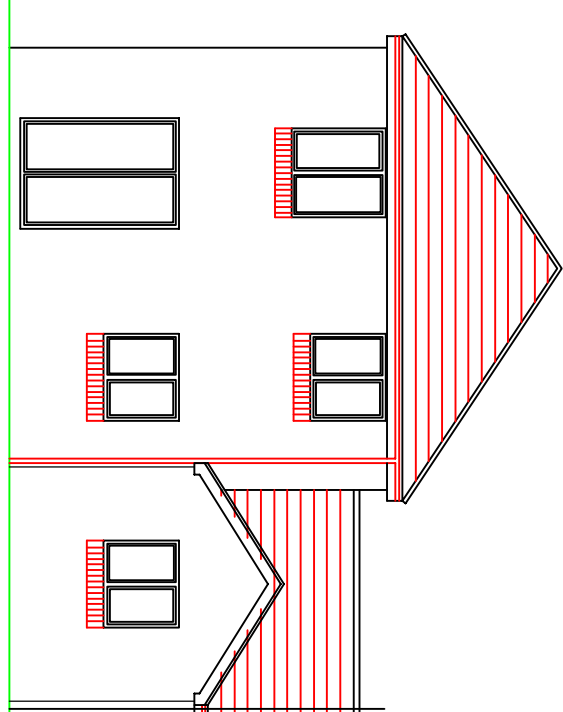


EXISTING REAR ELEVATION 1:100

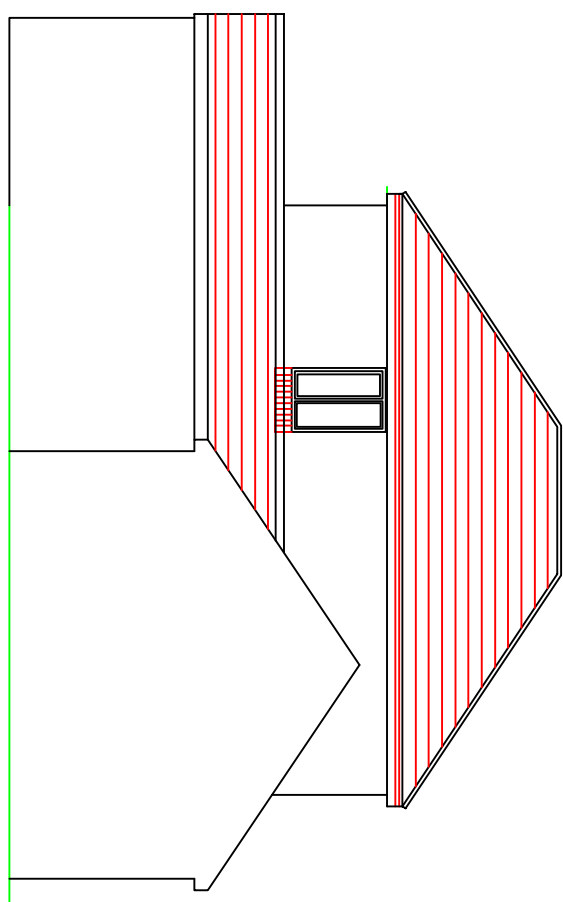


EXISTING SIDE ELEVATION 1:100

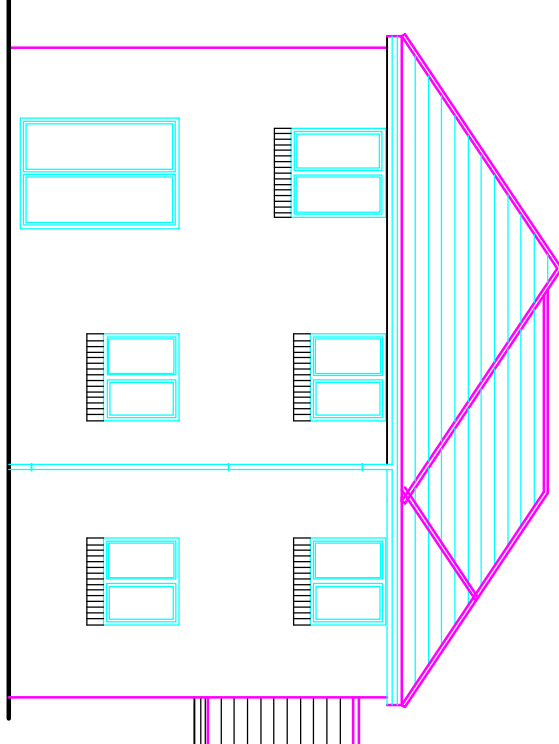


PROPOSED REAR ELEVATION 1:100

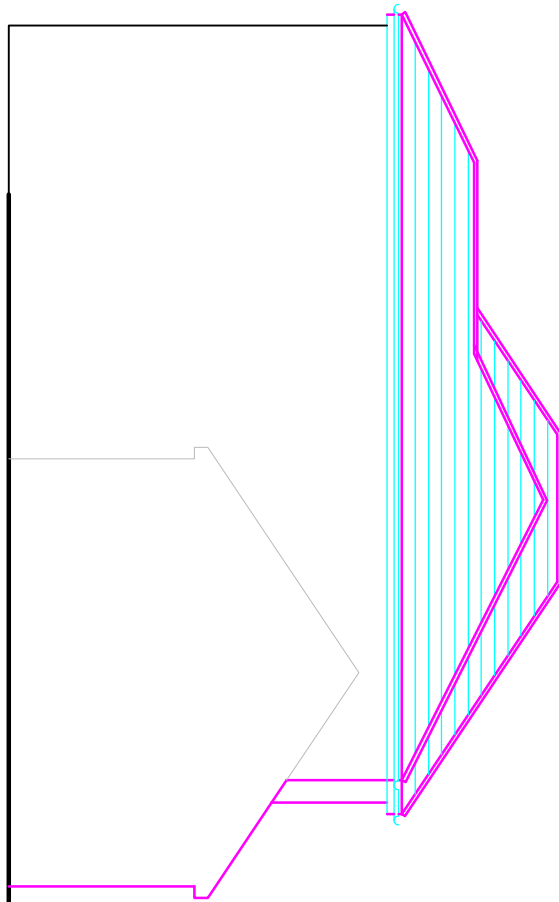


PROPOSED SIDE ELEVATION 1:100

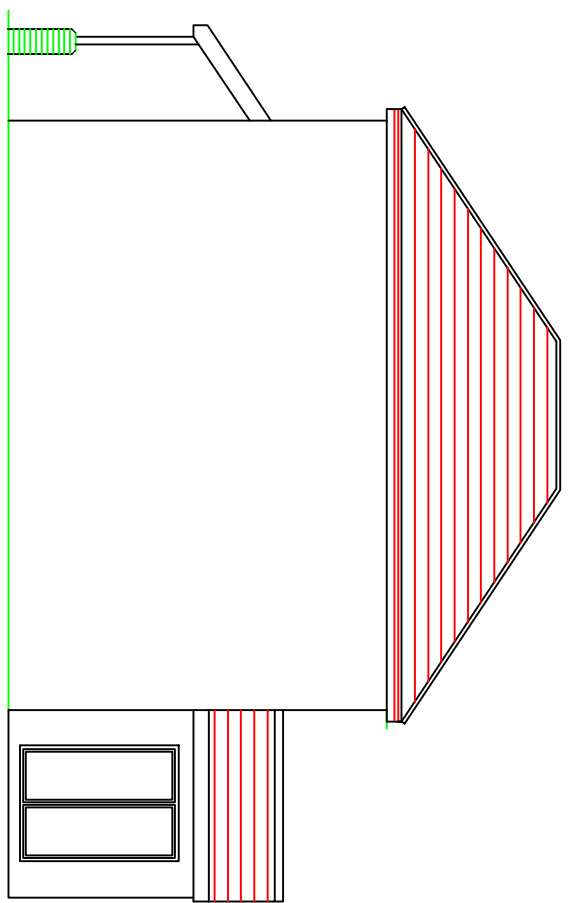


EXISTING SIDE ELEVATION 1:100

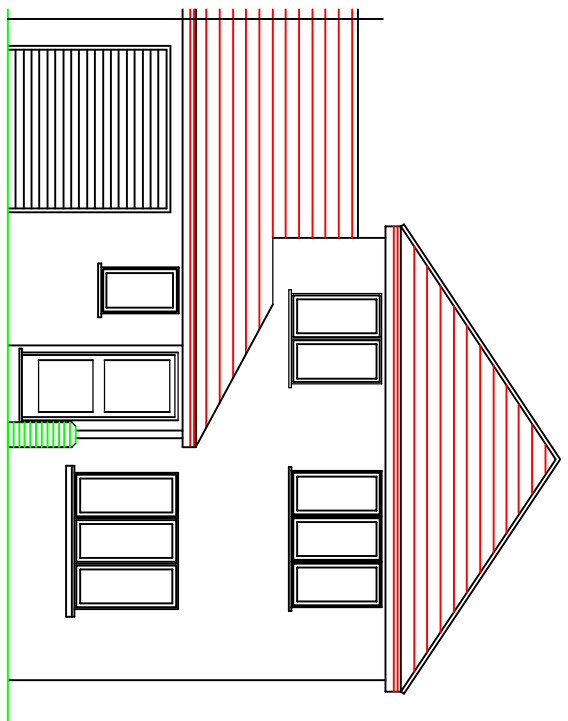


EXISTING FRONT ELEVATION 1:100

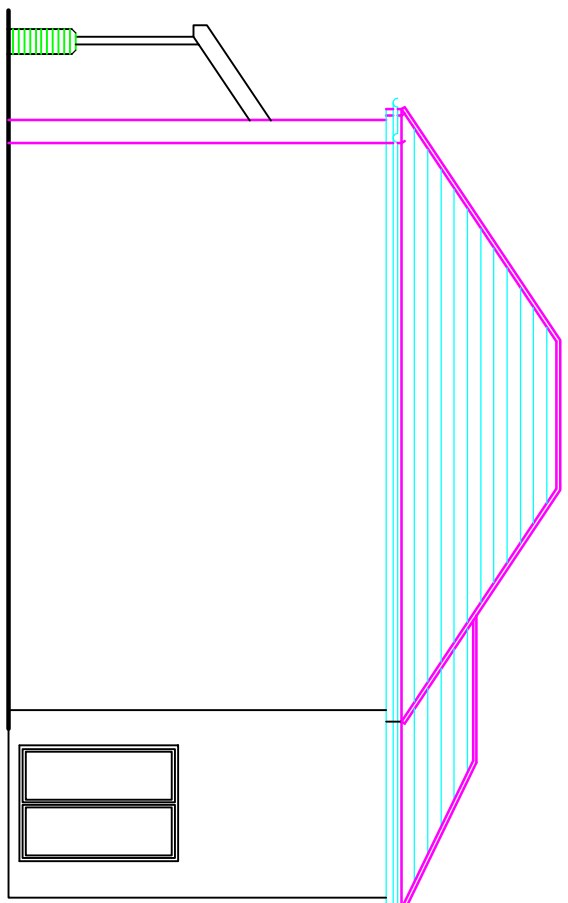


PROPOSED SIDE ELEVATION 1:100

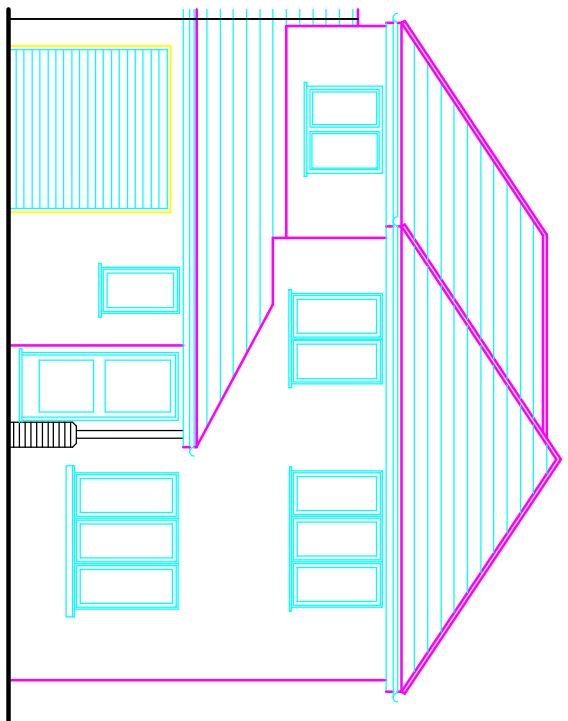


PROPOSED FRONT ELEVATION 1:100

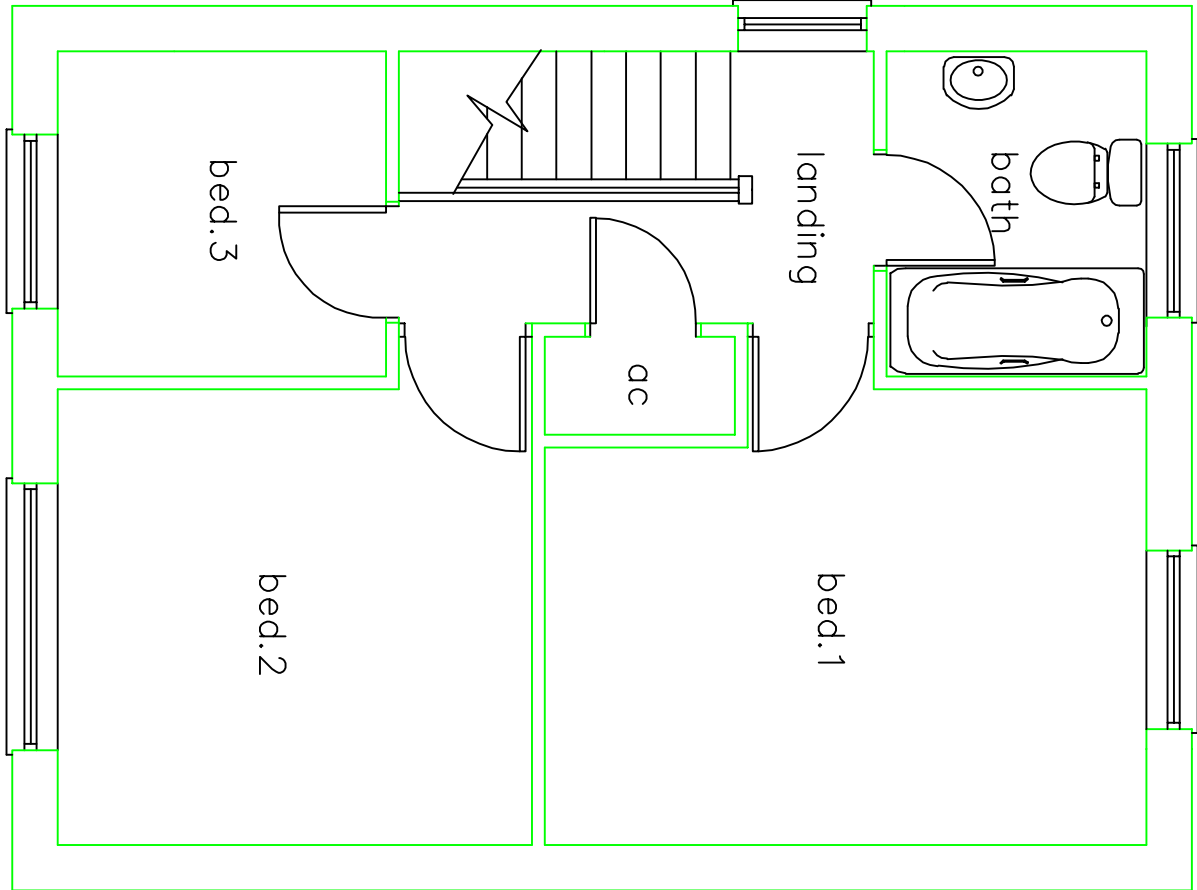


EXISTING FIRST FLOOR PLAN 1:50

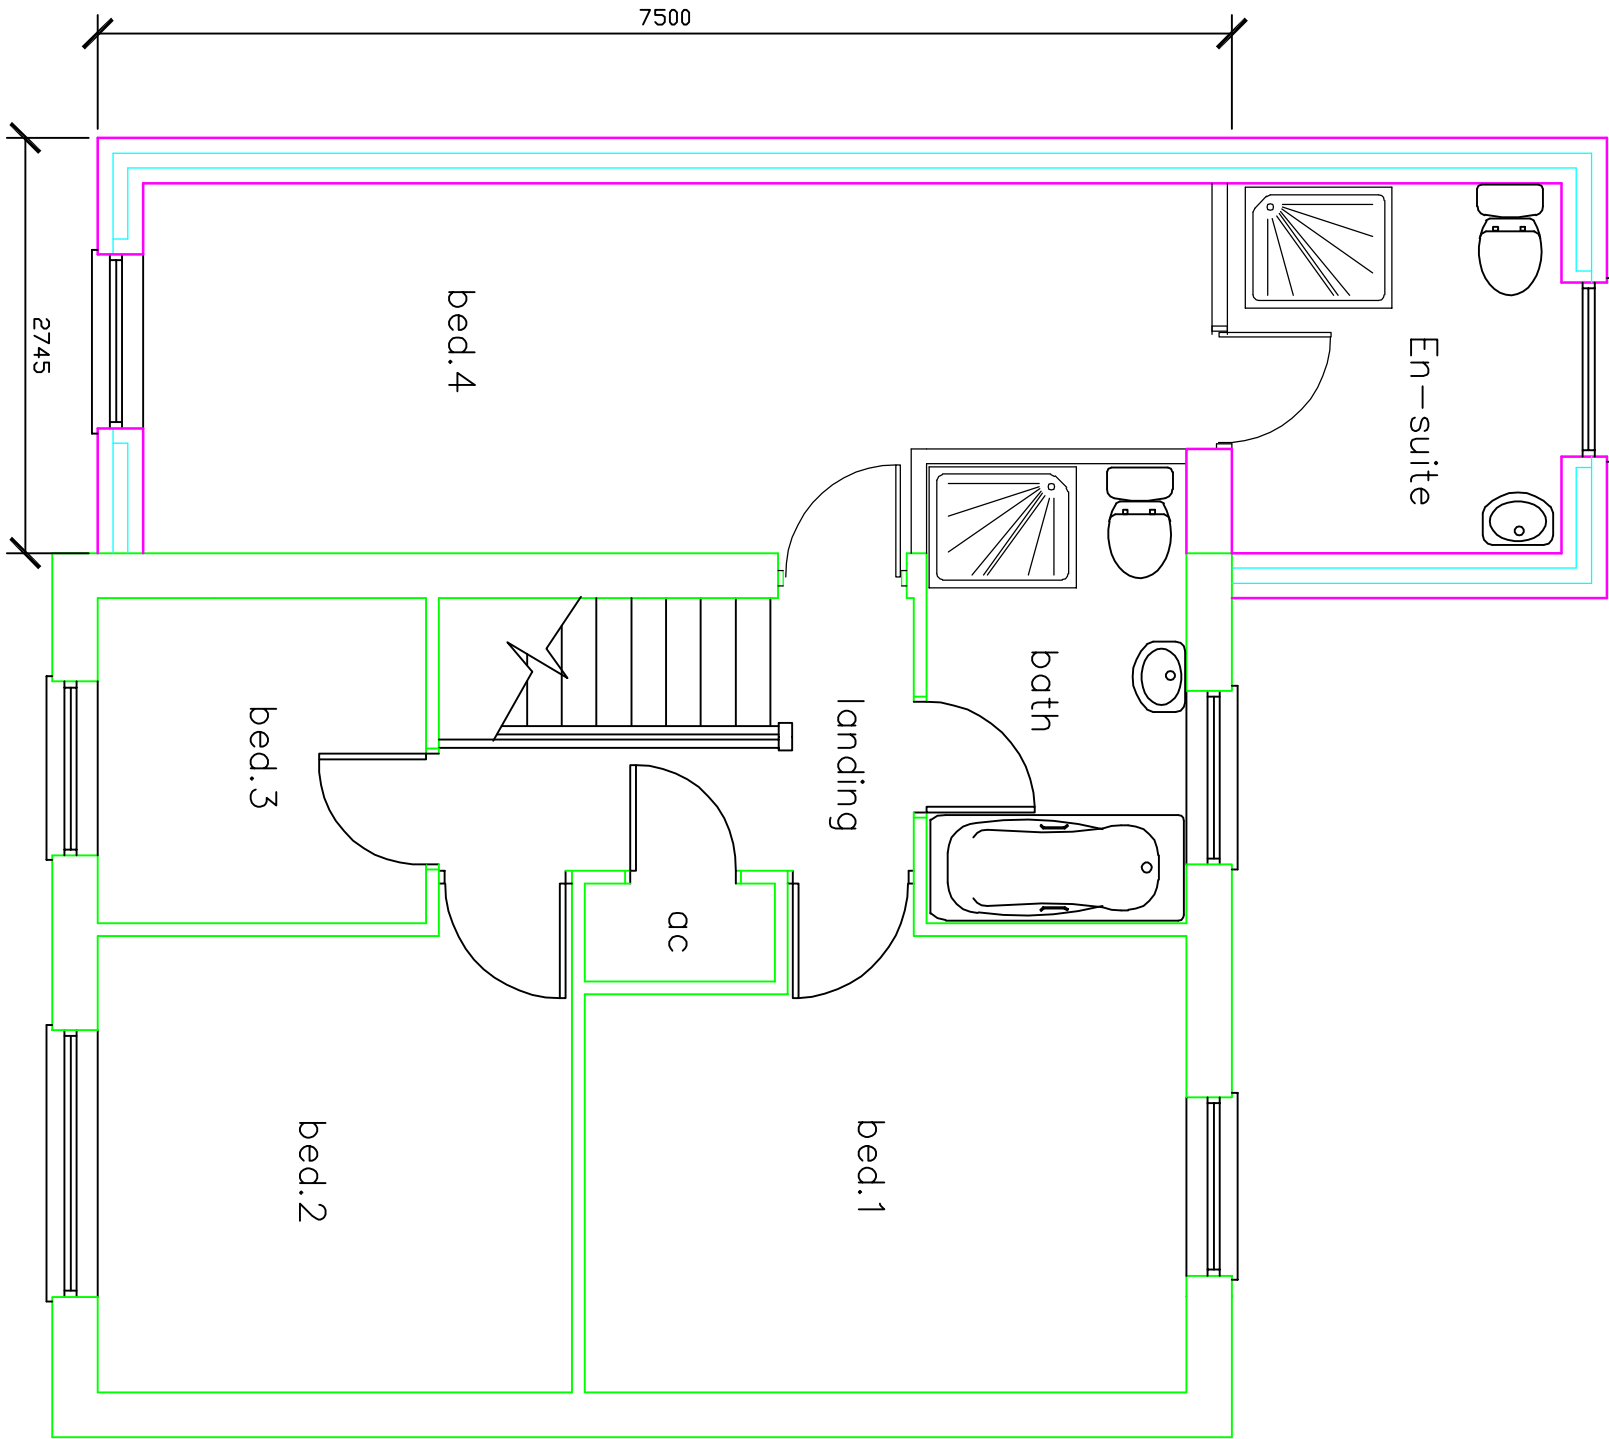


PROPOSED FIRST FLOOR PLAN 1:50

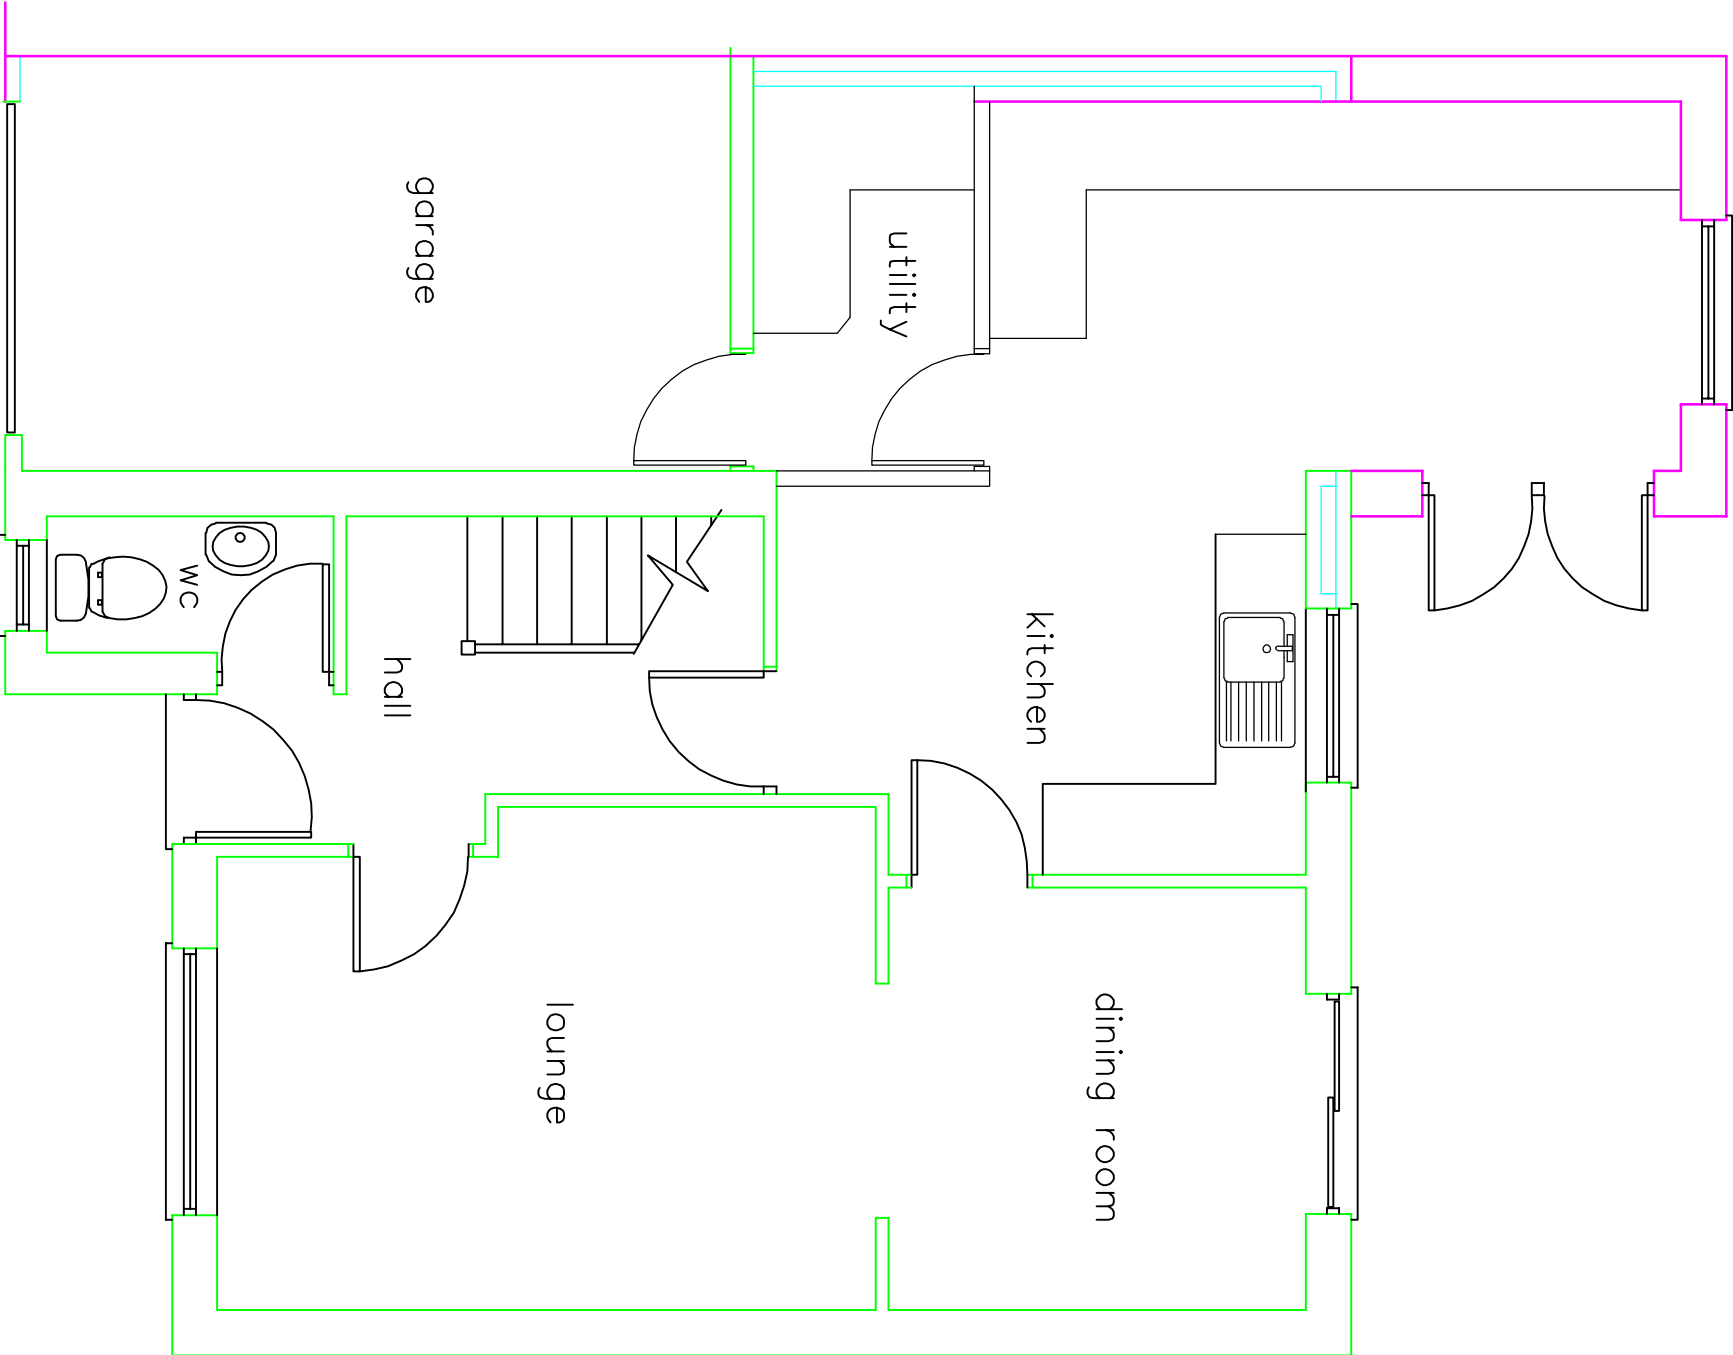

EXISTING GROUND FLOOR PLAN 1:50

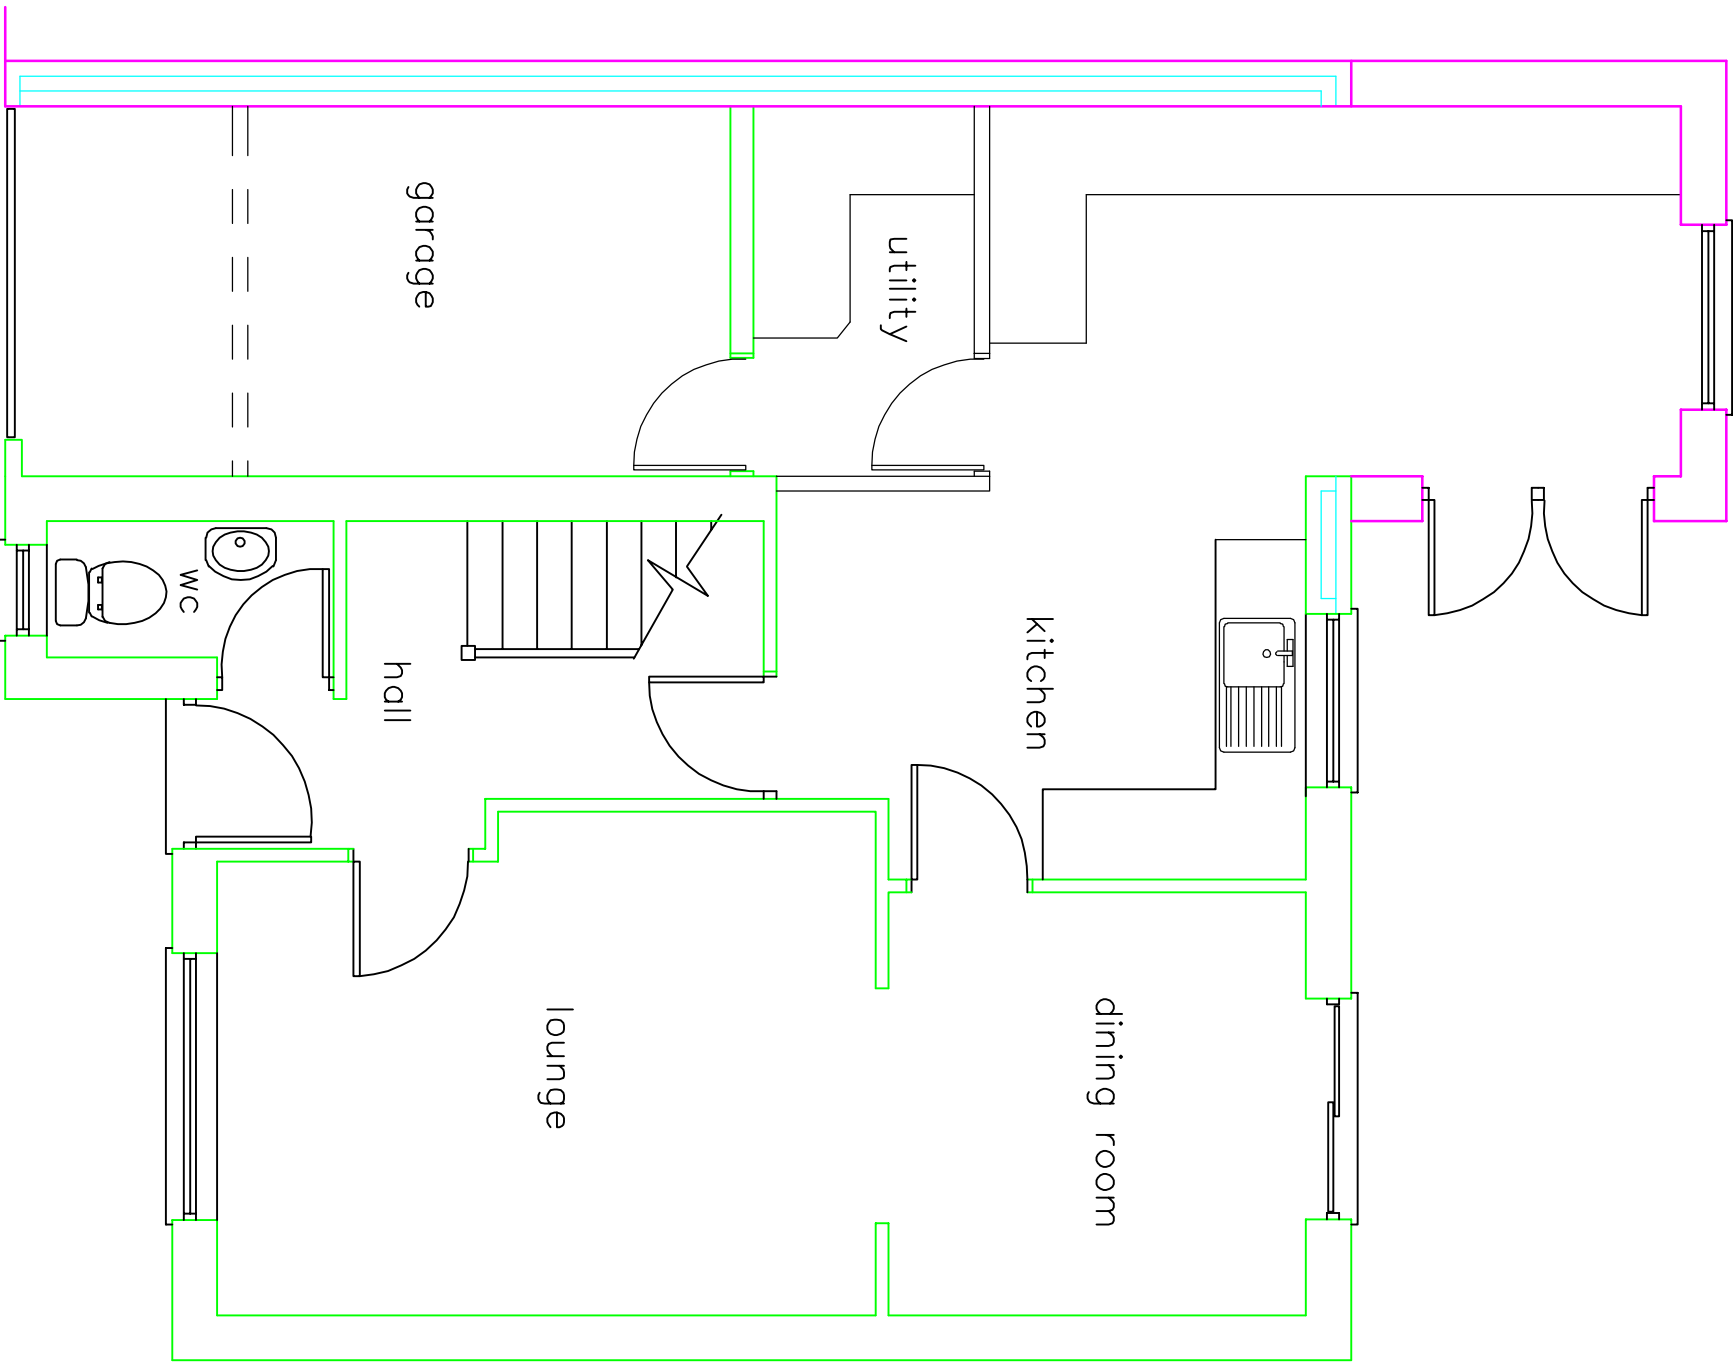

PROPOSED GROUND FLOOR PLAN 1:50

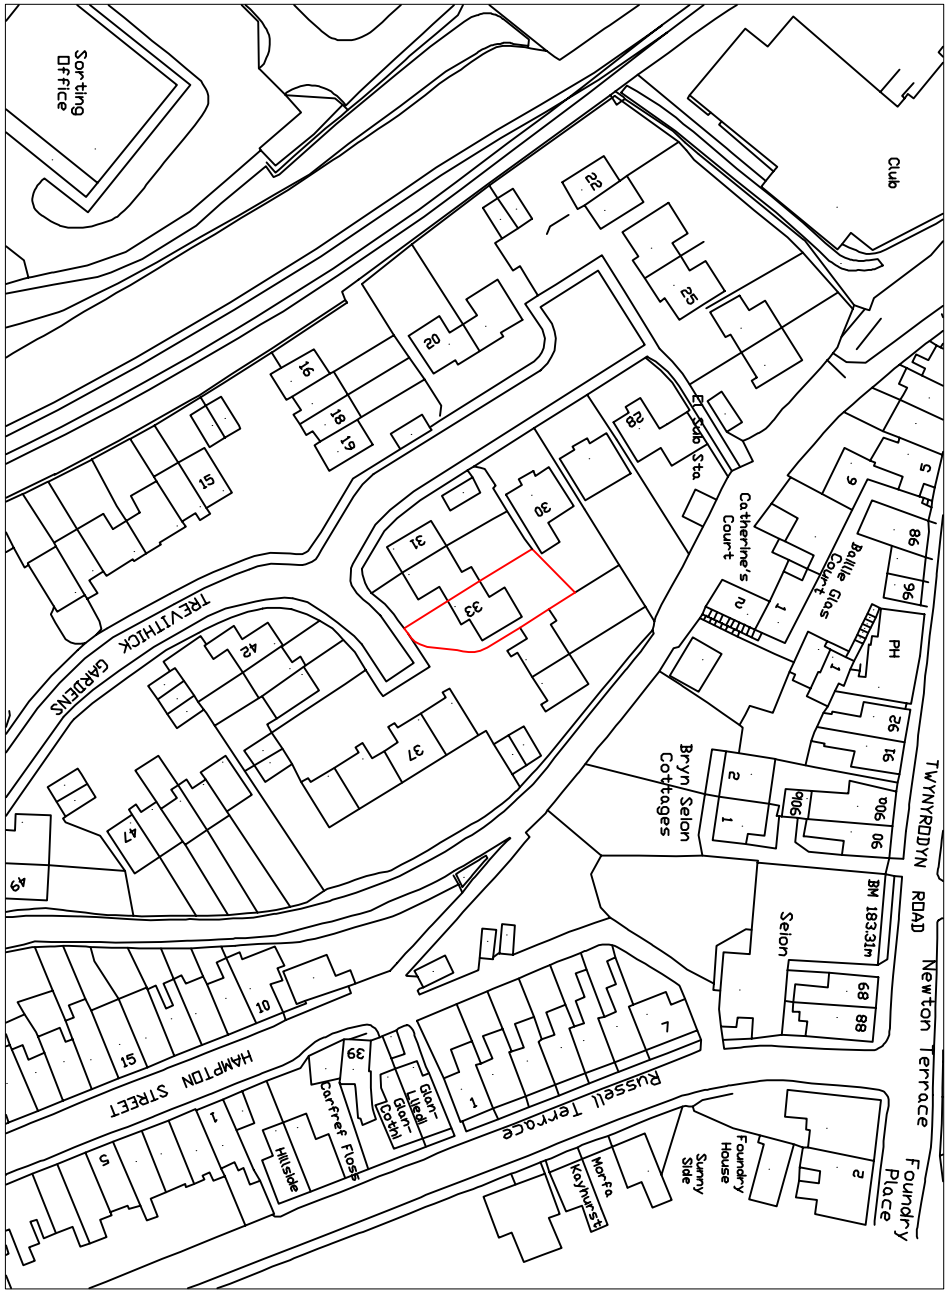

LOCATION PLAN 1:1250

PLANNING APPLICATION ONLY

Client:	MRS JULIE LEWIS	Project:	PROPOSED UPPER FLOOR EXTENSION AT: 33, TREVEATHICK GARDENS, MERTHYR TYDFIL	Drawing Title:	EXISTING & PROPOSED PLANS, ELEVATIONS	Date:	JUNE 2021
---------	-----------------	----------	--	----------------	---------------------------------------	-------	-----------