
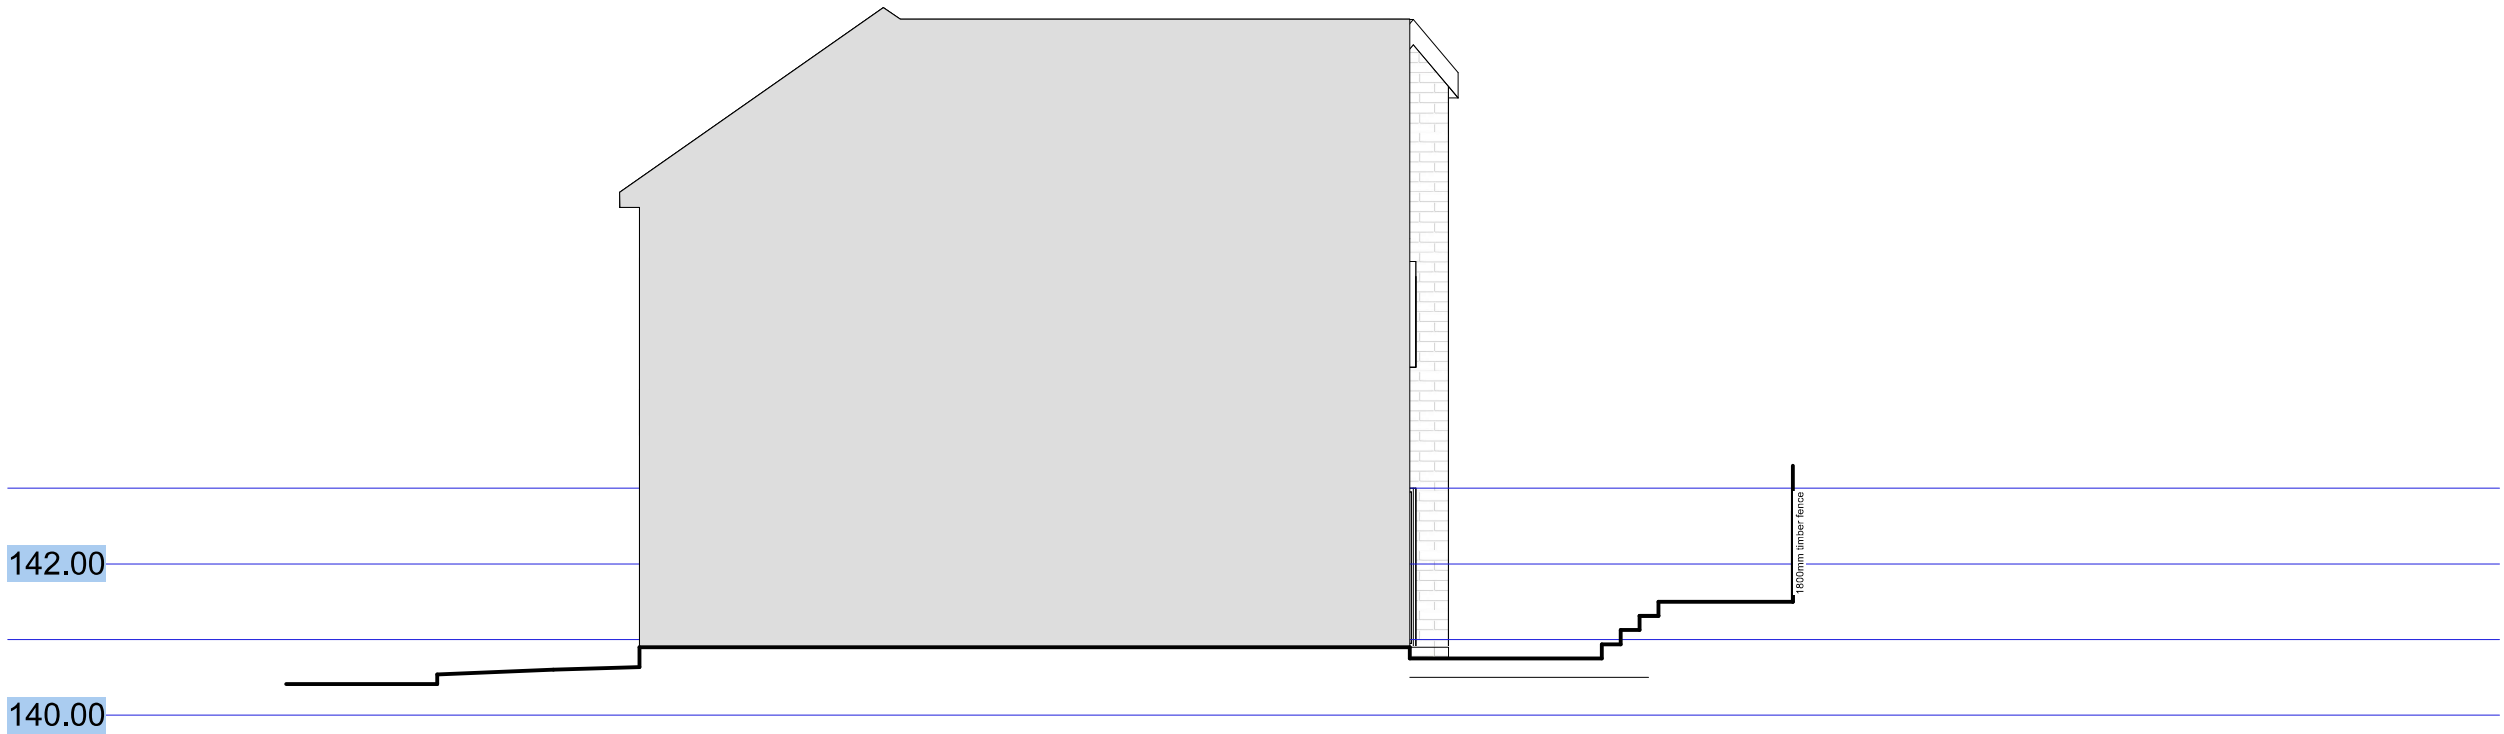


 George and Co.

Land at Celtic Bunkhouse,
10 School Rd, Troedyrhiw,
Merthyr Tydfil, CF48 4JS.
hello@georgeandco.studio

A. revised 20/09/23. AJ

932. 12	site sections		
planning	1:100 @ A3	May 23	AJ
George + Co Crownford House, Swan Street, Merthyr Tydfil, Mid Glamorgan, Wales, CF47 8EU TEL 07830328652 hello@georgeandco.studio			
DO NOT SCALE THIS DRAWING			©George and Co.

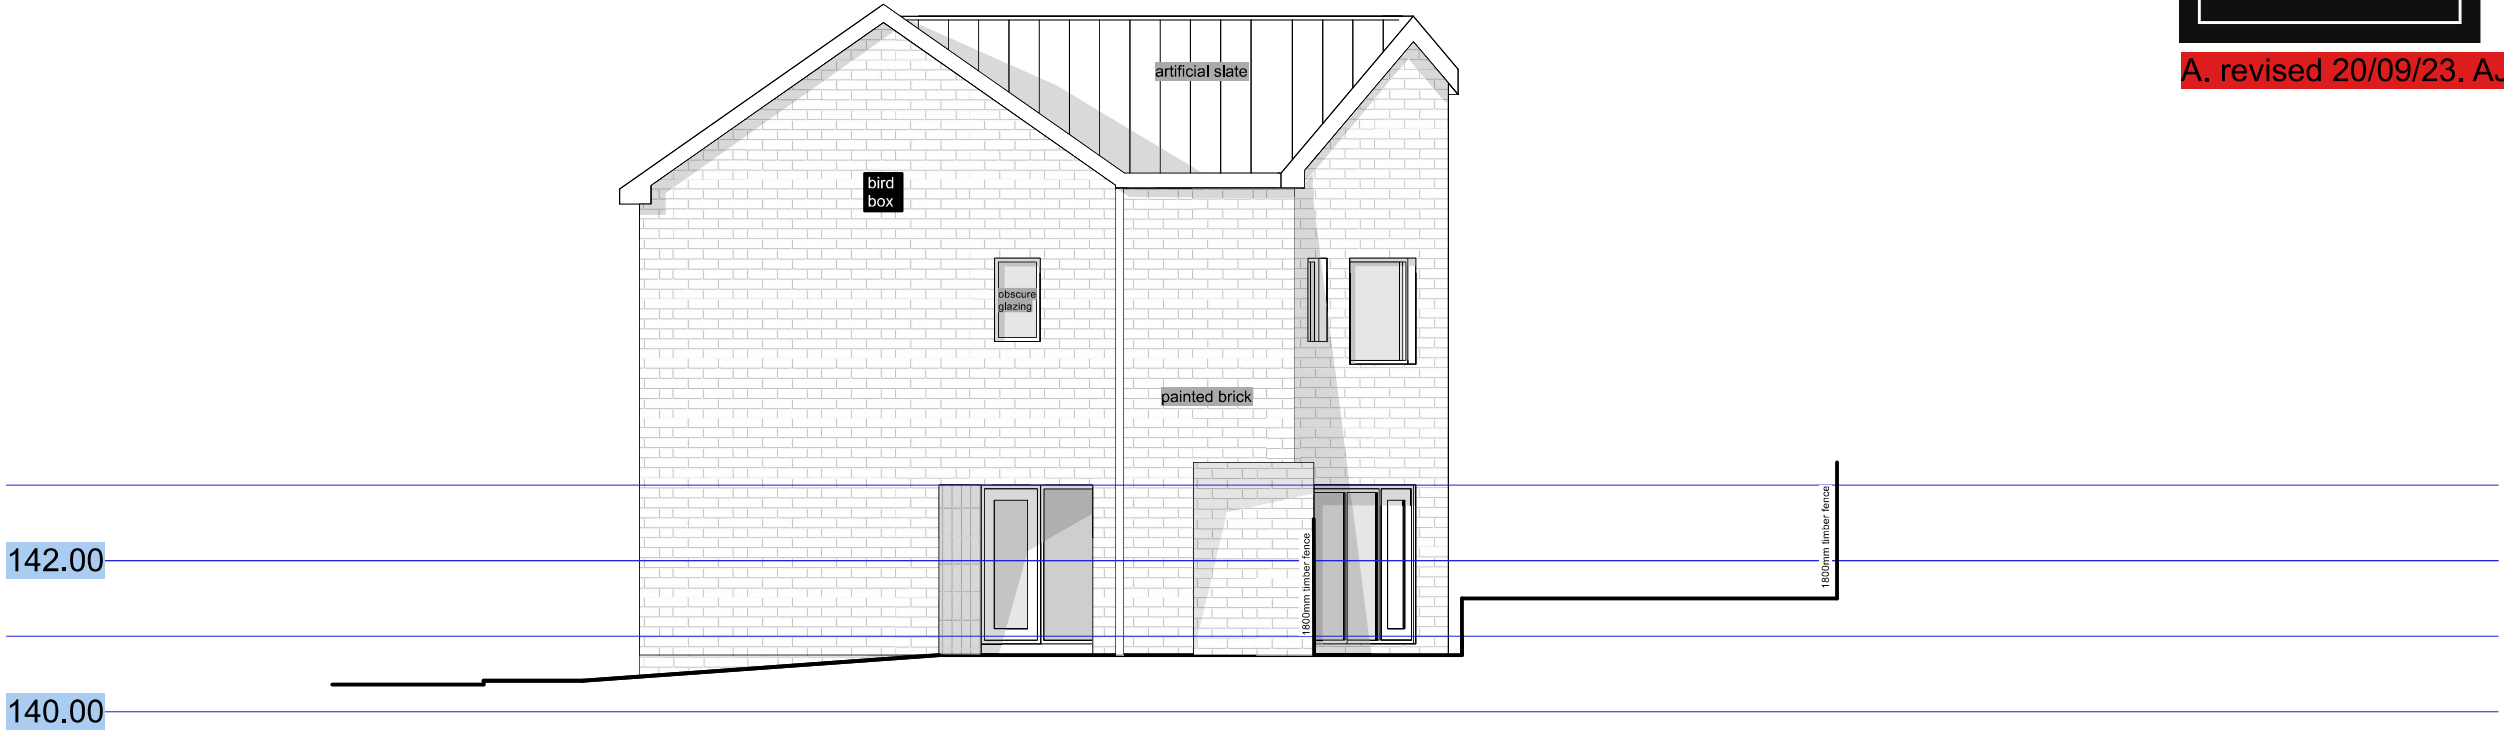

site section D-D