




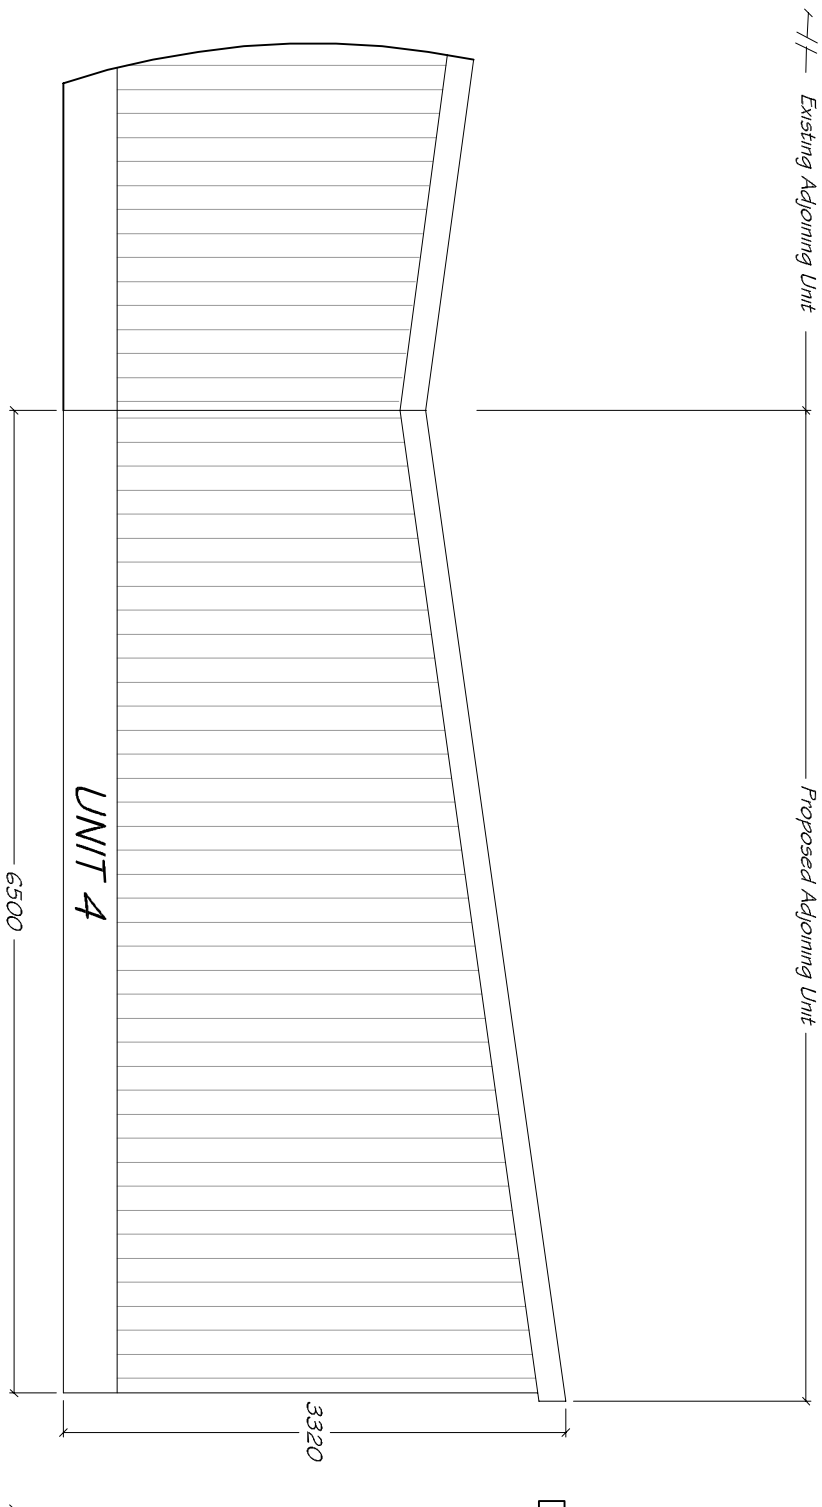


SIDE ELEVATION OF ADJOINING UNITS (13 TO 16) 1:50

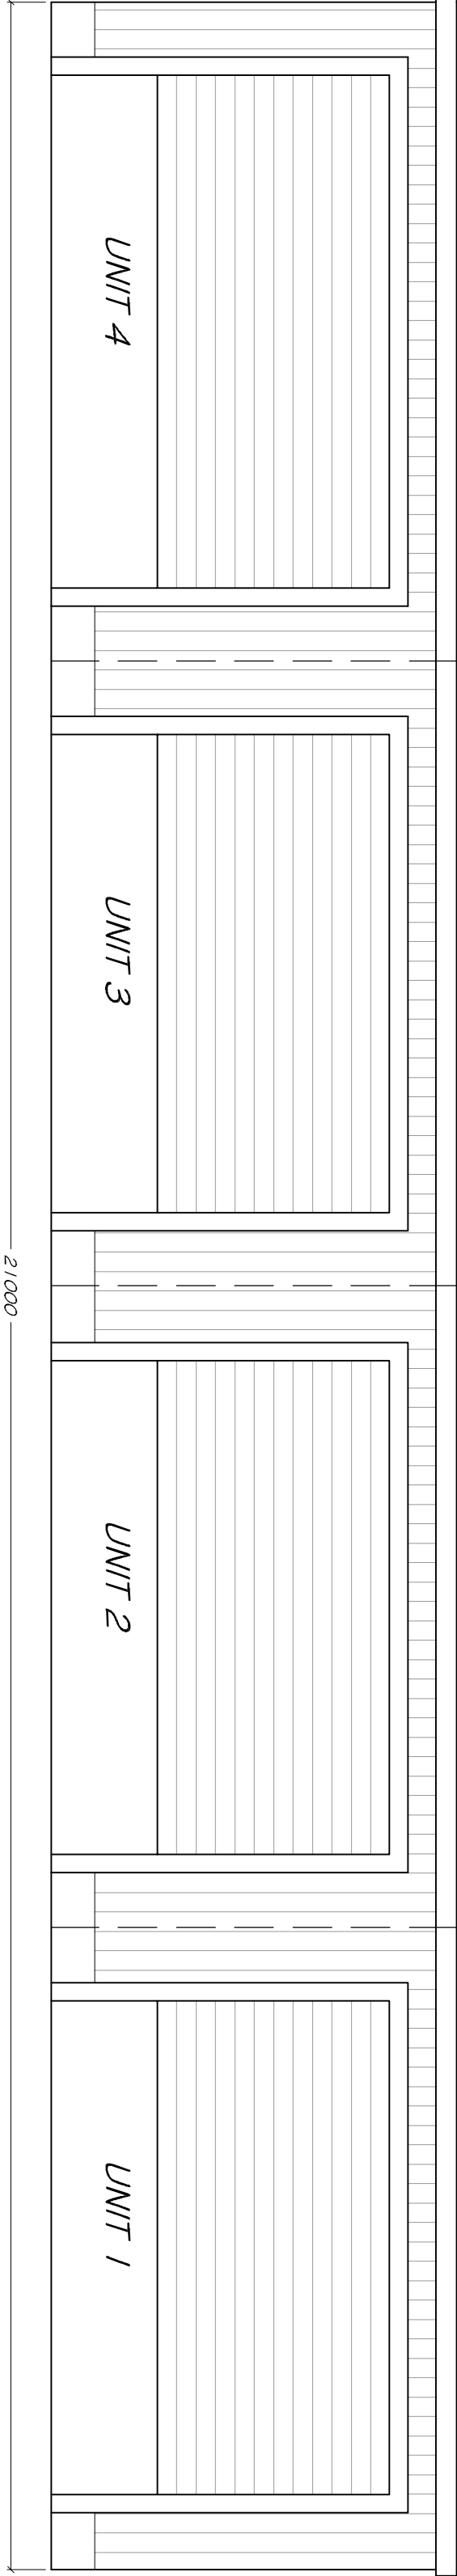


FRONT ELEVATION OF UNITS (13 TO 16) 1:50

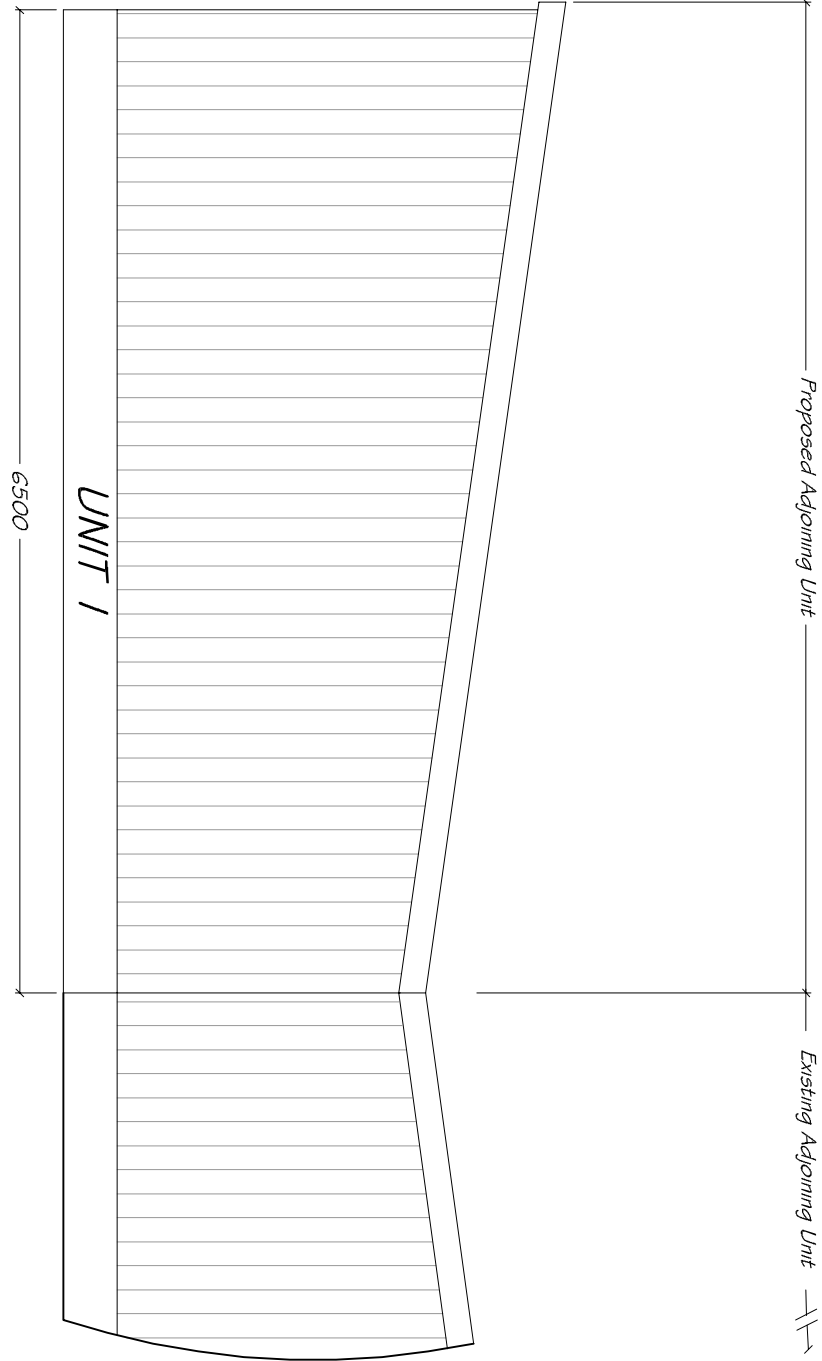


SIDE ELEVATION OF ADJOINING UNITS (13 TO 16)1:50

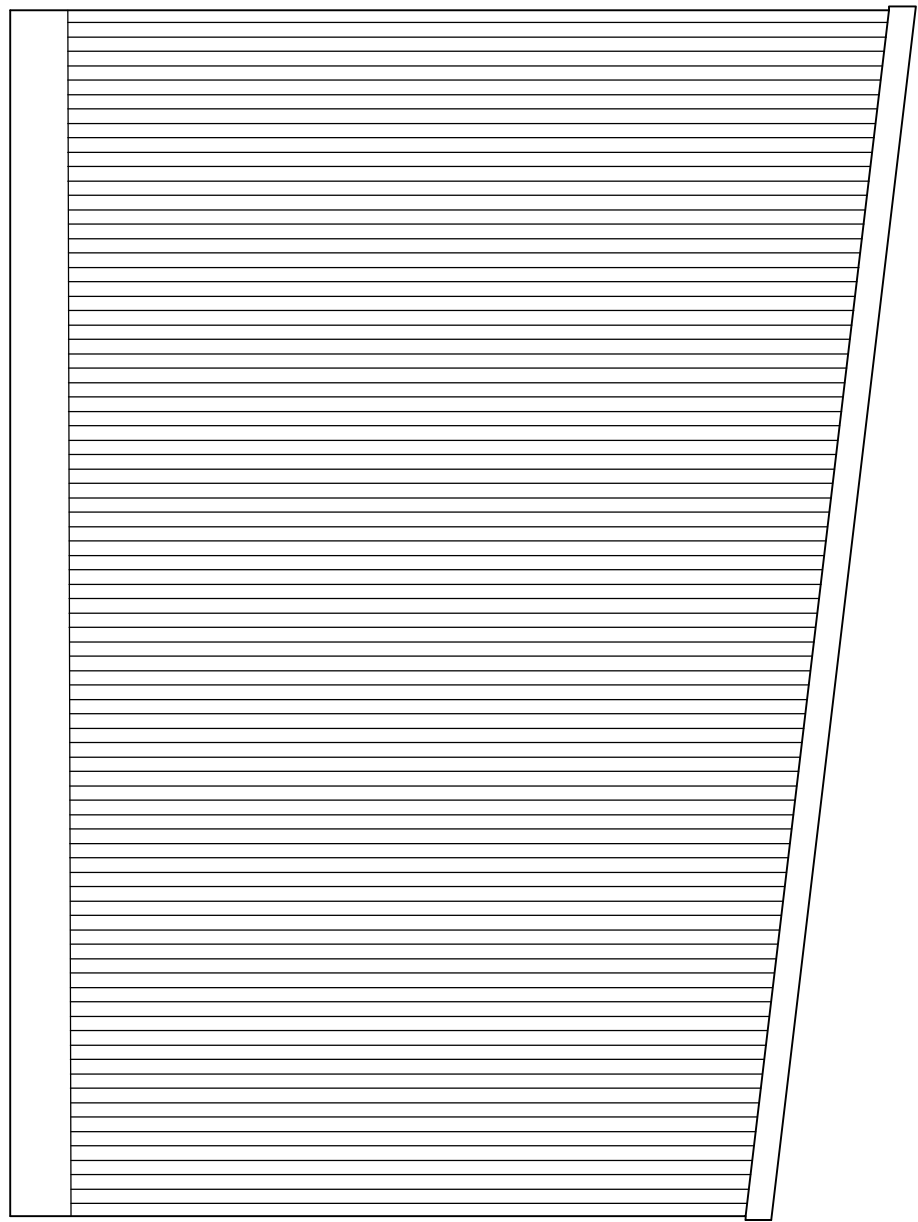


SIDE ELEVATION OF UNITS (17 & 18) 1:50

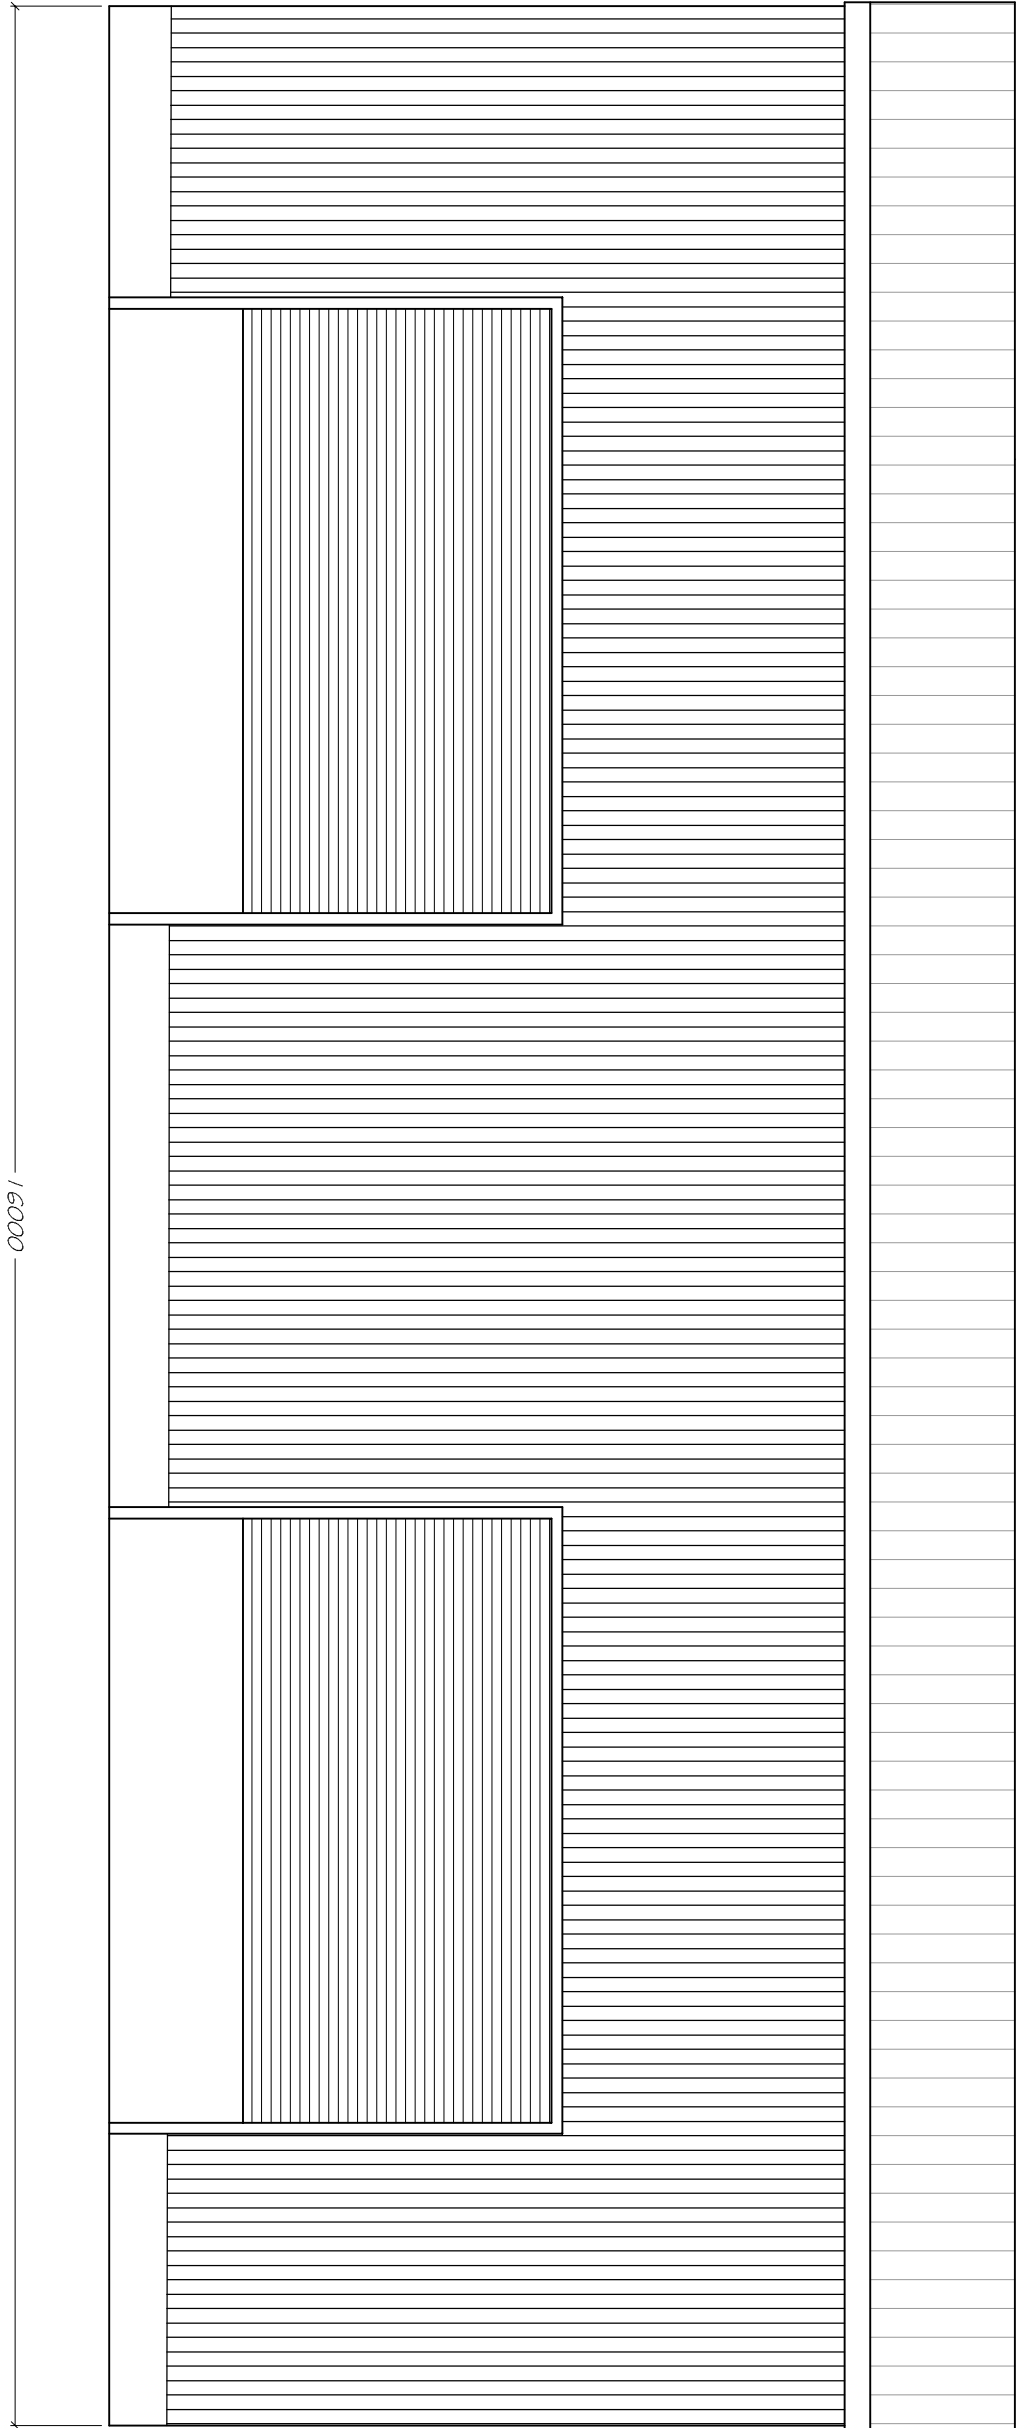


FRONT ELEVATION OF UNITS (17 & 18) 1:50

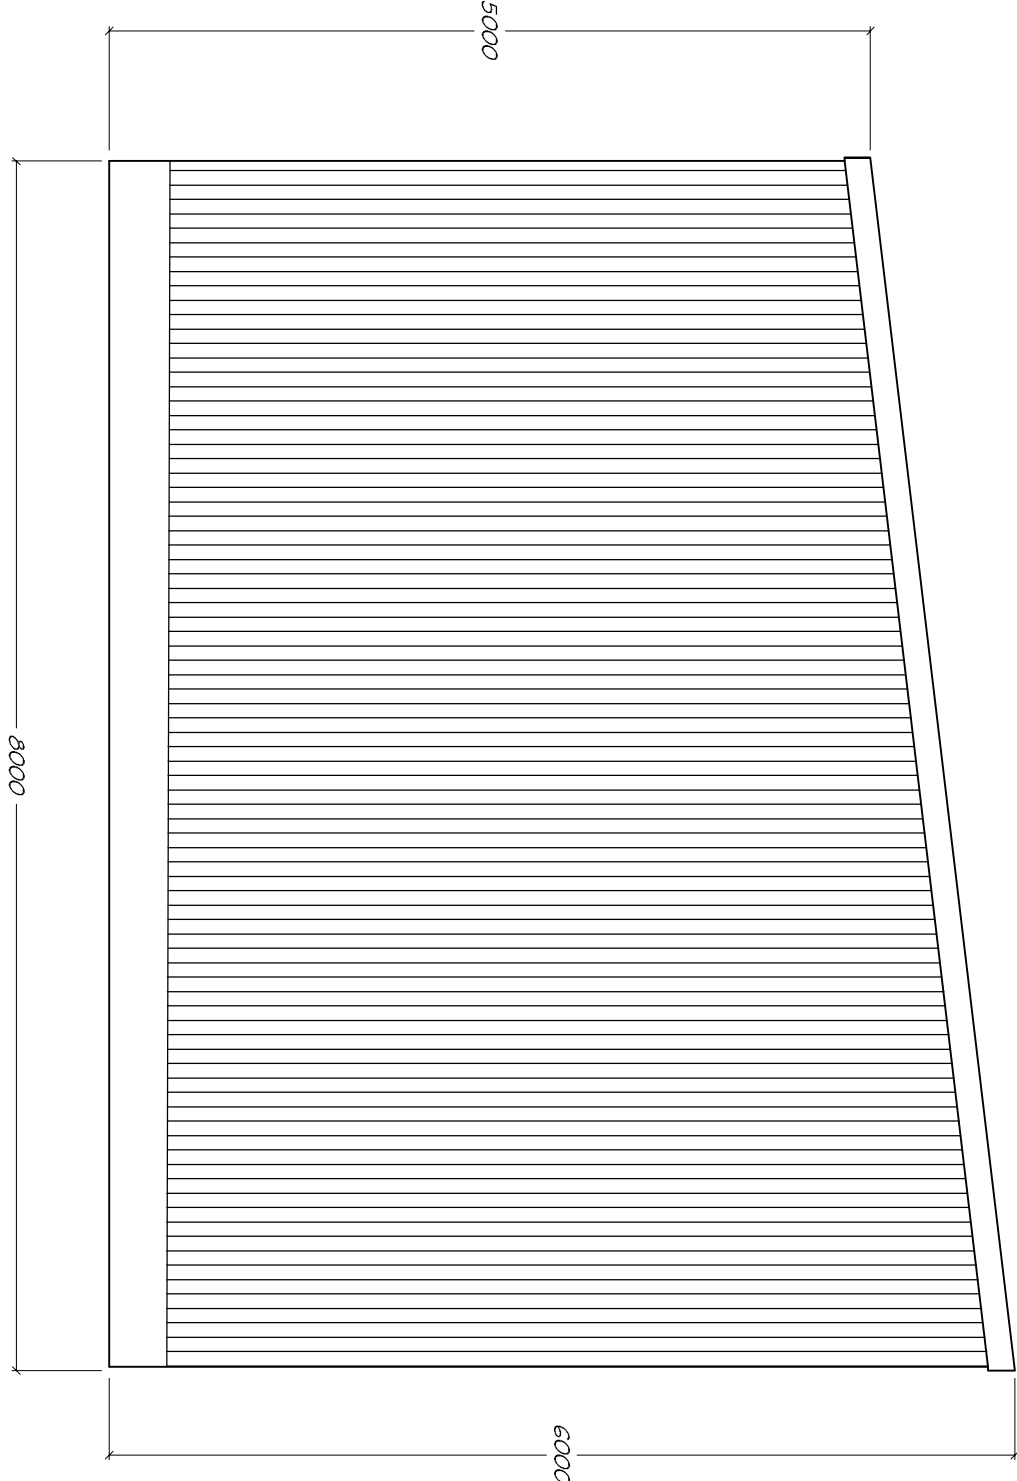

SIDE ELEVATION OF UNITS (17 & 18) 1:50

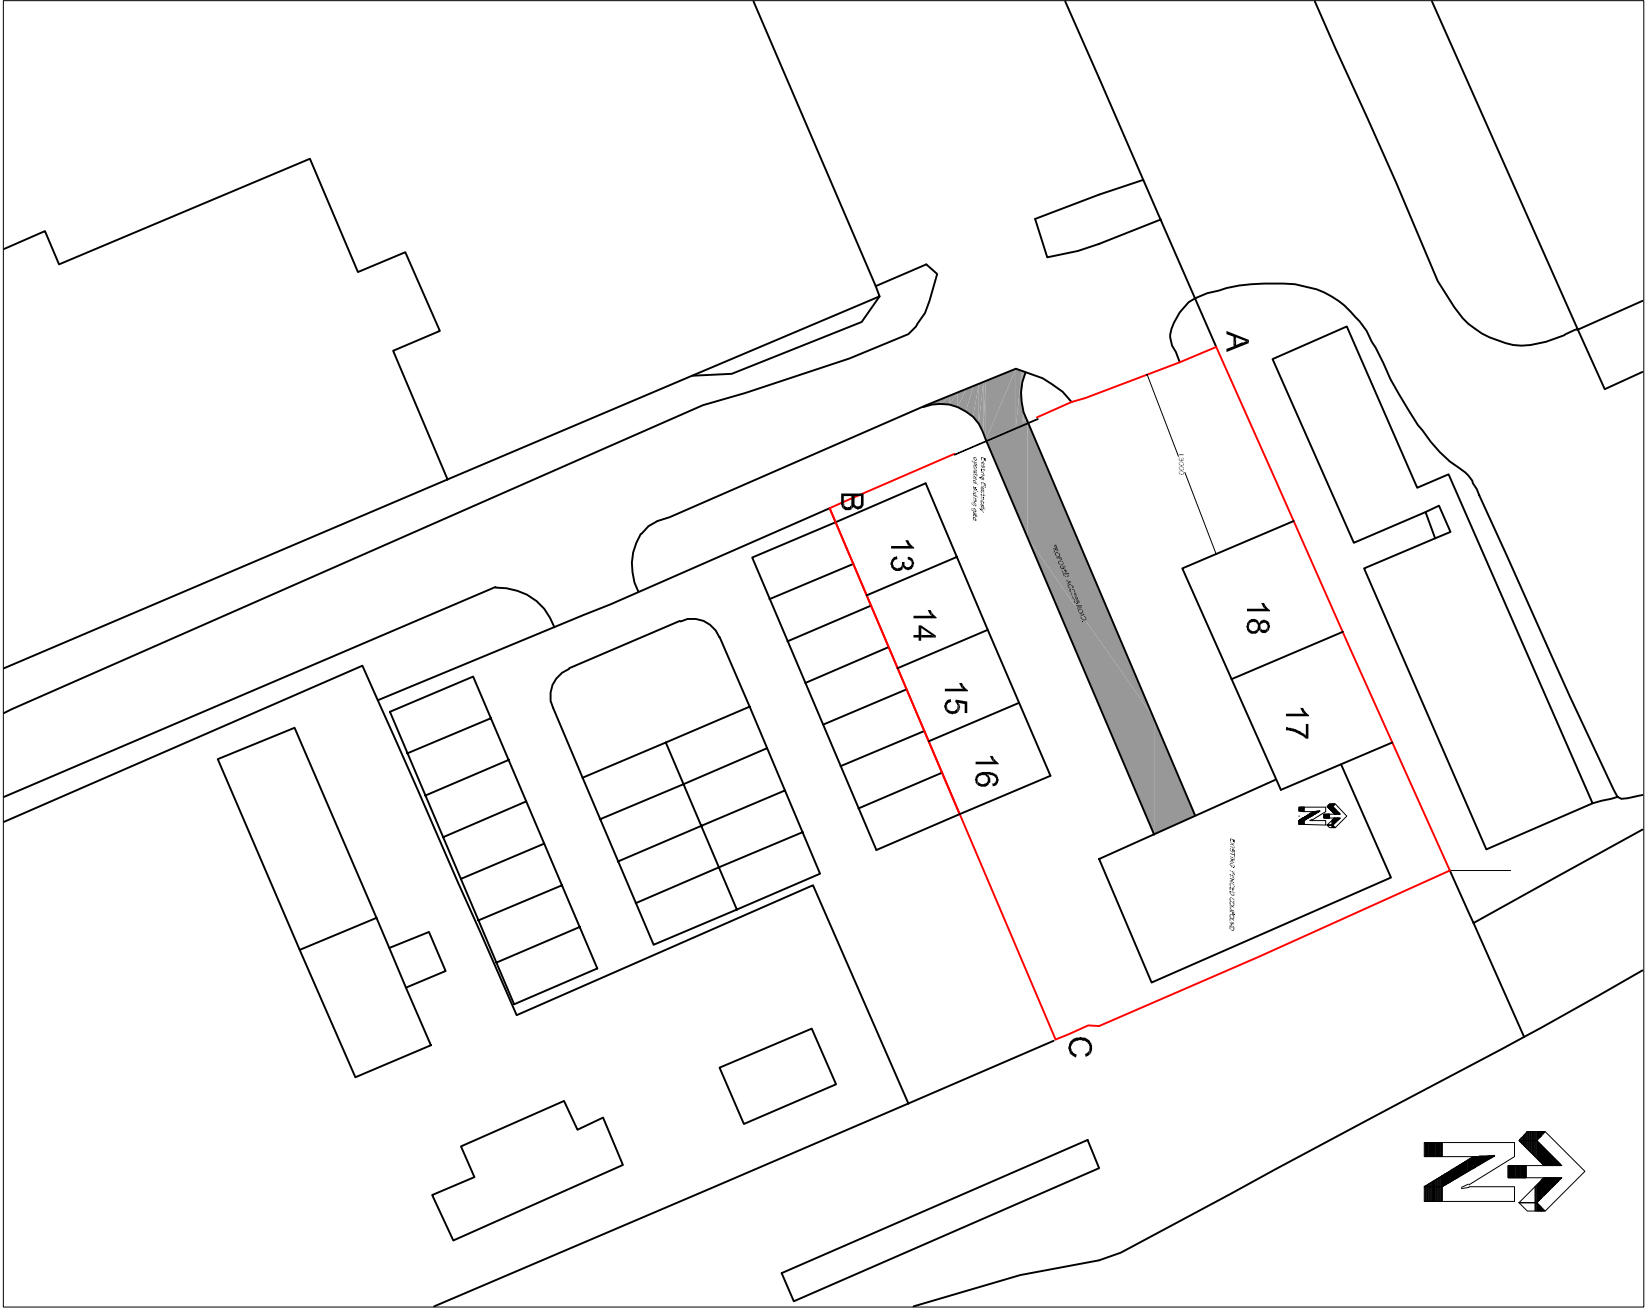


SITE PLAN 1:500

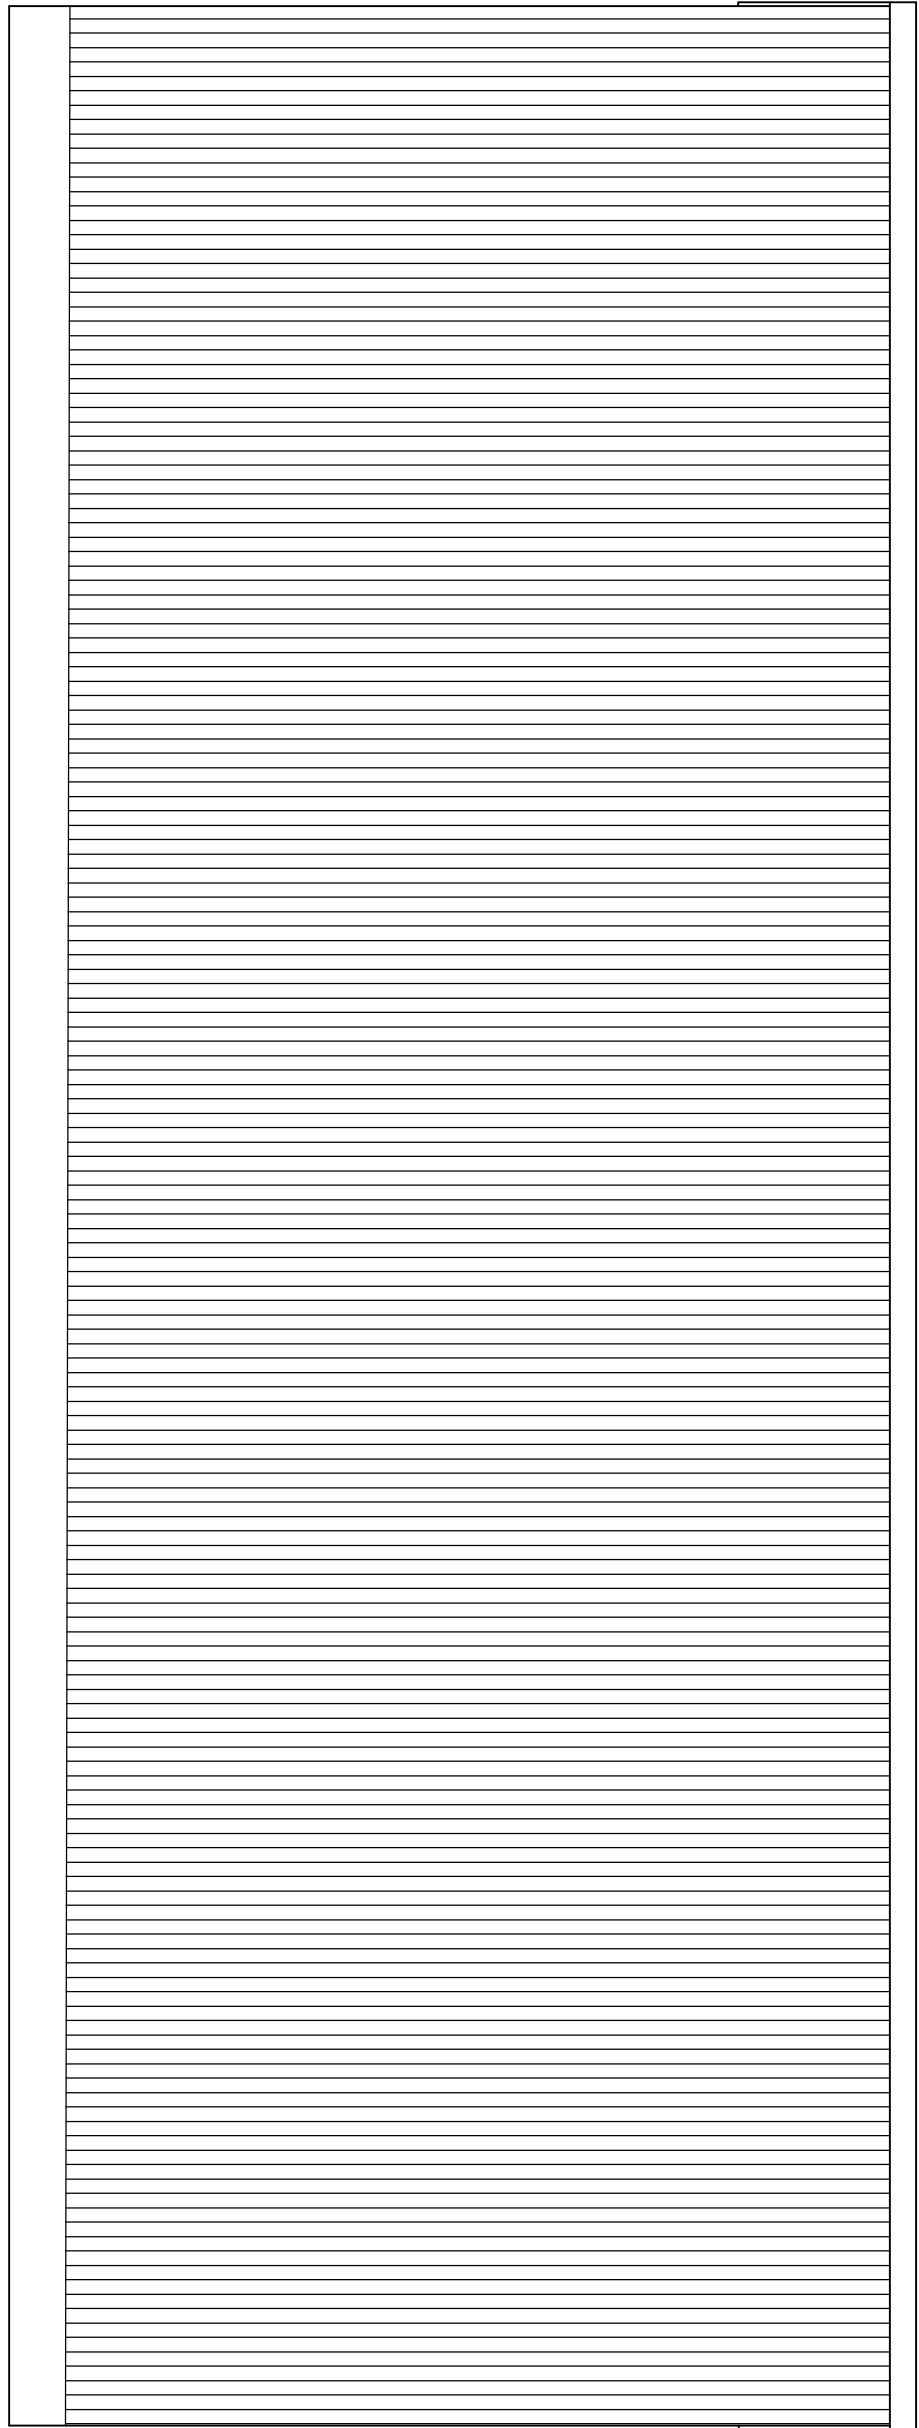

REAR ELEVATION OF UNITS (17 & 18) 1:50

SPECIFICATION
ROOF:
GALVANISED STEEL PROFILE SHEETS, UPVC FLASHS AND RAINWATER GOODS.
WALLS:
DENSE CONCRETE BLOCKWORK.
FLOOR:
CONCRETE SLAB.
ALL DOORS TO BE GALVANISED STEEL ROLLER SHUTTER TYPE. THE FINISH TO THE EXTERNAL YARD AREA TO BE OF A FIRMIOUS MATERIAL.

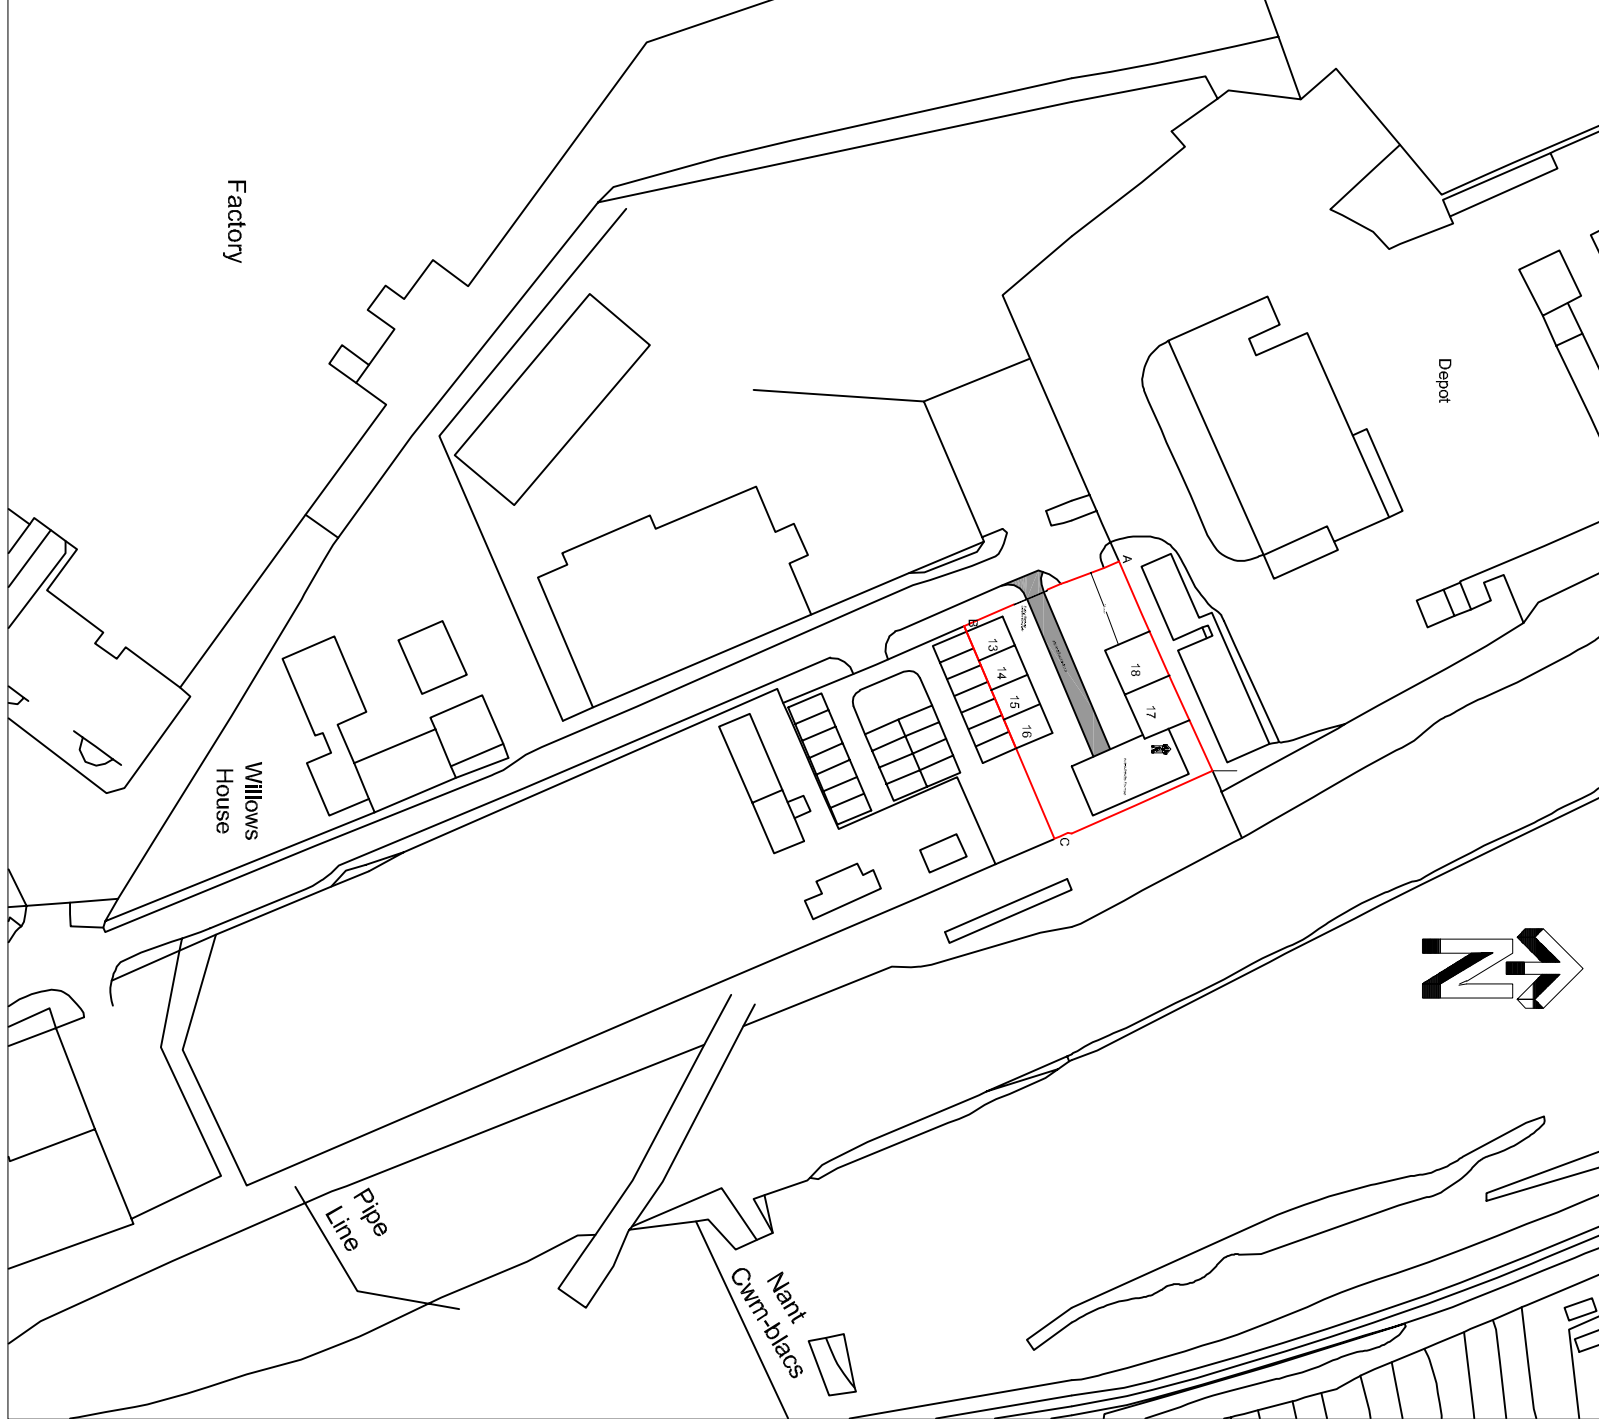

LOCATION PLAN 1:1250

Client:

LOUWIS COMMERCIAL PROPERTY DEVELOPMENT

Project:

PROPOSED STORAGE UNITS AT: THE WILLOWS, ABERCANAID, MERTHYR TYDFIL

Drawing Title:

PROPOSED PLANS & ELEVATIONS

Date:

OCTOBER 2020

AMENDED DECEMBER 2020