


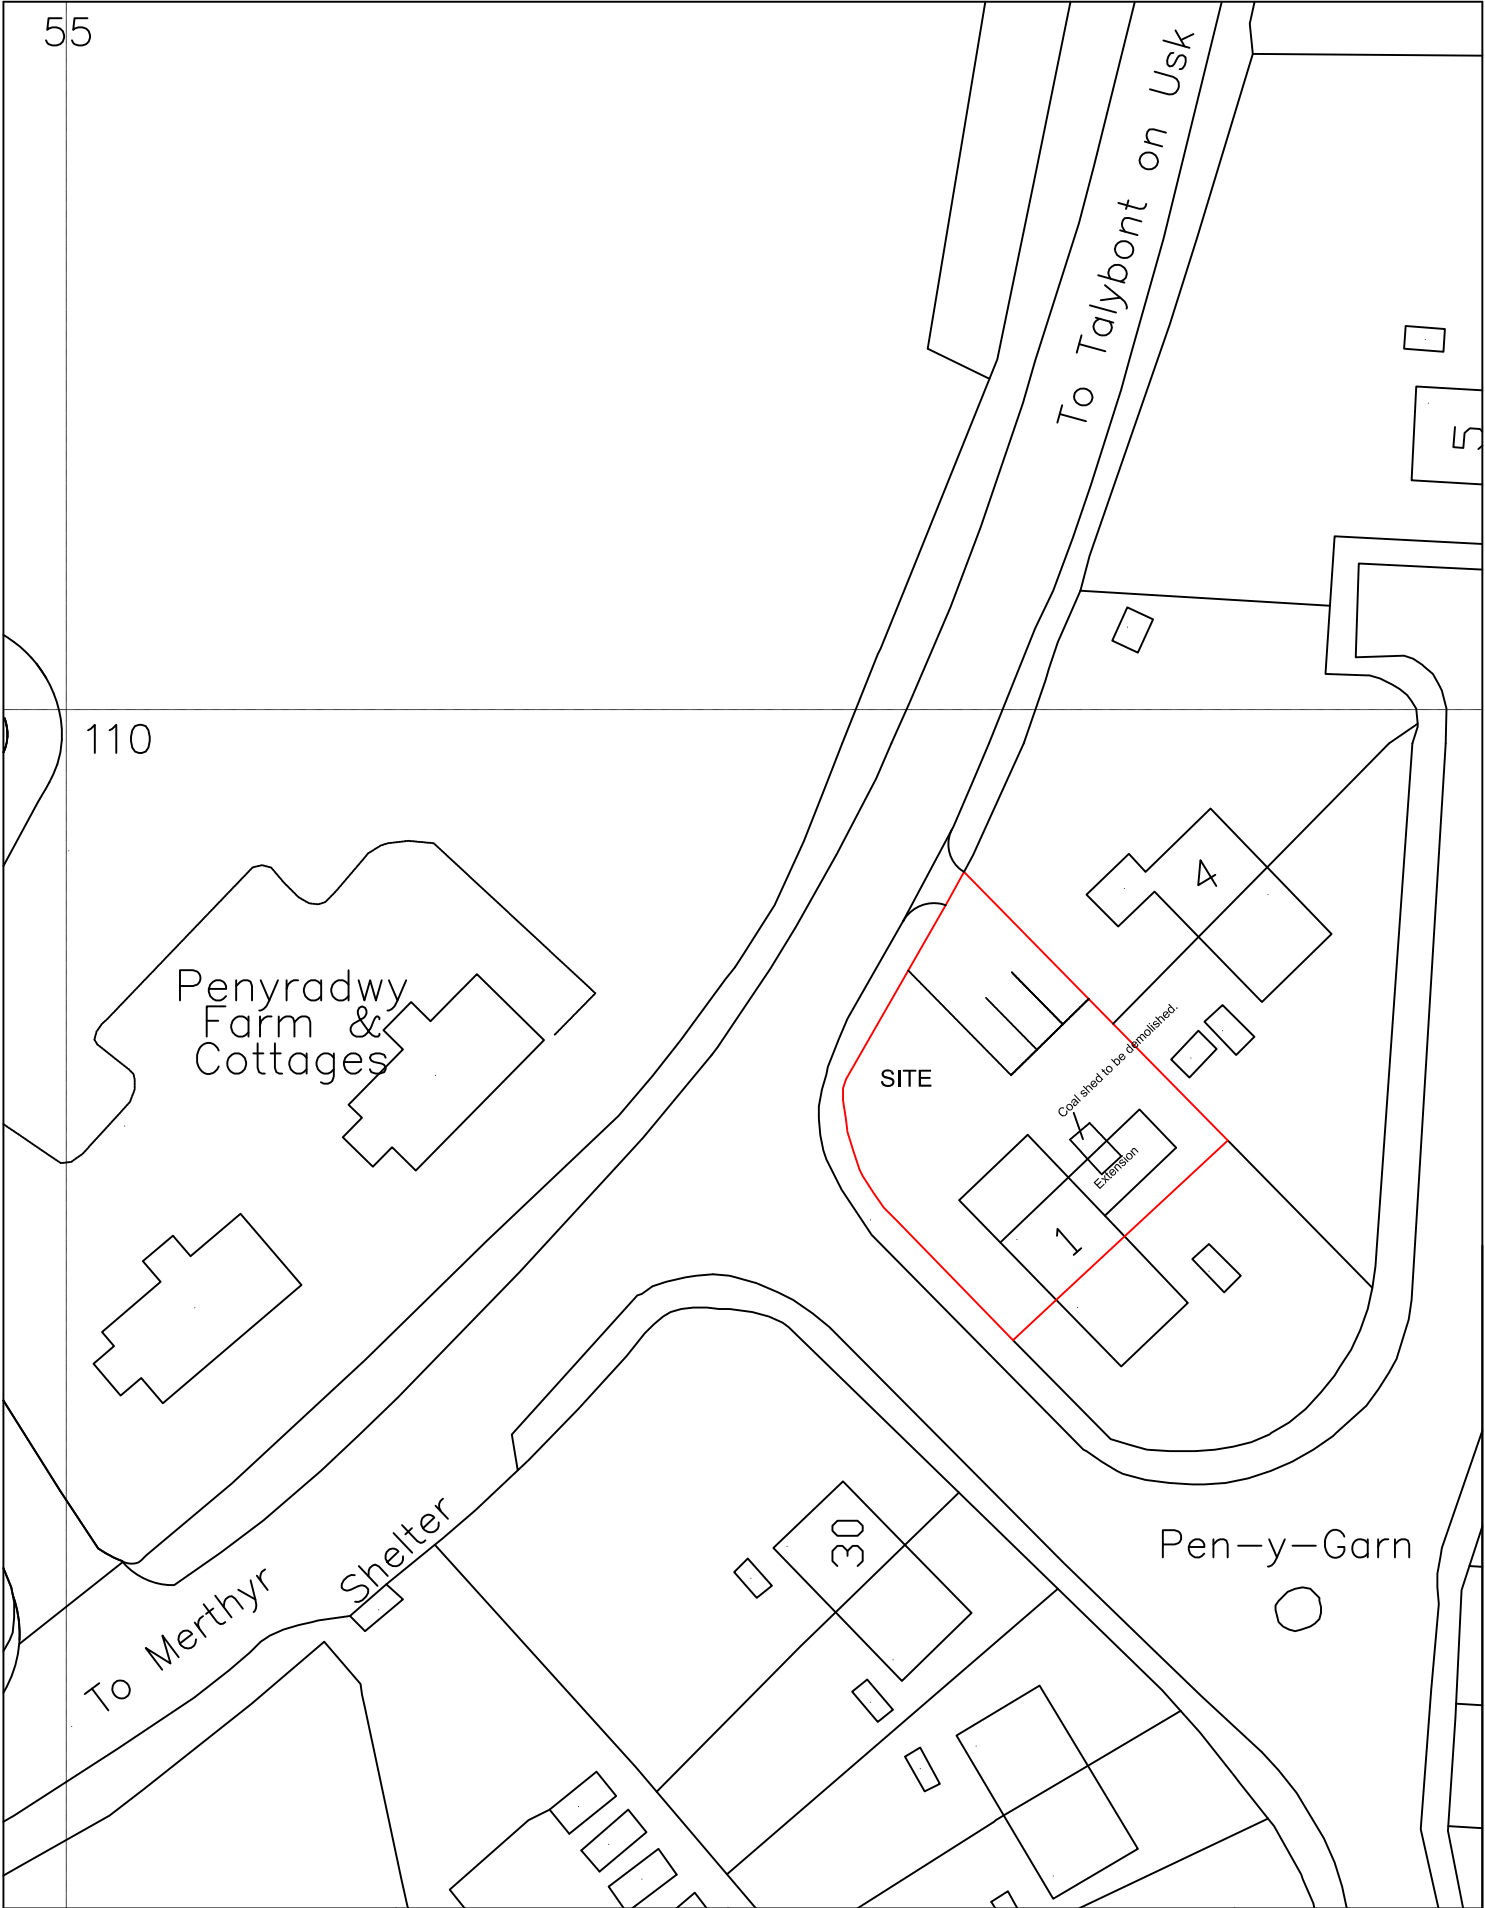

Philip Griffiths - Architect. 3 Saint Johns Close, Cefn Coed, Merthyr Tydfil. CF48 2PE. Tel & Fax 01685 370812. E Mail : Philip@Philipgriffiths.co.uk	Client. Mr. & Mrs. N. Richards, No 1, Penygarn, Pontsticill, Merthyr Tydfil. CF48 2TY Tel 07852304600	Proposed Refurbishment & Extension, No 1, Penygarn, Pontsticill, Merthyr Tydfil. CF48 2TY SITE BLOCK PLAN	Date.	Oct. 2025
			Drawn by.	PG.
			Scale.	1:500 mm
			Drawing Number.	02