


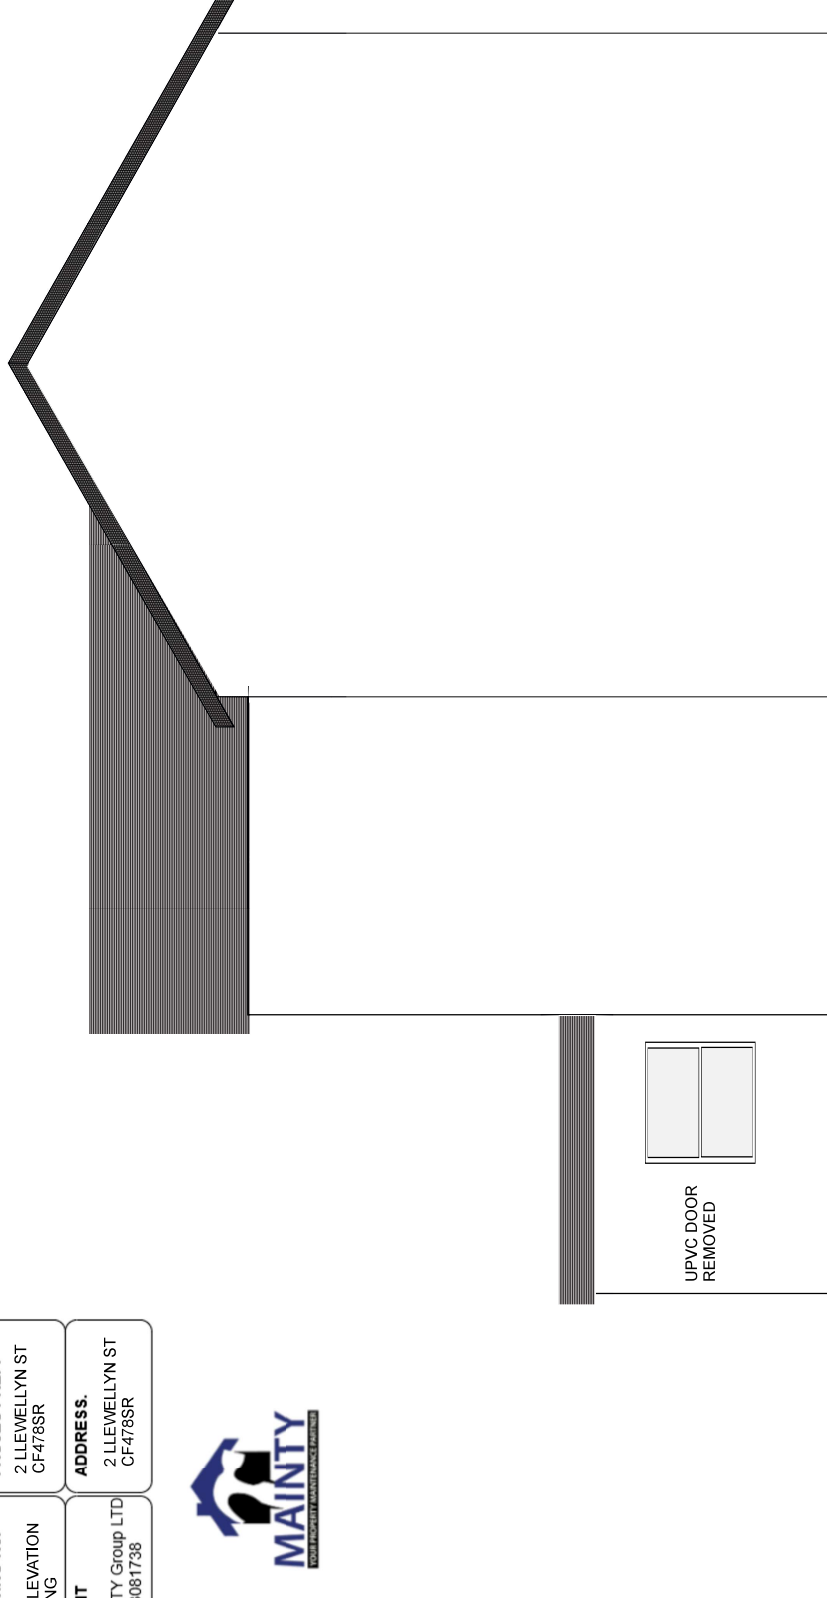

DRAWING No. 670104 SIDE ELEVATION EXISTING	PROJECT REF: 2 LLEWELLYN ST CF478SR
AGENT MAINTY Group LTD 03308081738	ADDRESS. 2 LLEWELLYN ST CF478SR



FRONTAGE

