
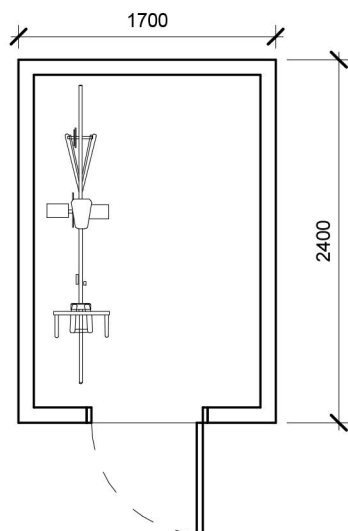


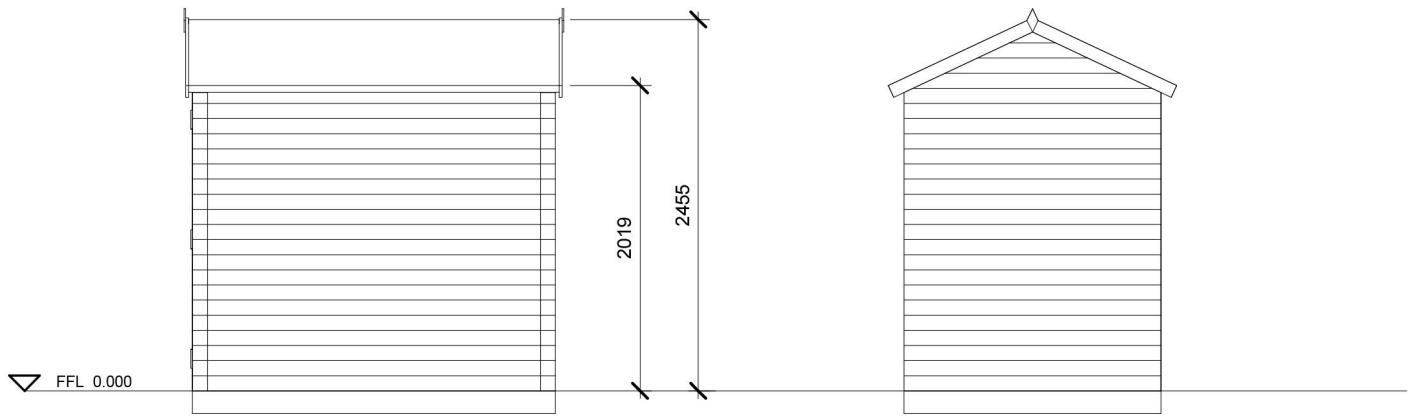

P1	For Comment	HJ	DT	10.01.20
Rev.	Description	Drawn	Check	Date

FOR APPROVAL

pentan
architects

22 Cathedral Road
Cardiff CF11 9LJ
t. 029 2030 9010
info@pentan.co.uk

Project

Bryniau Road, Merthyr

Client

Holbrook Construction

Drawing Title

Garden Shed Details

Job no.	Org.	Zone	Level	Type	Role	Description	Status	Rev.
3815	PEN	ZZ	00	DR	A	6901	S3	P1
Scale							Date	
1 : 50 @ A4							JAN' 20	

NOTES Do not scale. All dimensions are in millimetres unless stated otherwise