


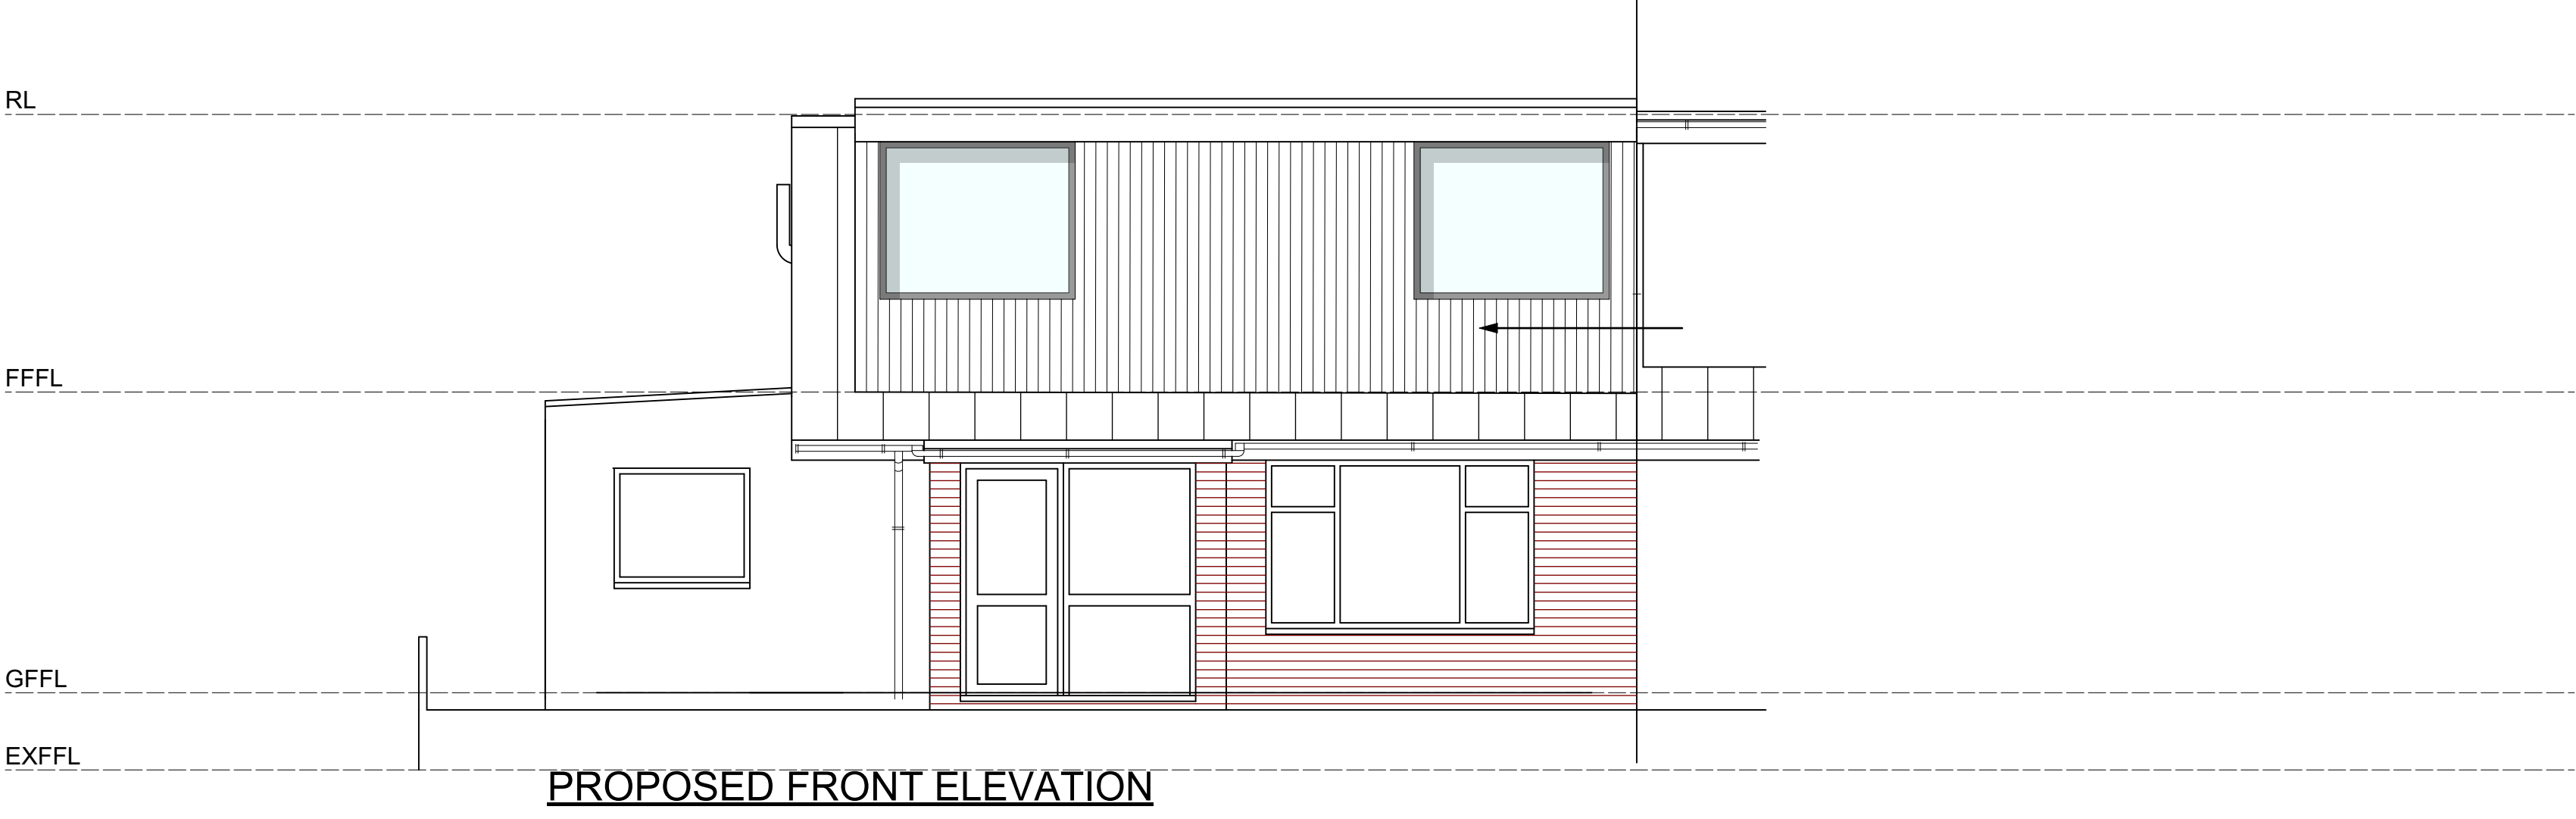
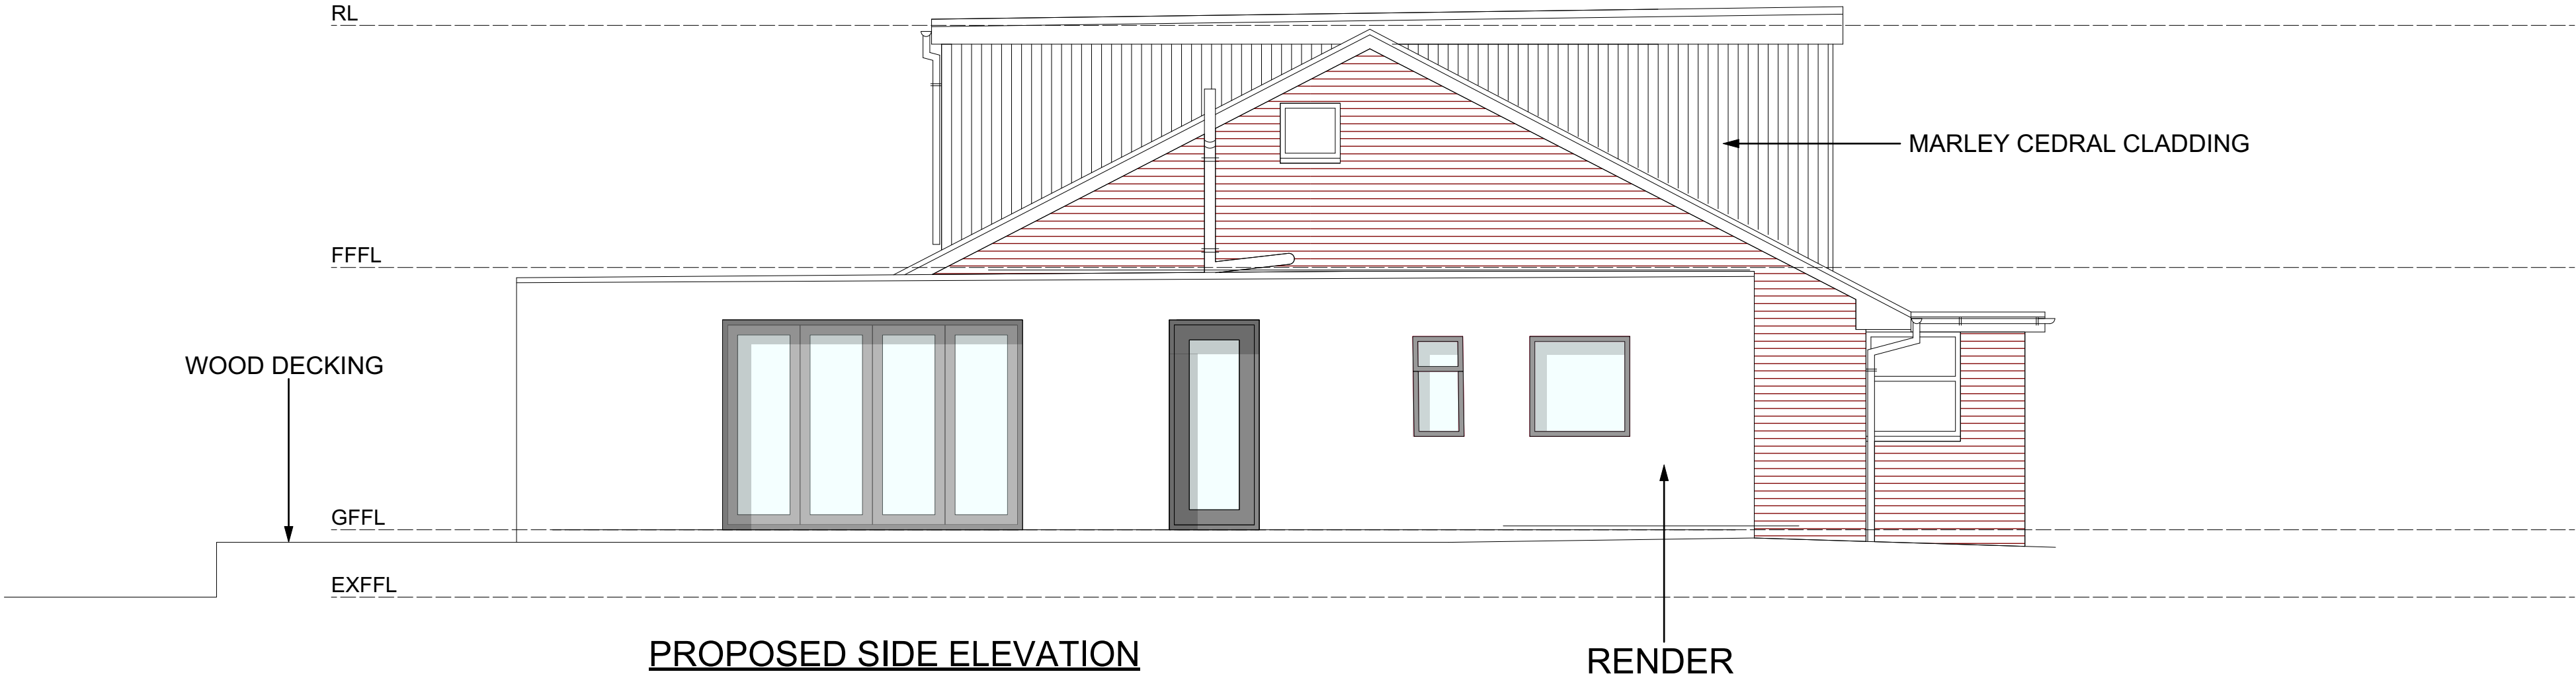


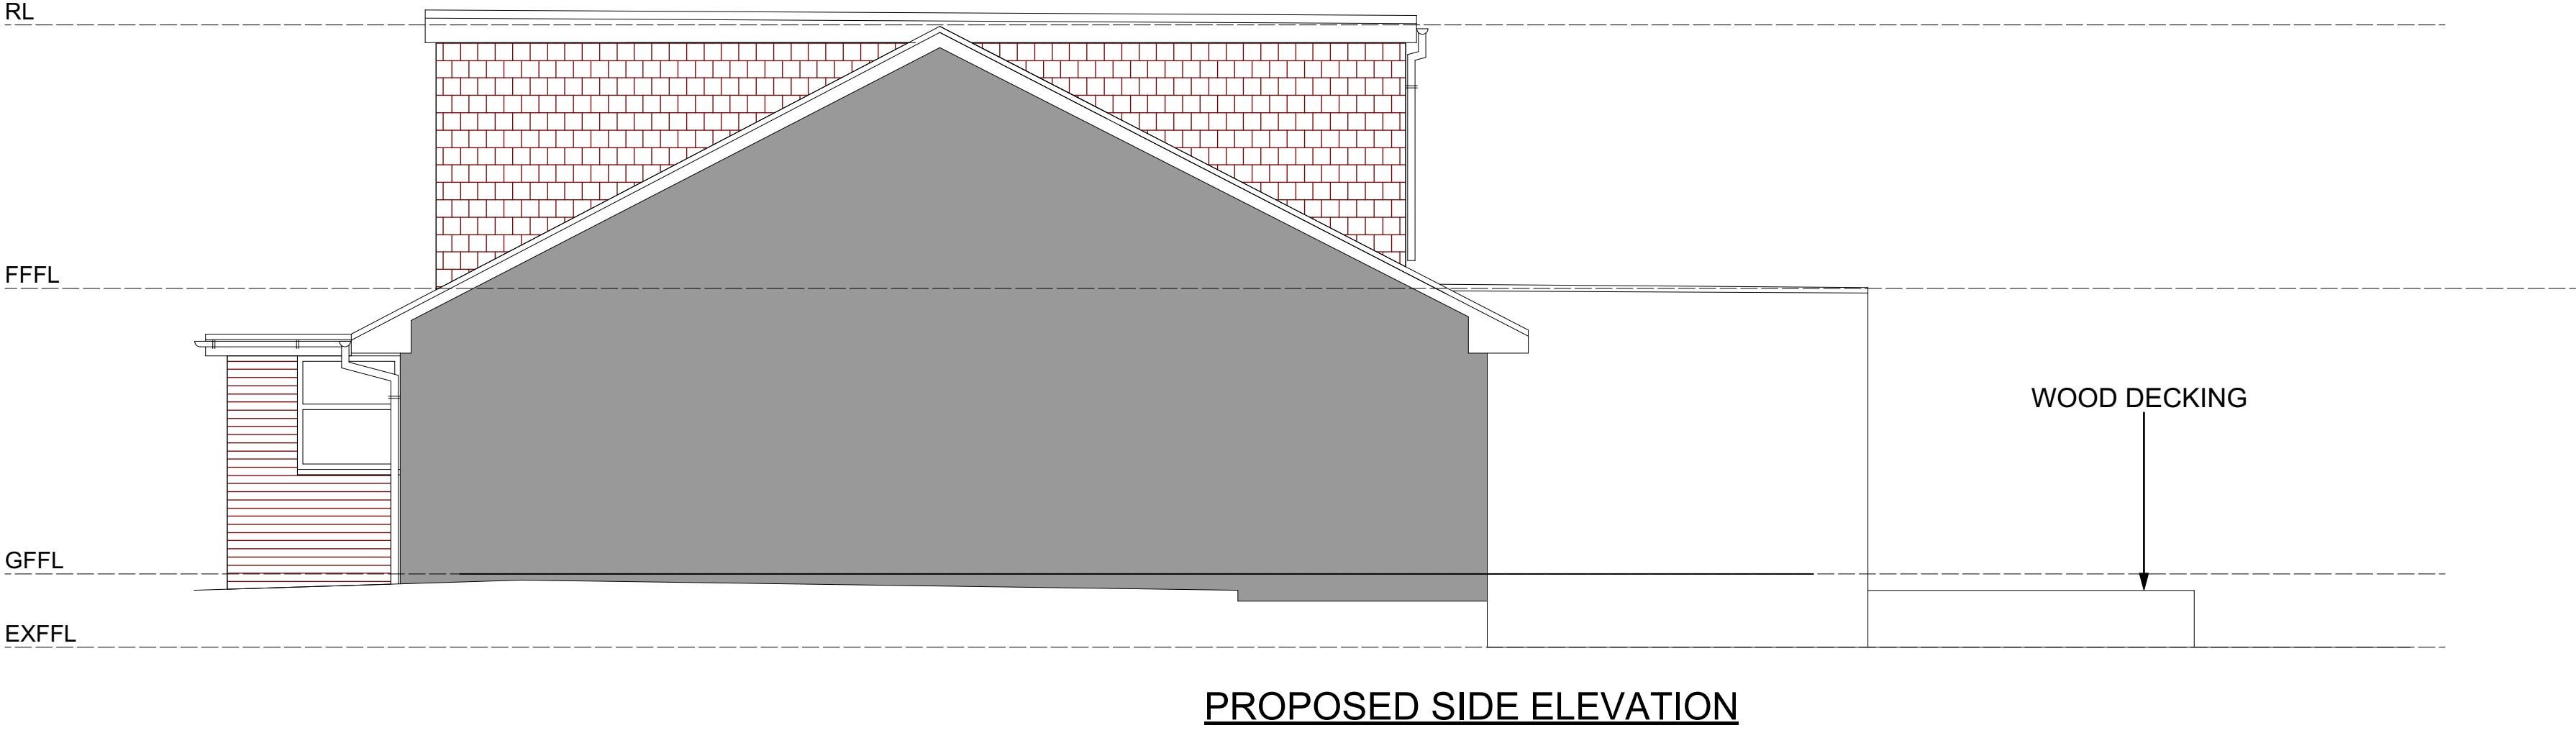

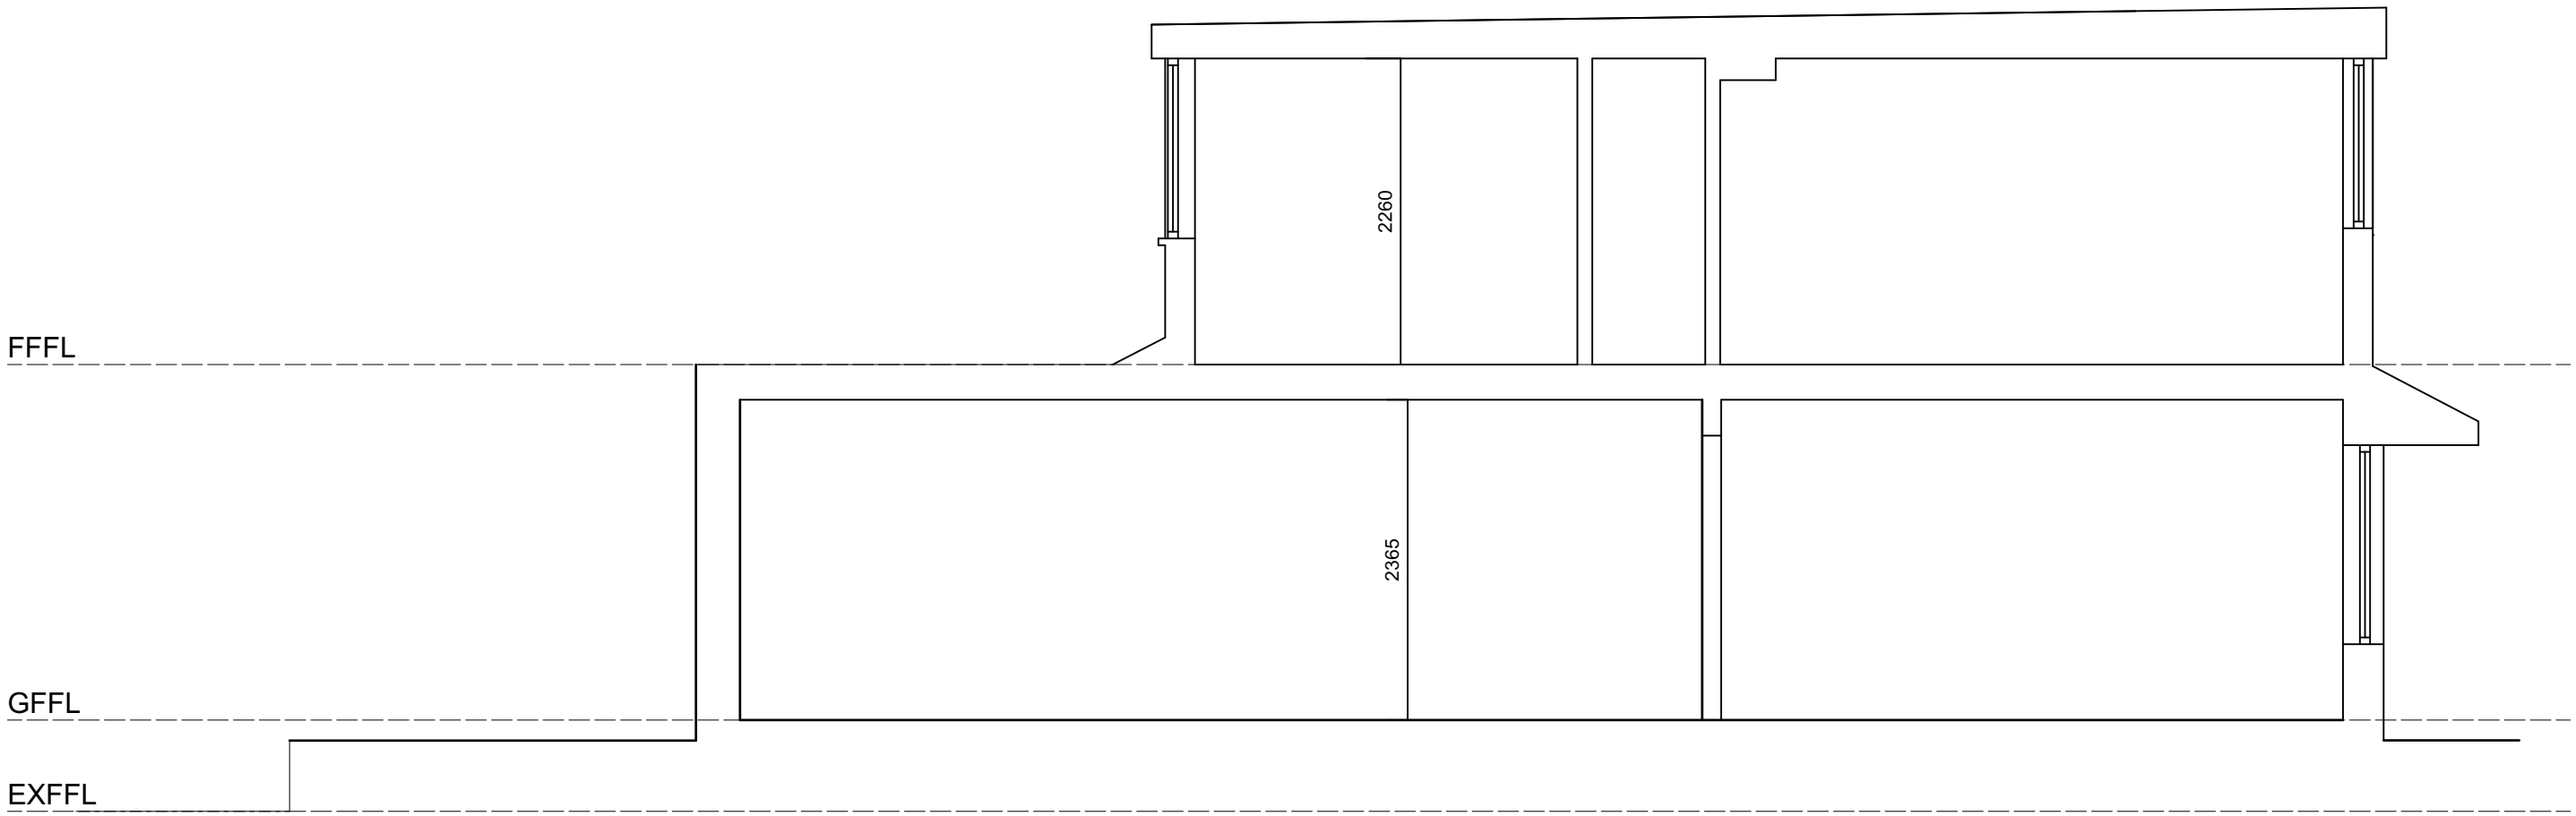

PROPOSED SECTION
A-A


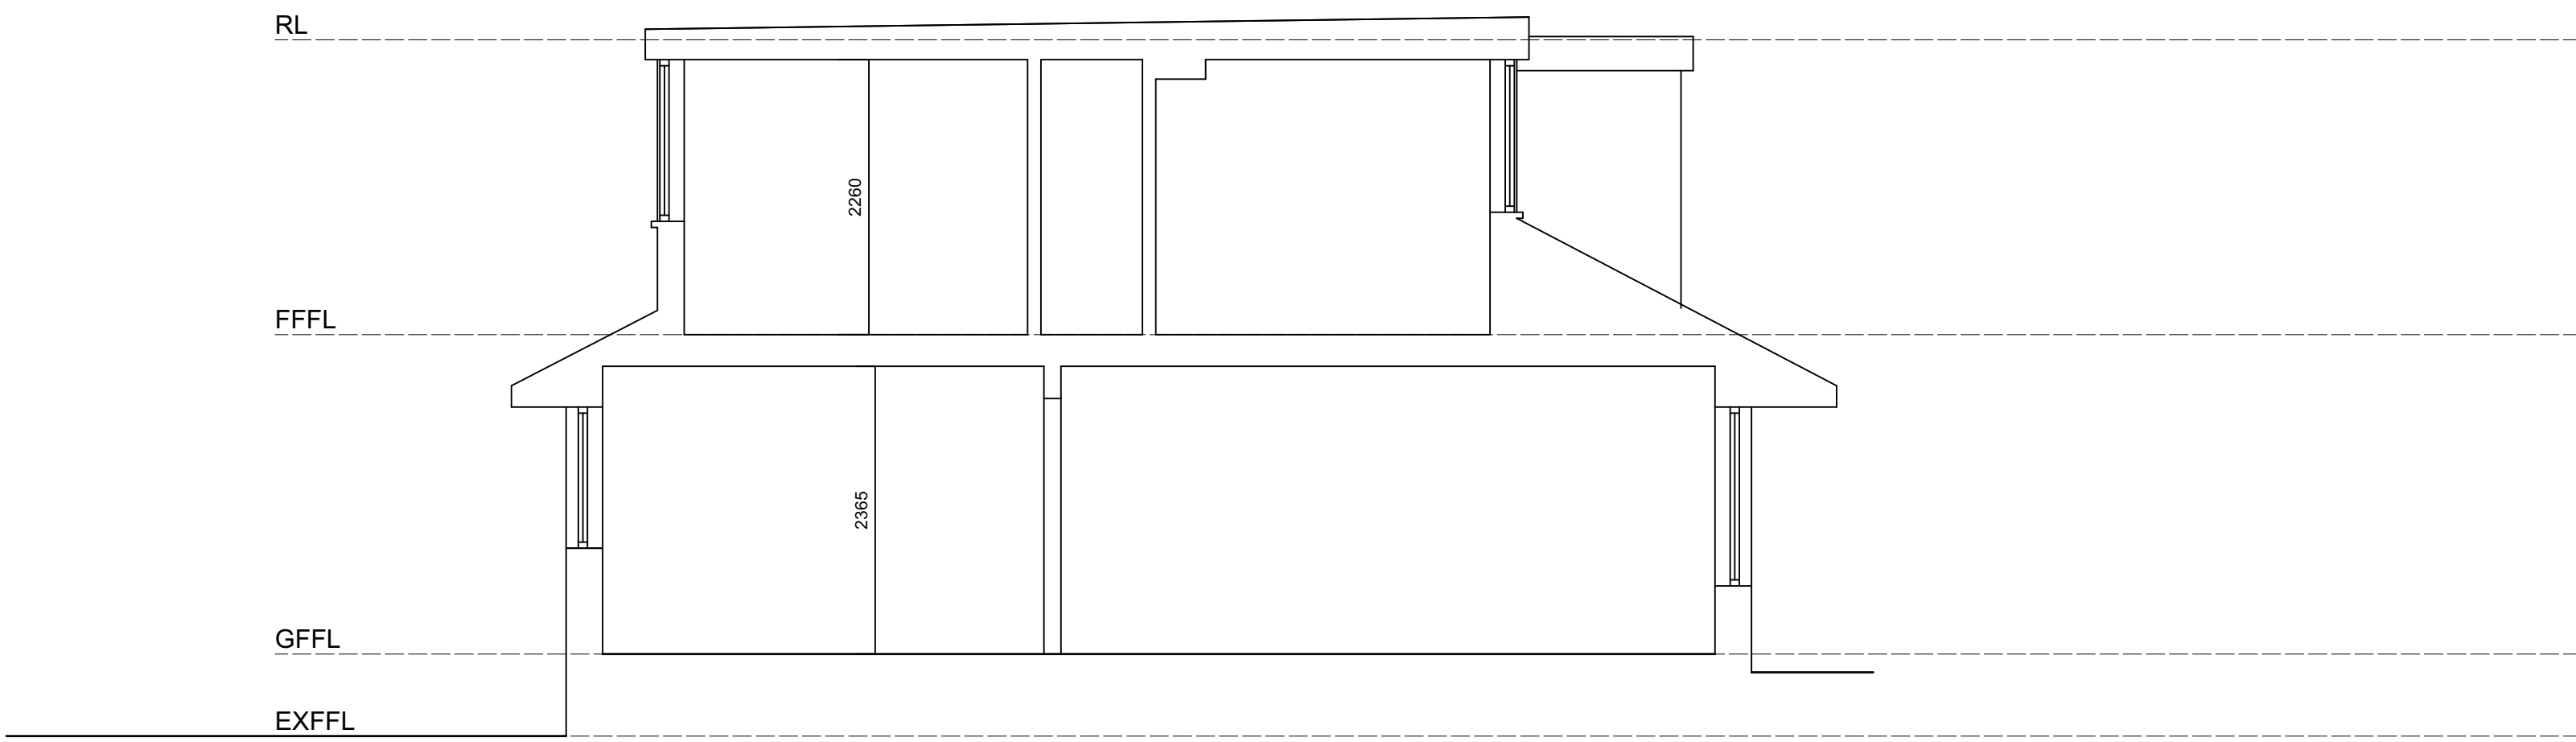




EXISTING SECTION
A-A


 George and Co.

Proposed refurbishment and extension of
43 Salisbury Close, Heolgerrig,
Merthyr Tydfil CF48 1SD


899.02		PROPOSED ELEVATIONS	
planning	1:50 @ A1	NOV 22	AJ
George + Co Crownford House, Swan Street, Merthyr Tydfil, Mid Glamorgan, Wales, CF47 8EU TEL 07830328652 hello@georgeandco.studio			
DO NOT SCALE THIS DRAWING		©George and Co.	

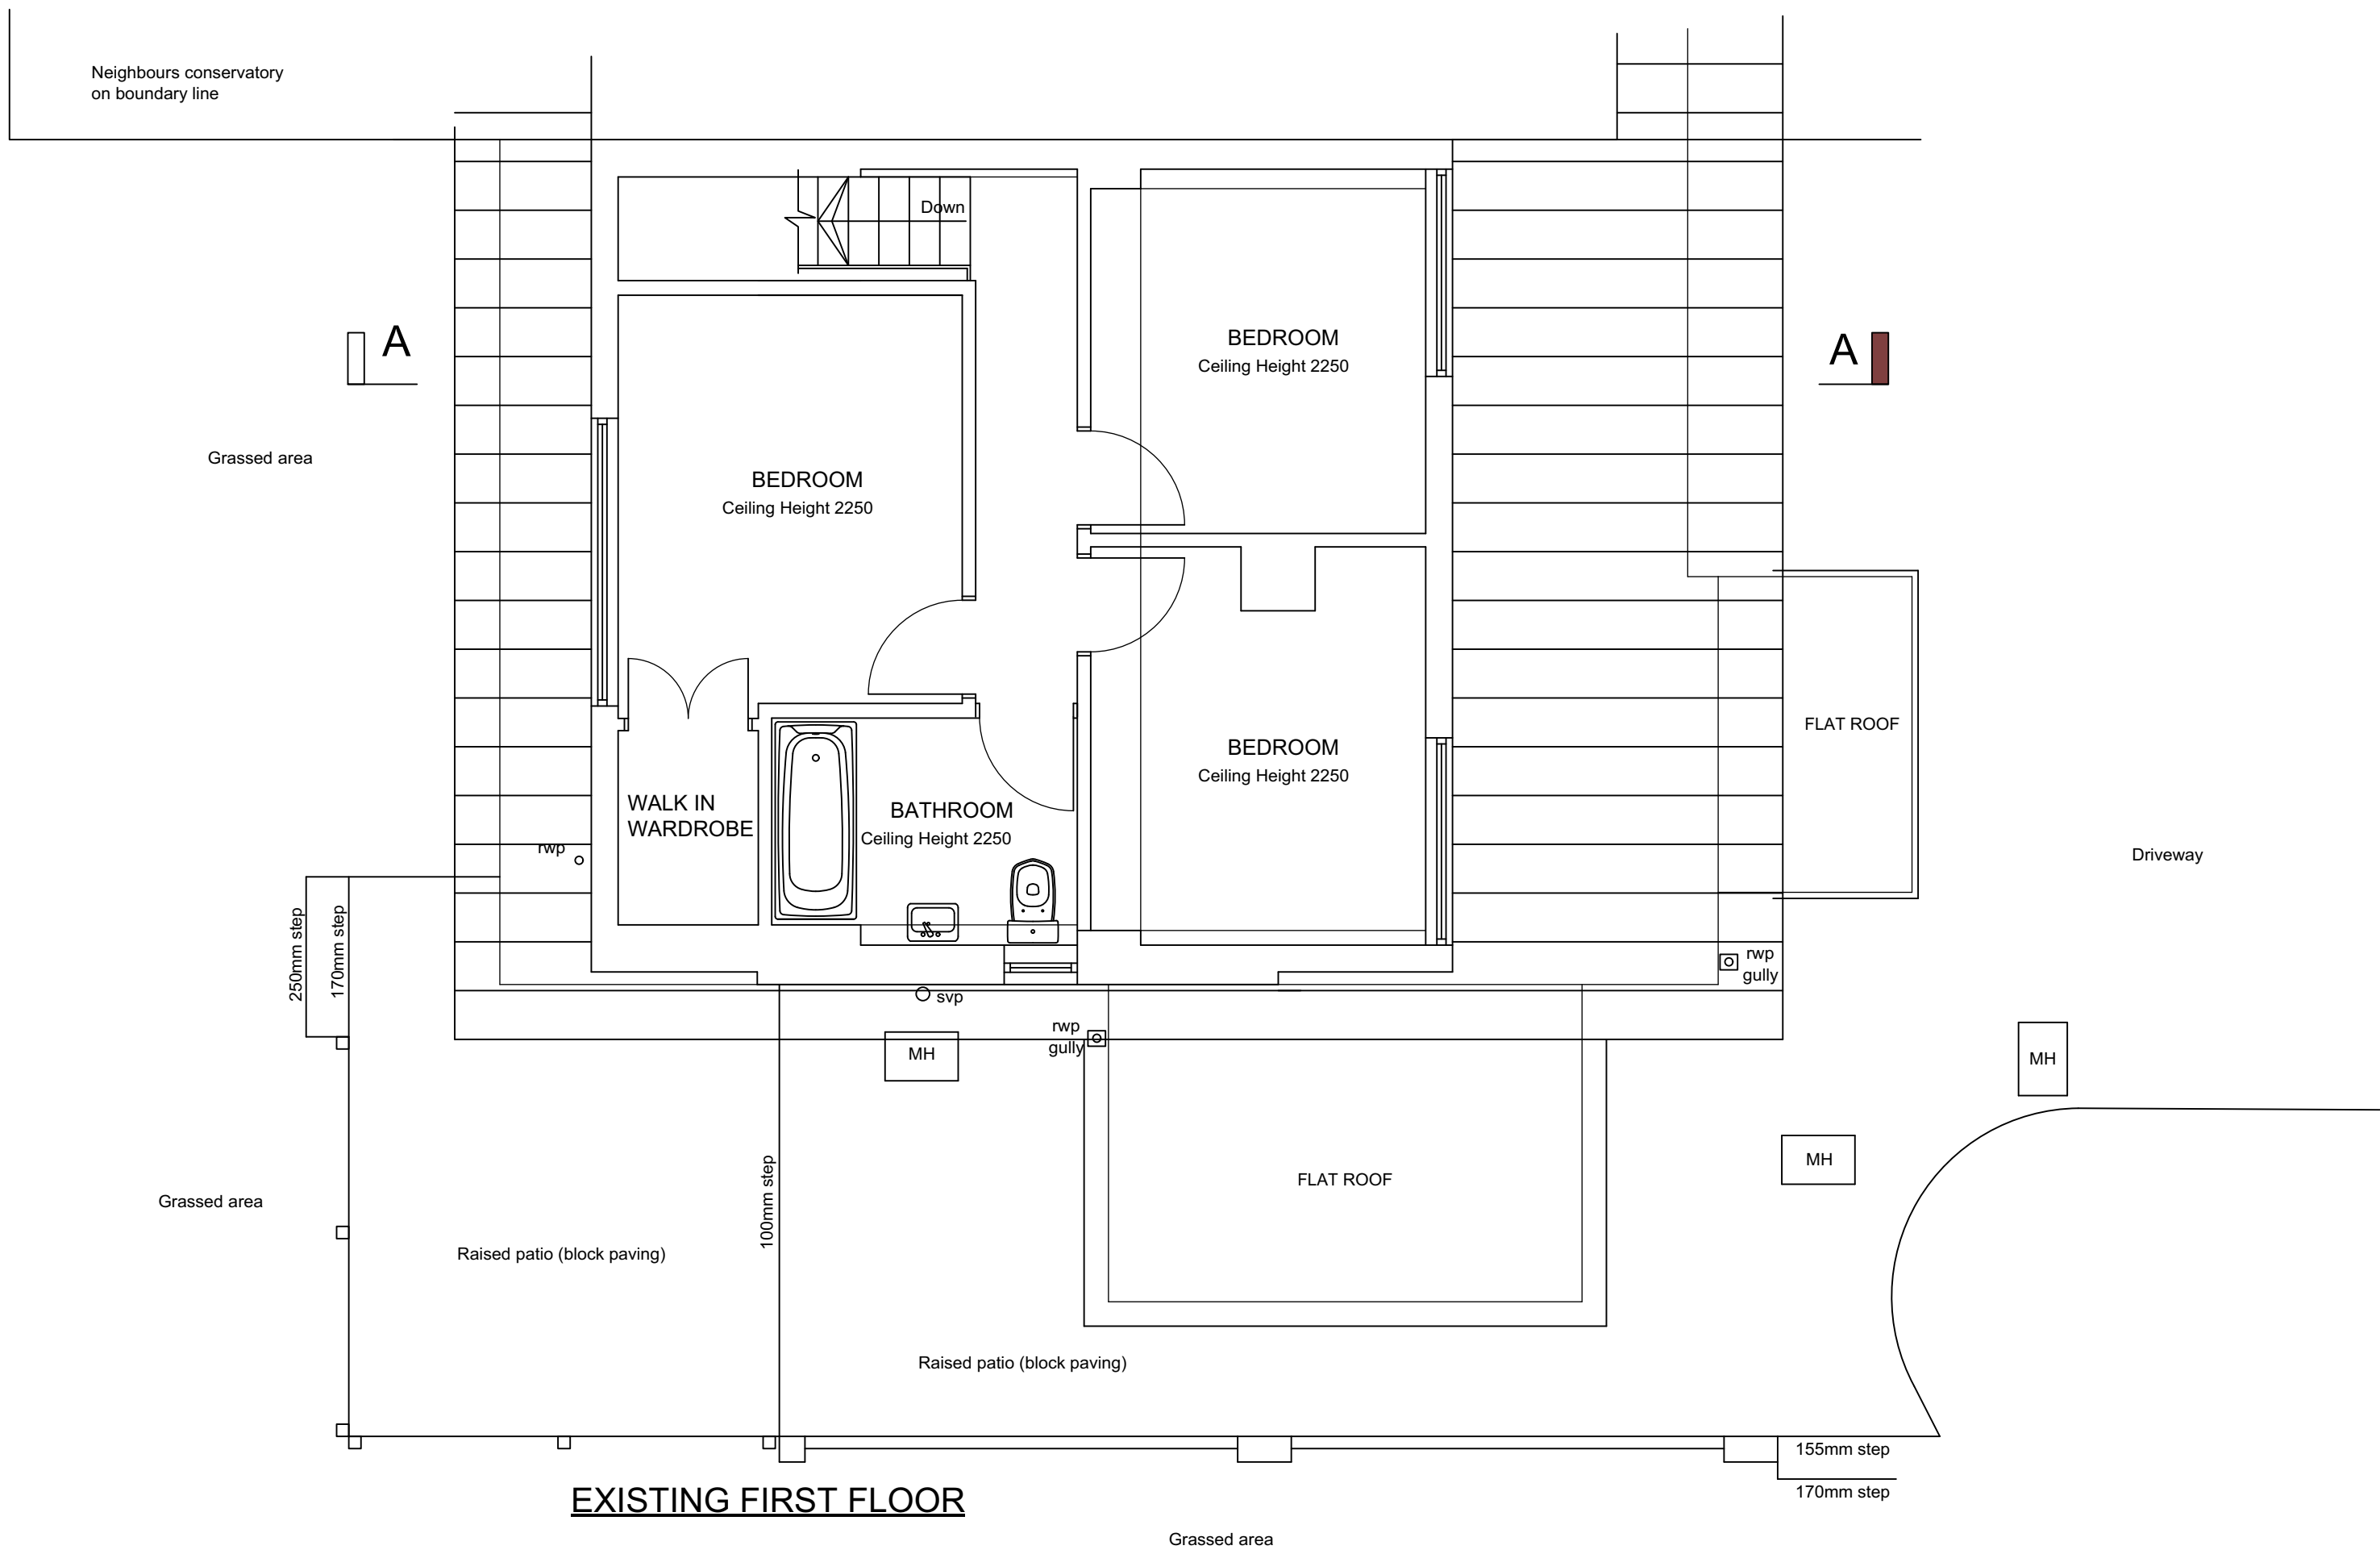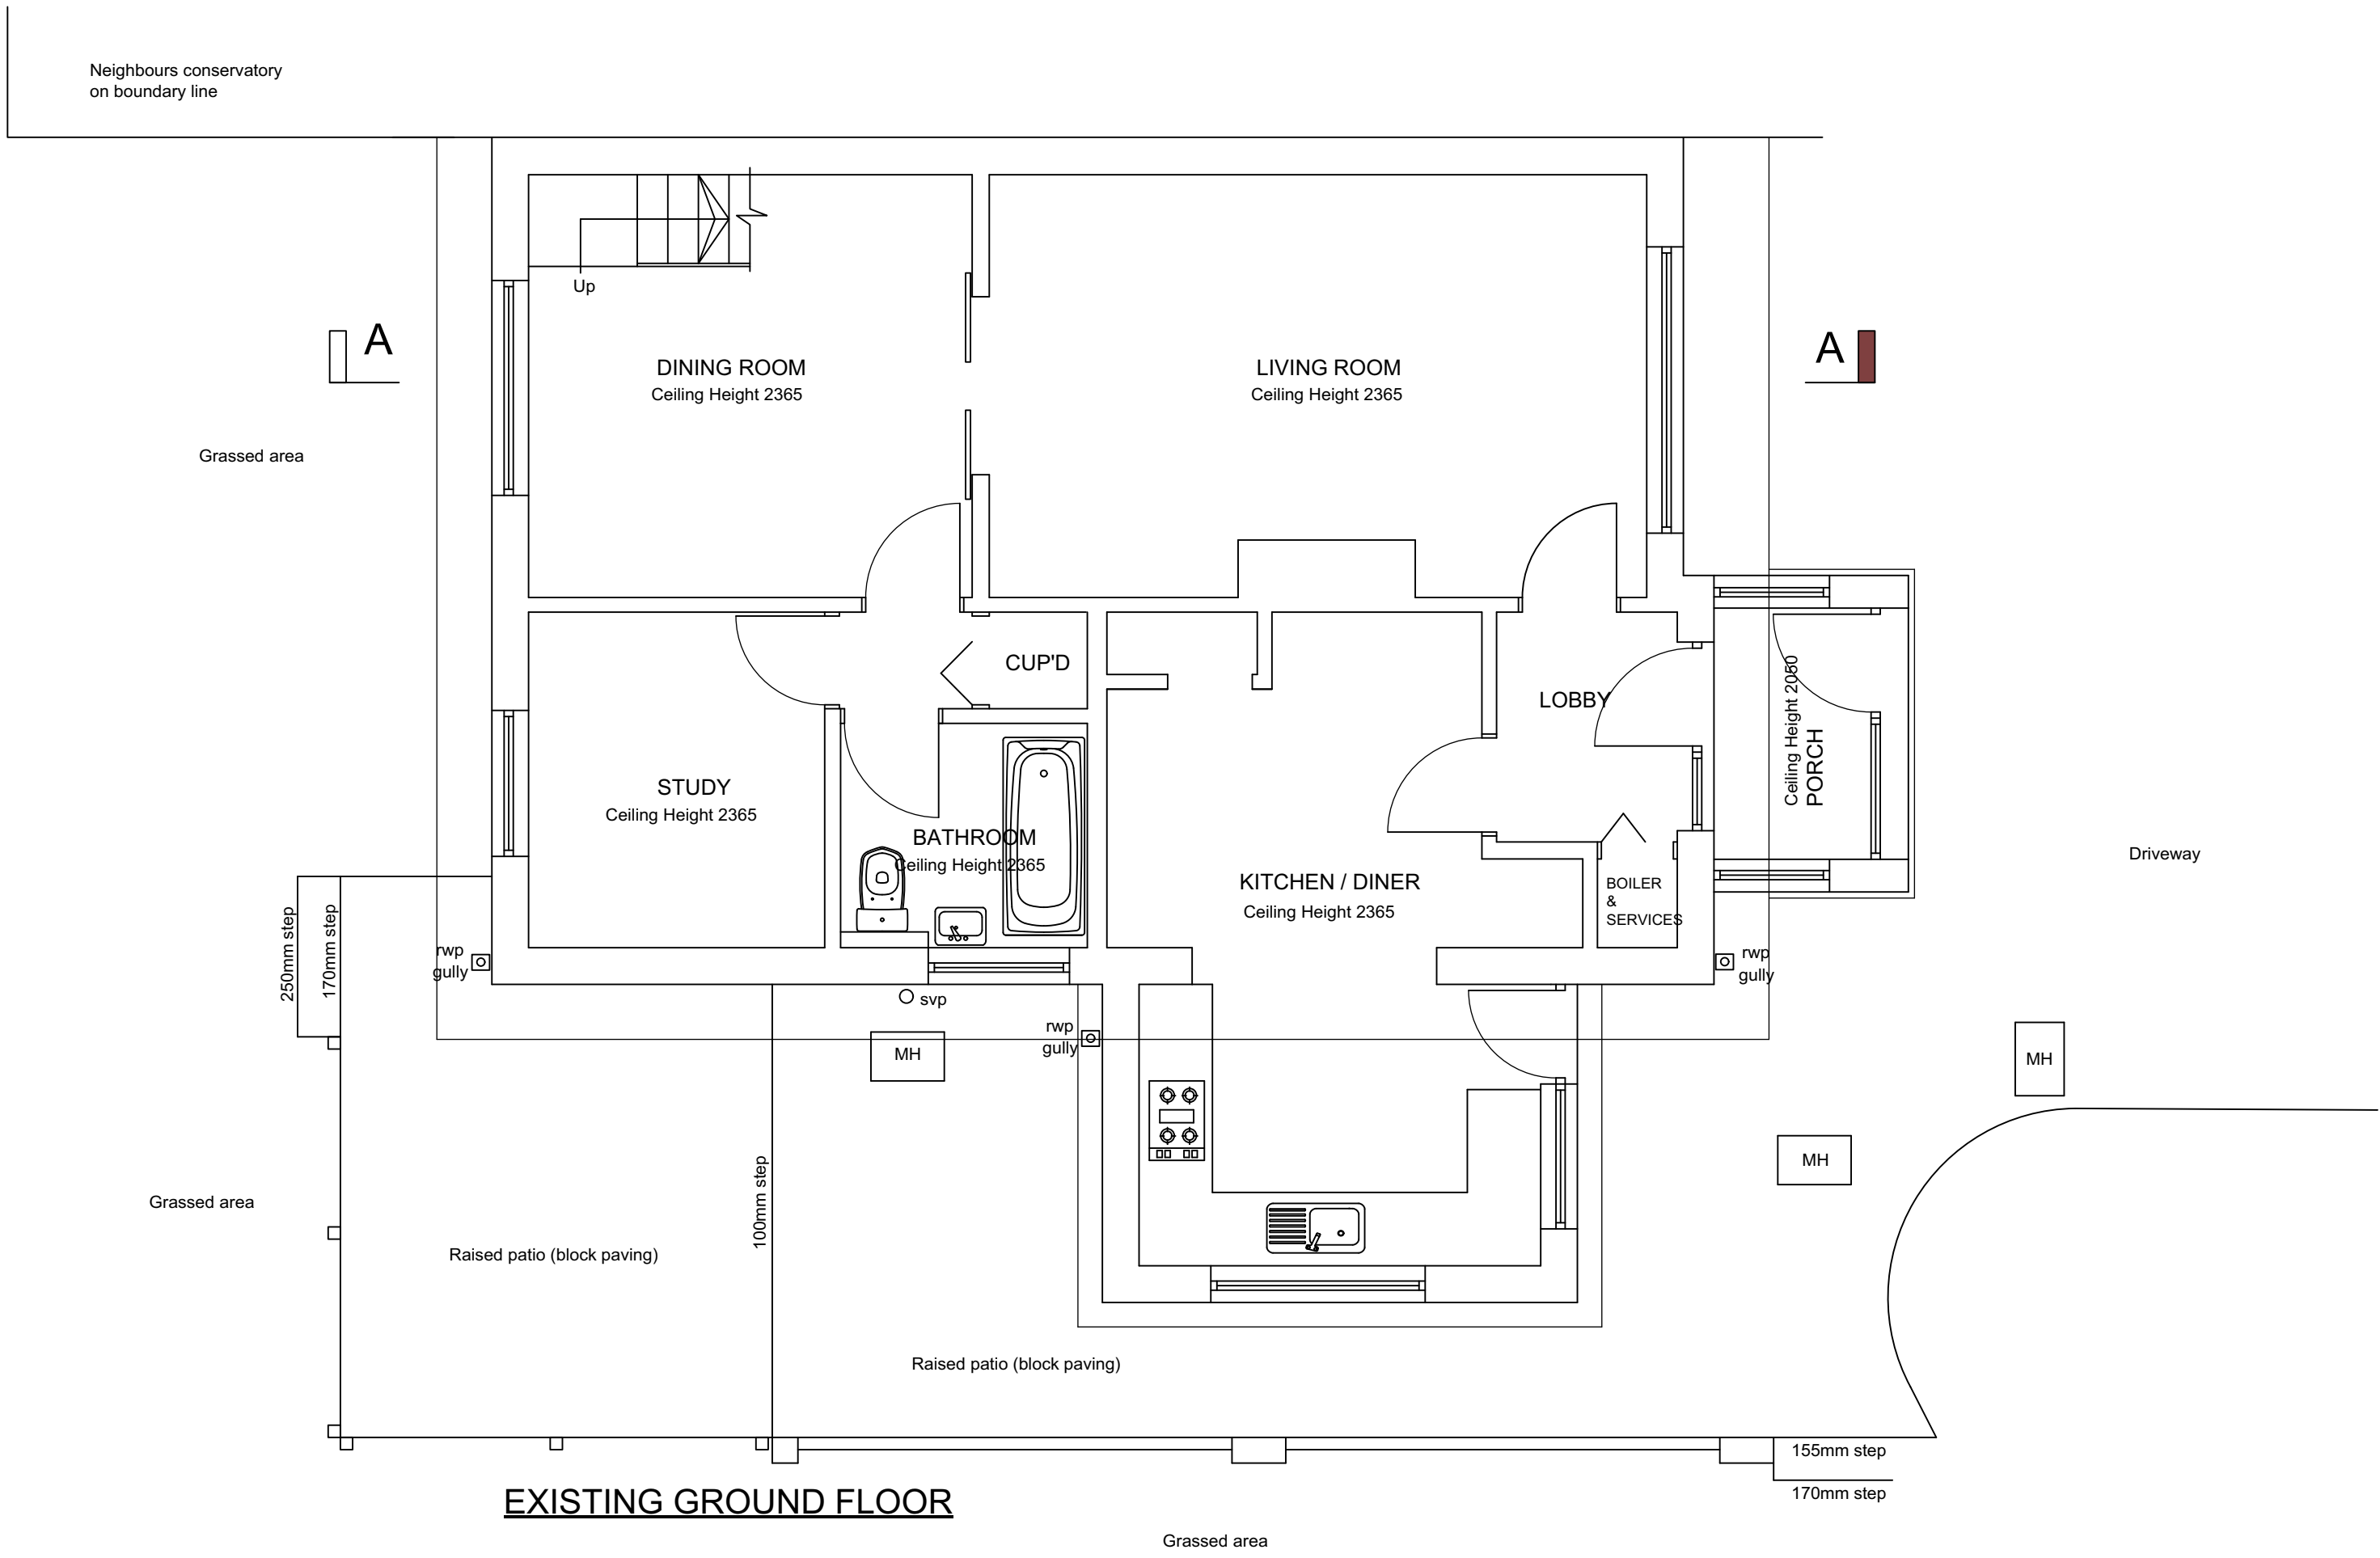

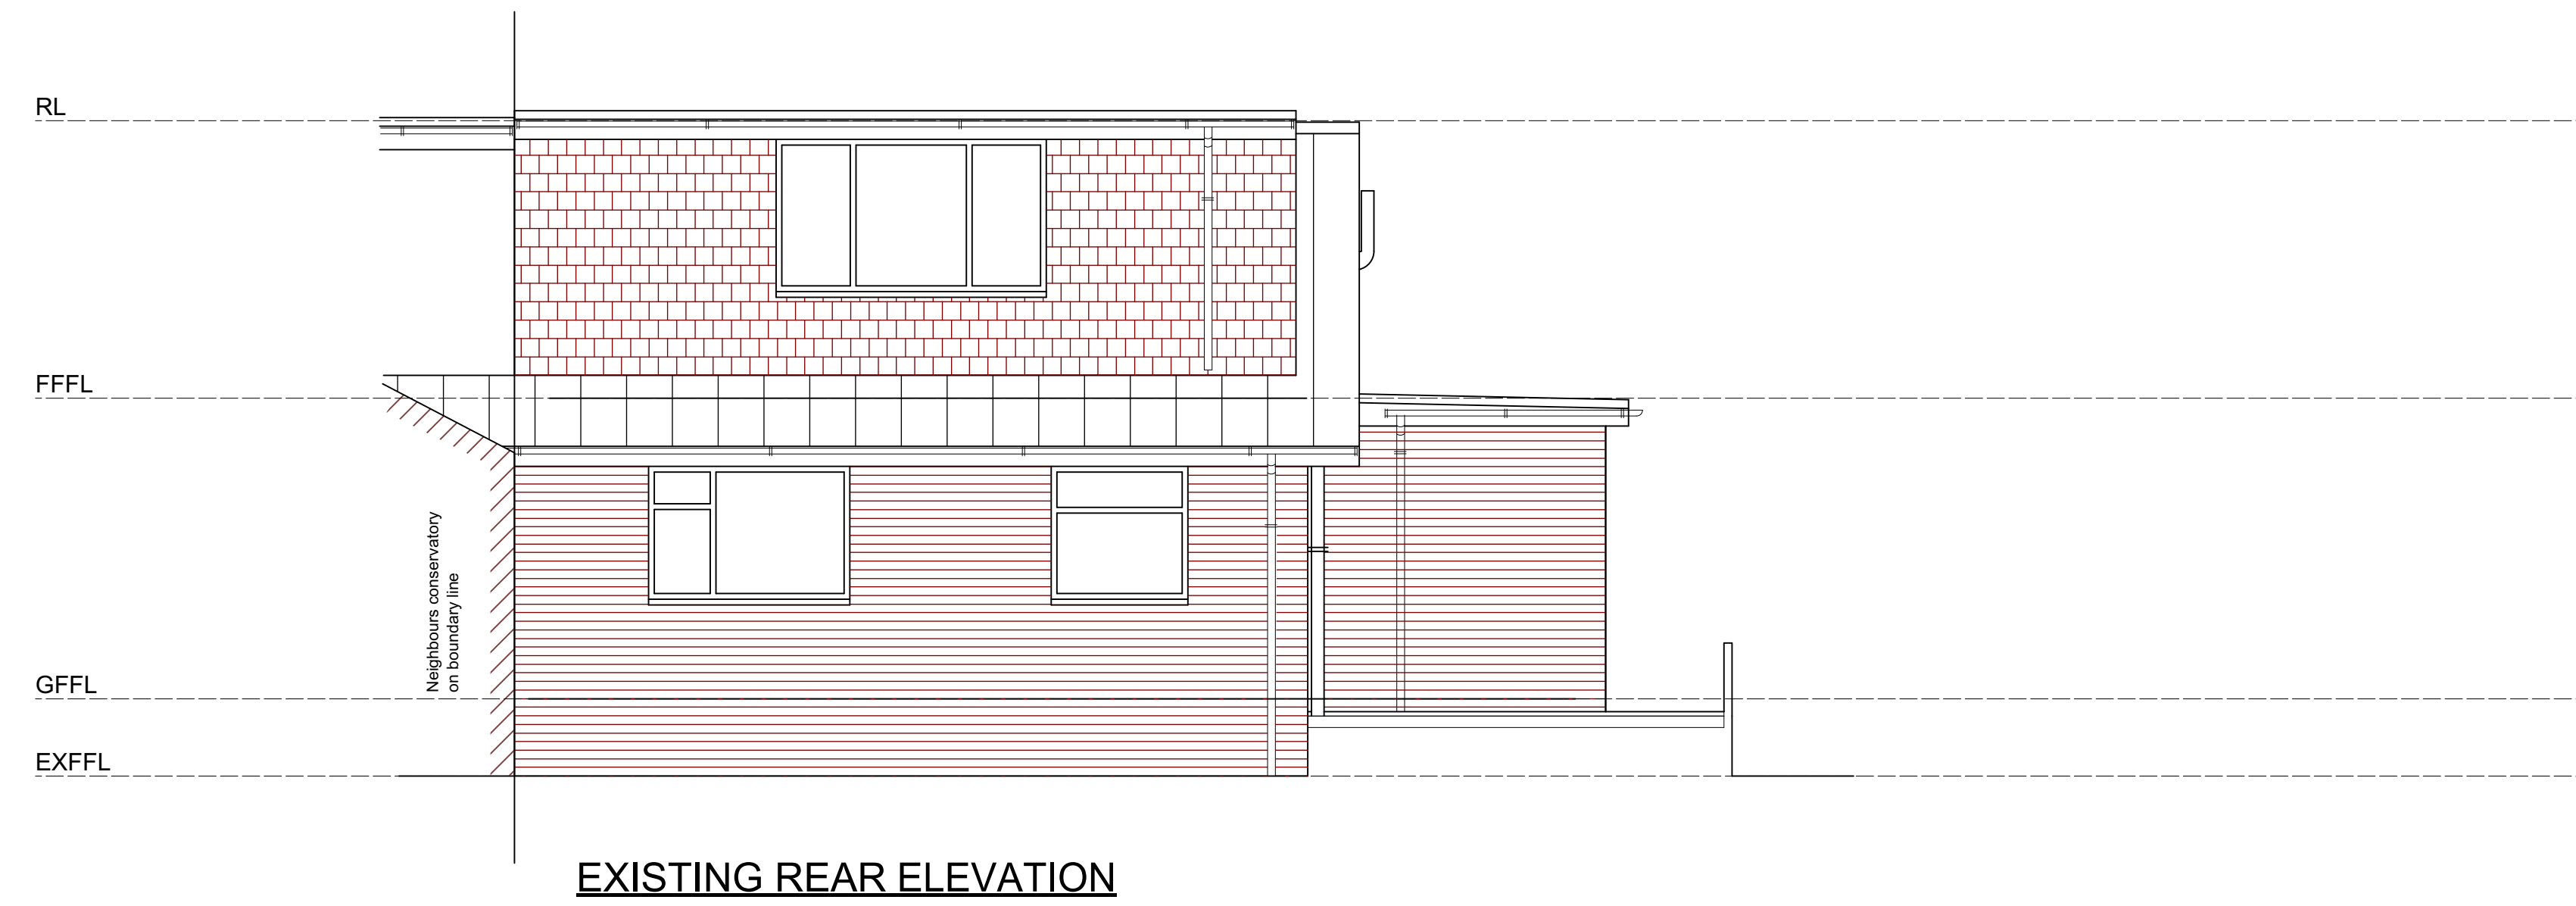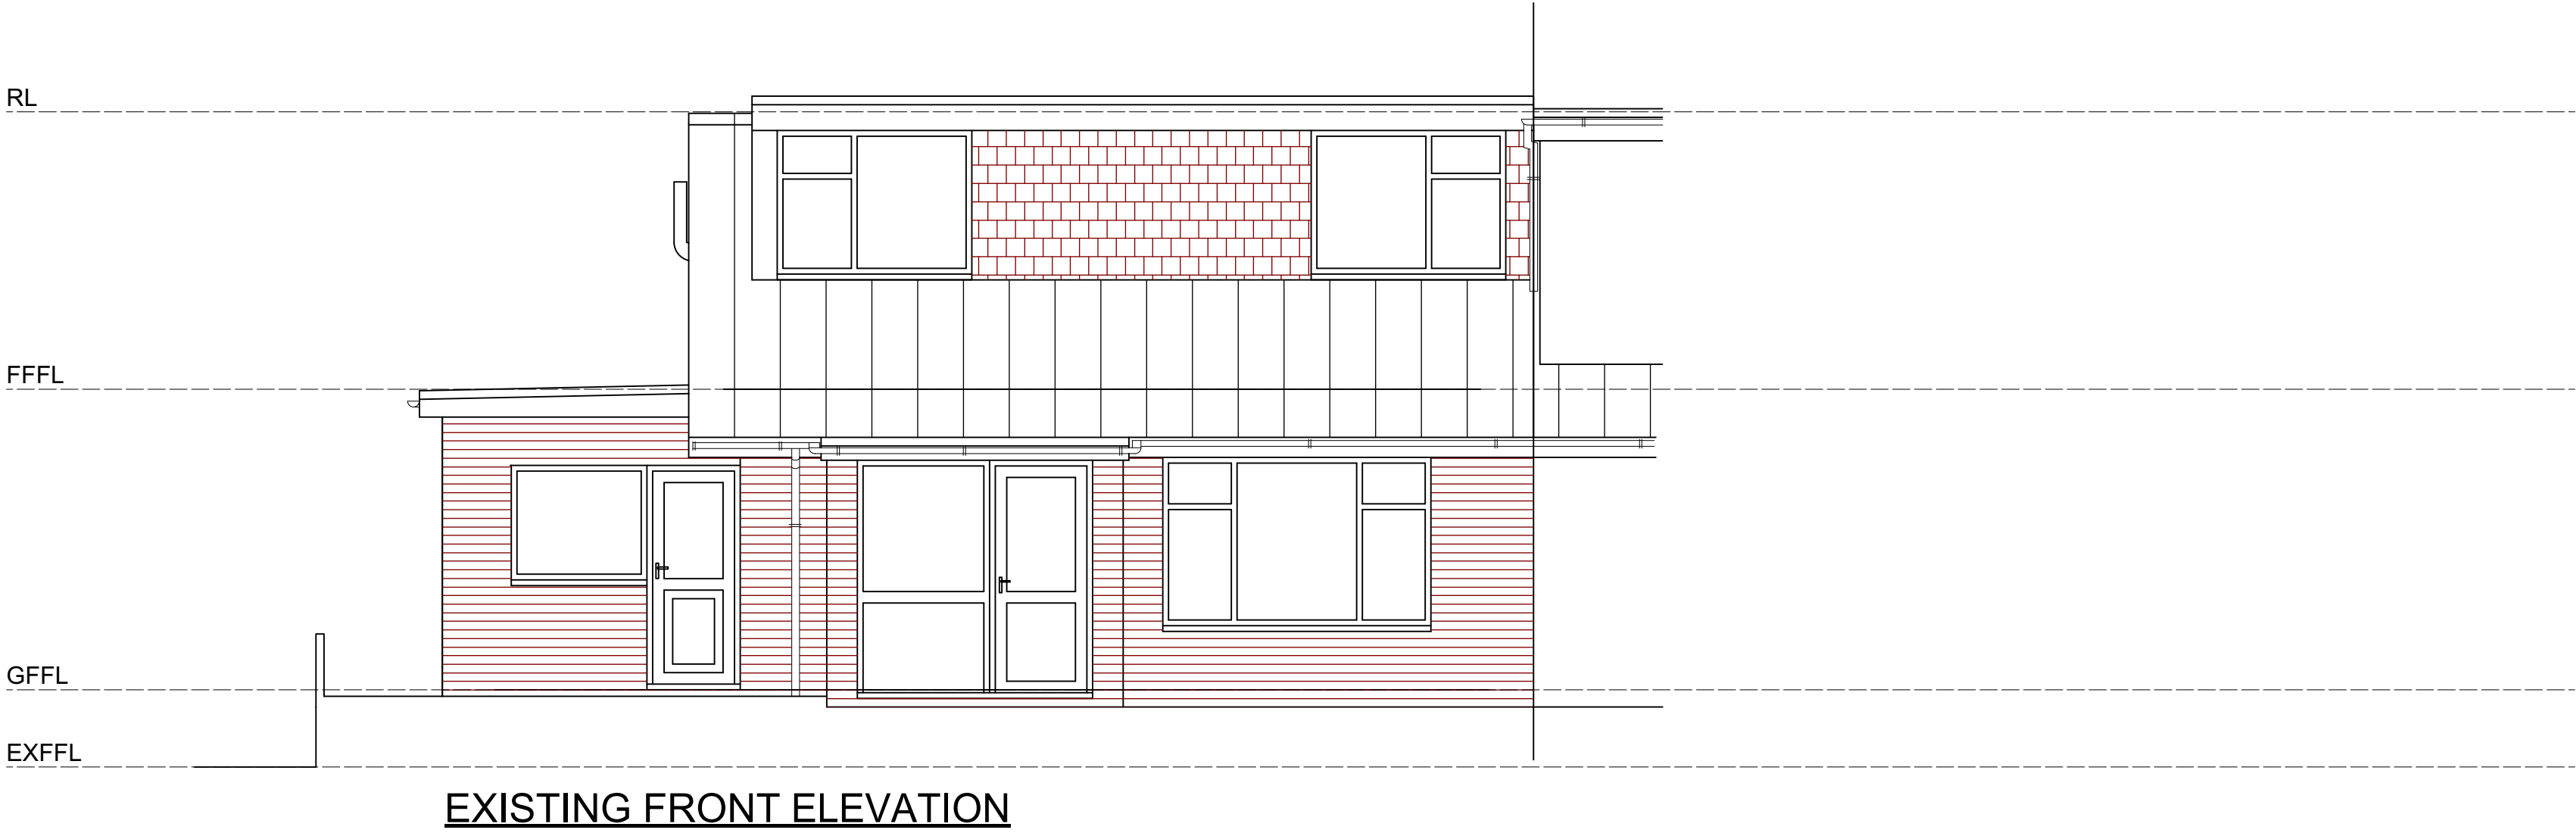

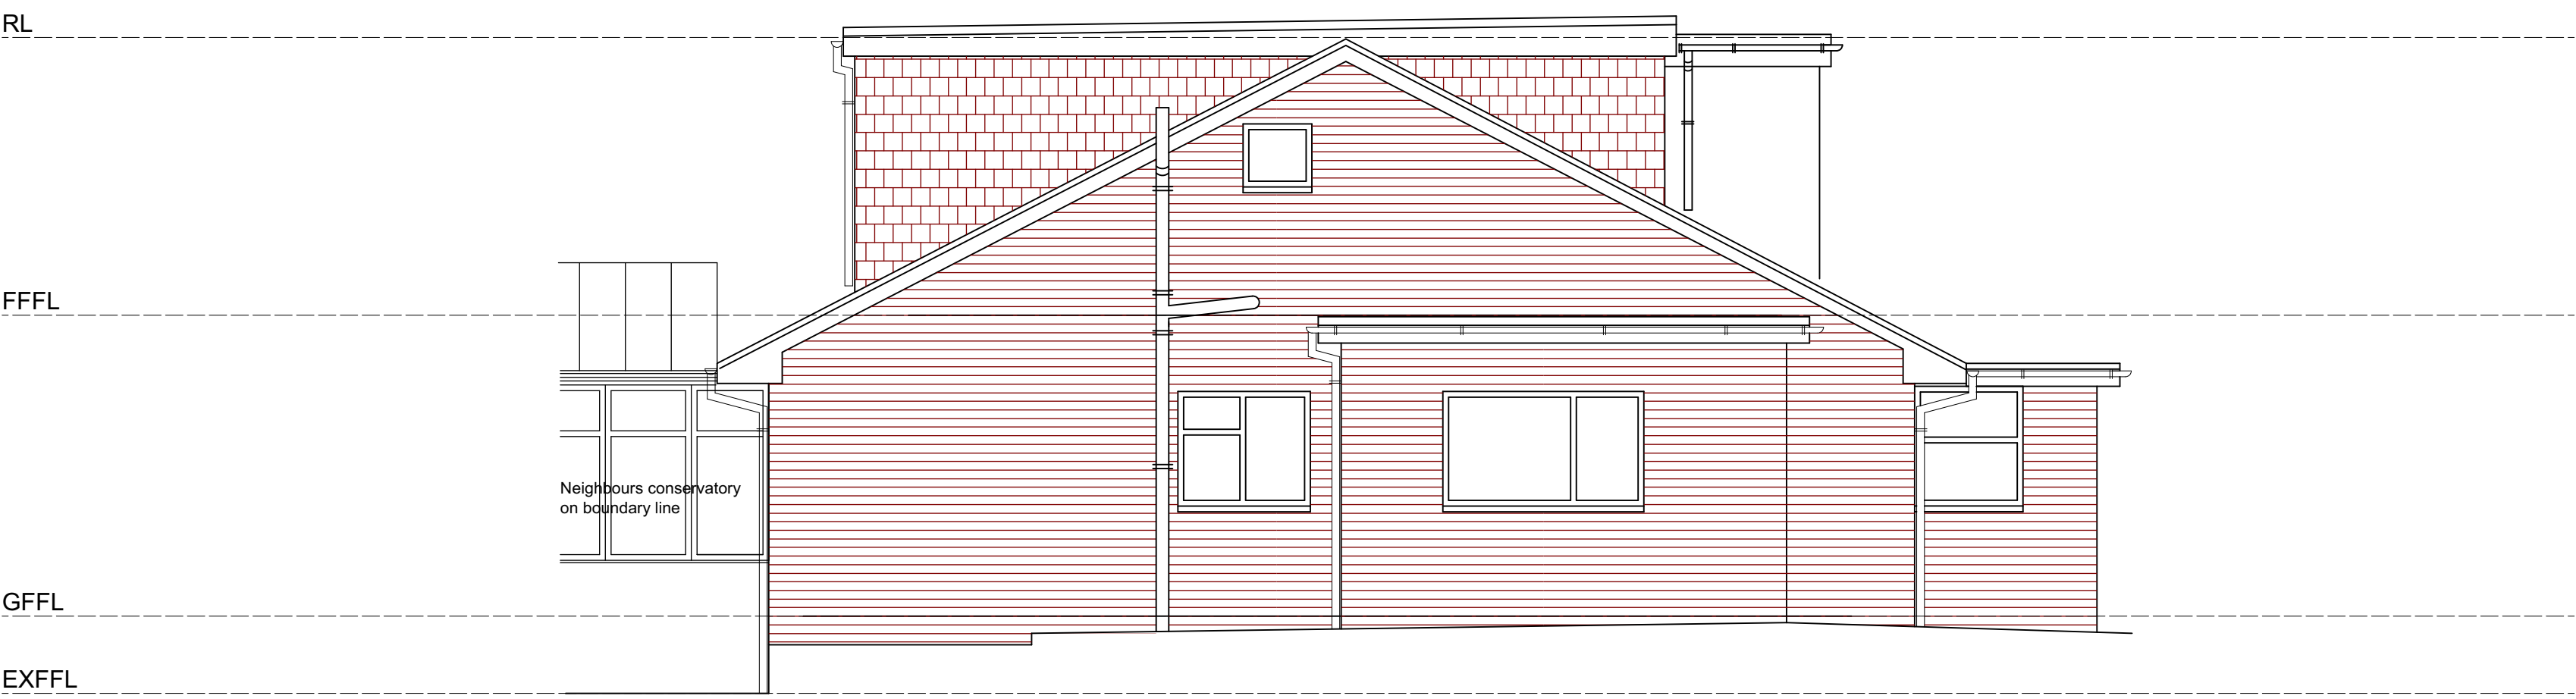

EXISTING SIDE ELEVATION

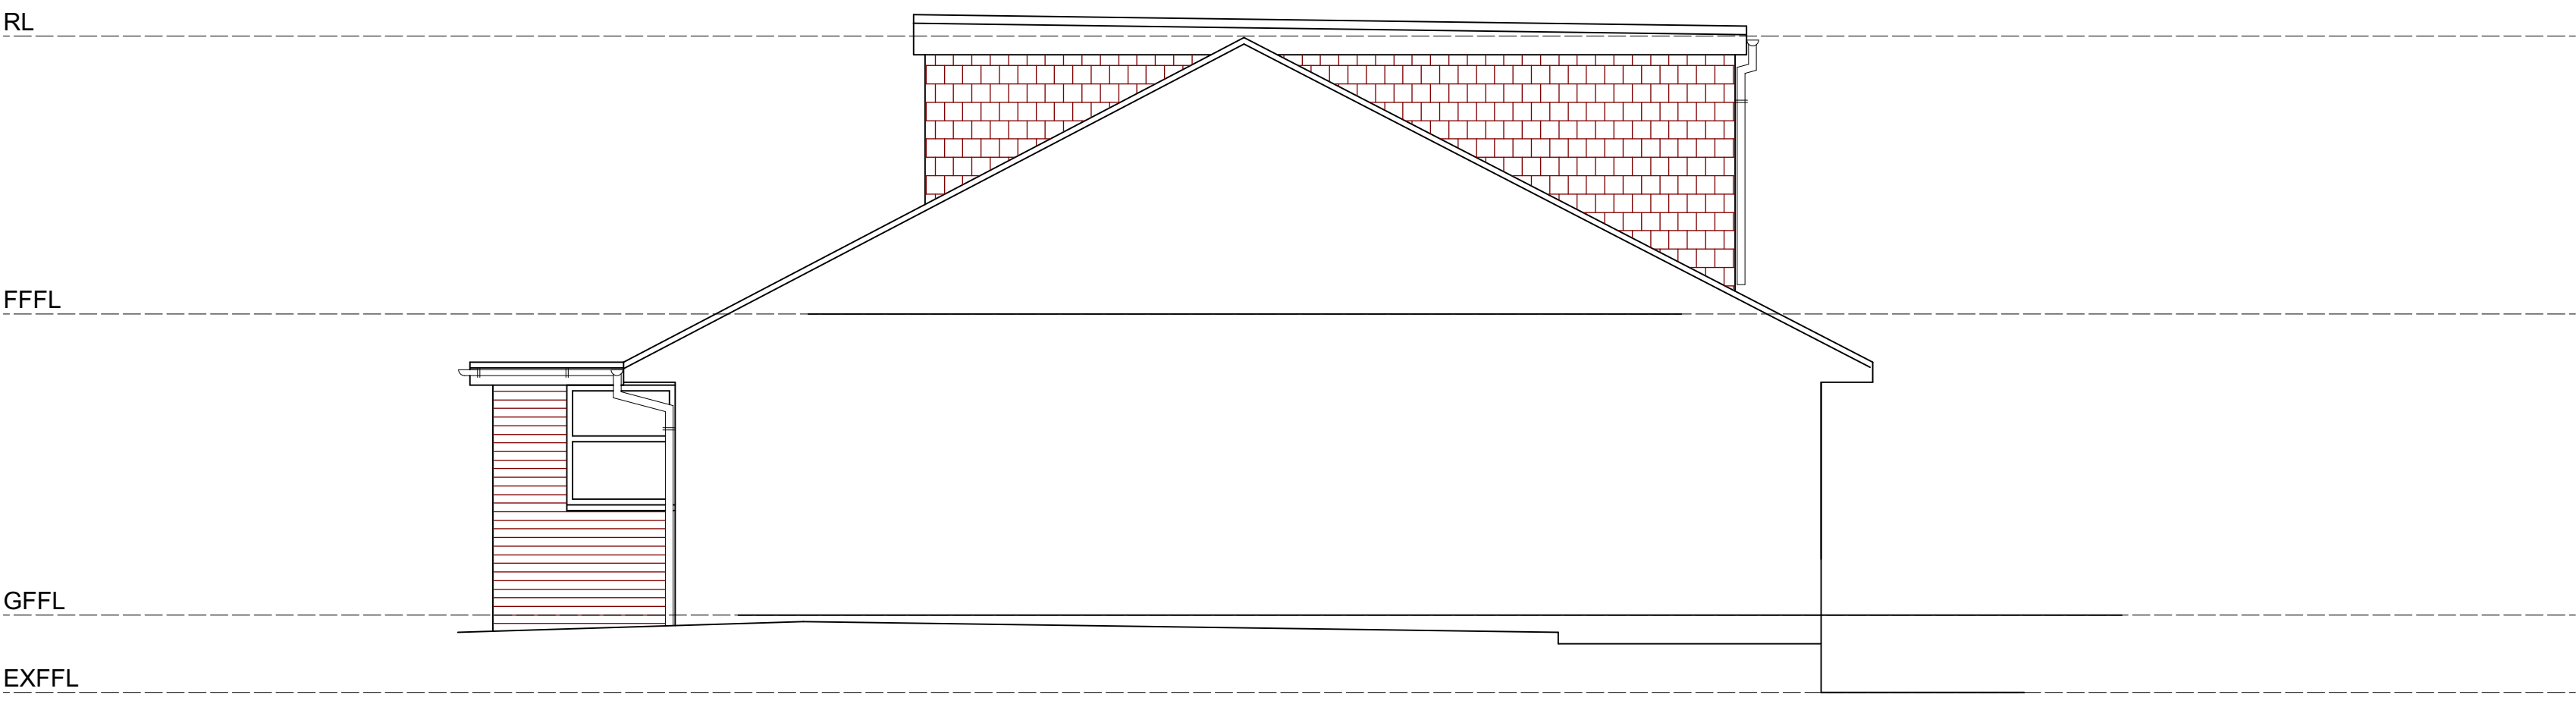

EXISTING SIDE ELEVATION

 George and Co.

Proposed refurbishment and extension of
43 Salisbury Close, Heolgerrig,
Merthyr Tydfil CF48 1SD

899.06		EXISTING ELEVATIONS	
planning	1:50 @ A1	NOV 22	AJ
George + Co Crownford House, Swan Street, Merthyr Tydfil, Mid Glamorgan, Wales, CF47 8EU TEL 07830328652 hello@georgeandco.studio			
DO NOT SCALE THIS DRAWING			©George and Co.