




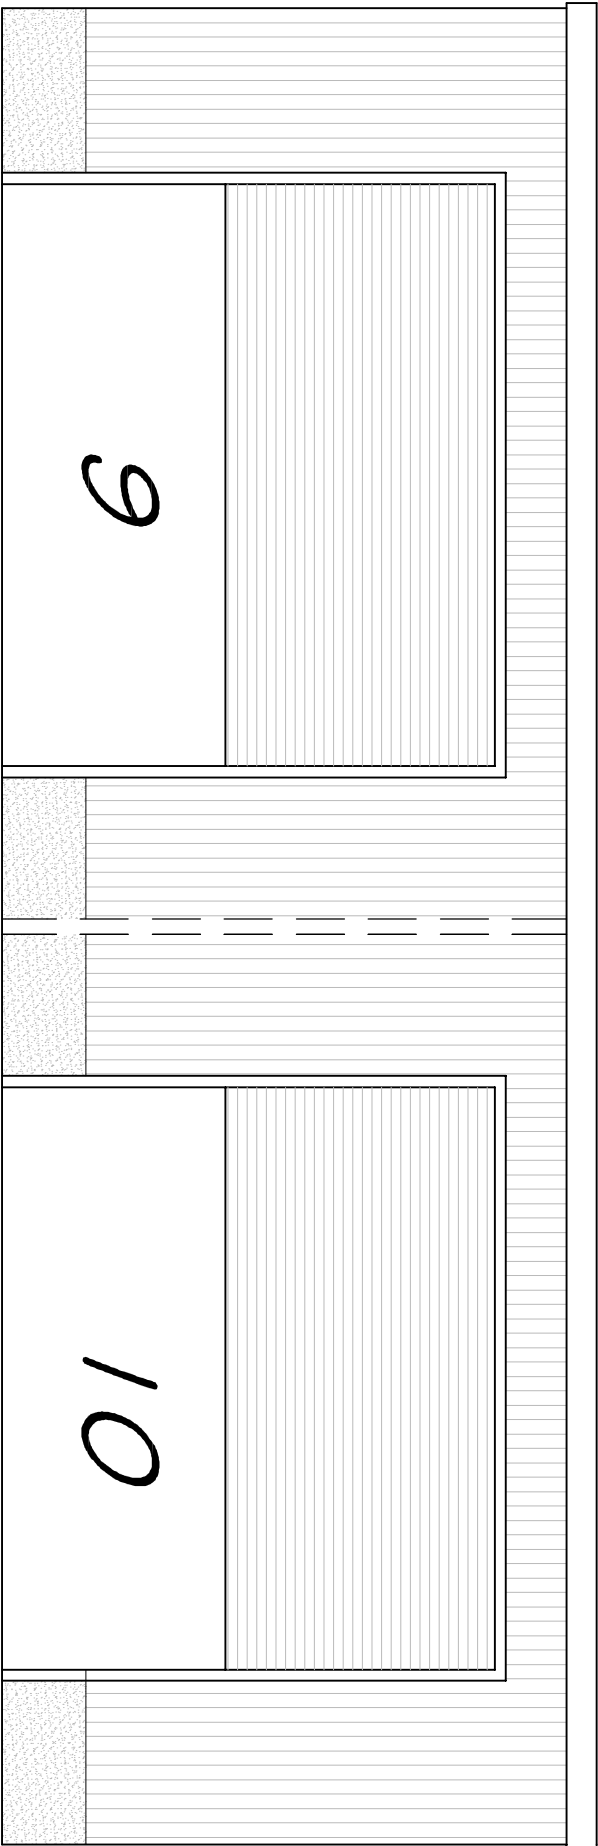


FRONT ELEVATION OF UNITS 9 & 10 1:50

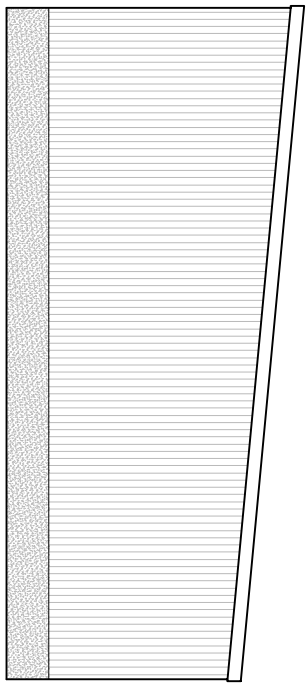


SIDE ELEVATION OF UNIT 10 1:100

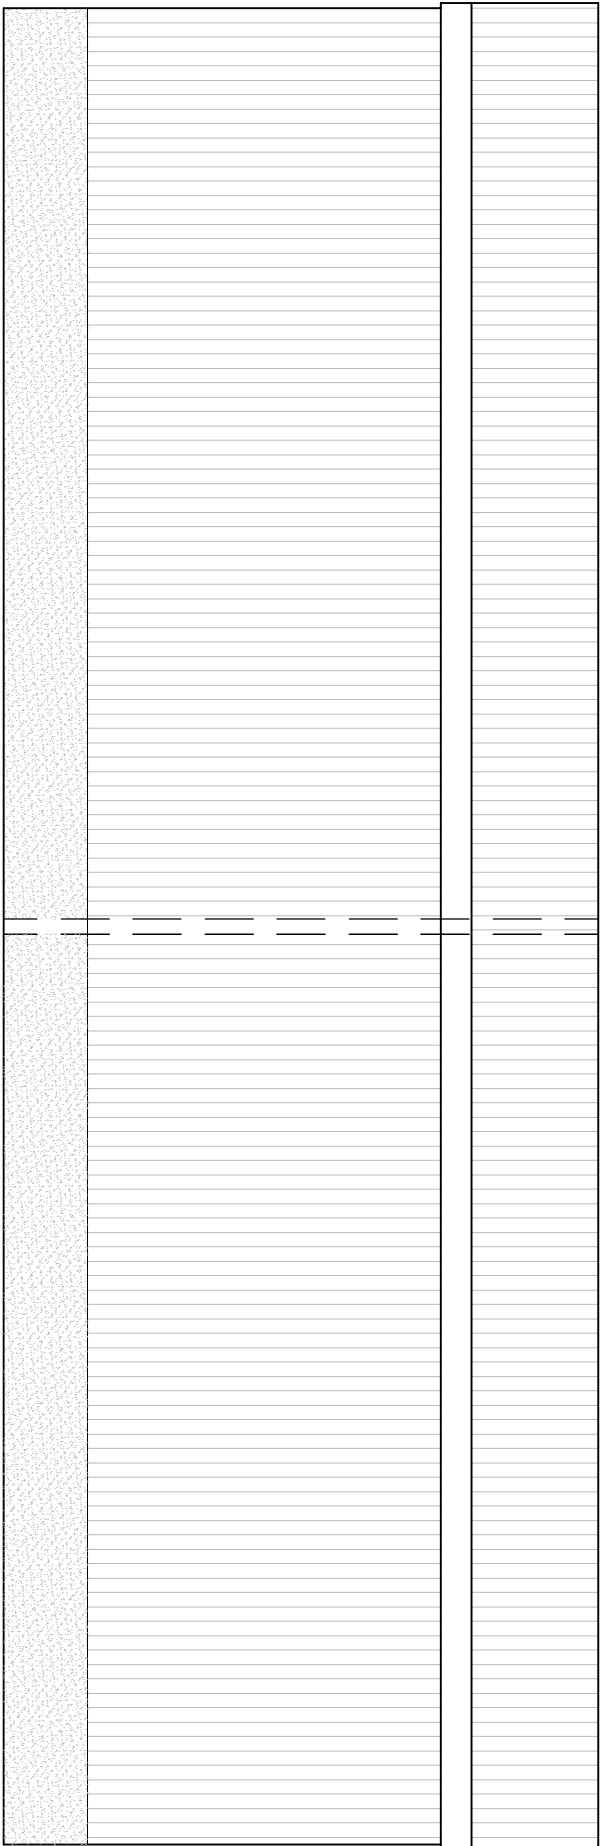

REAR ELEVATION OF UNITS 9 & 10 1:50

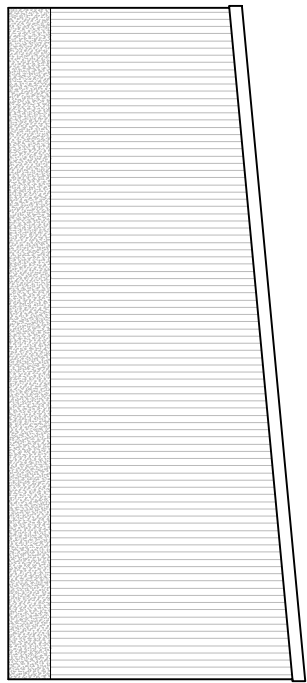


SIDE ELEVATION OF UNIT 9 1:100

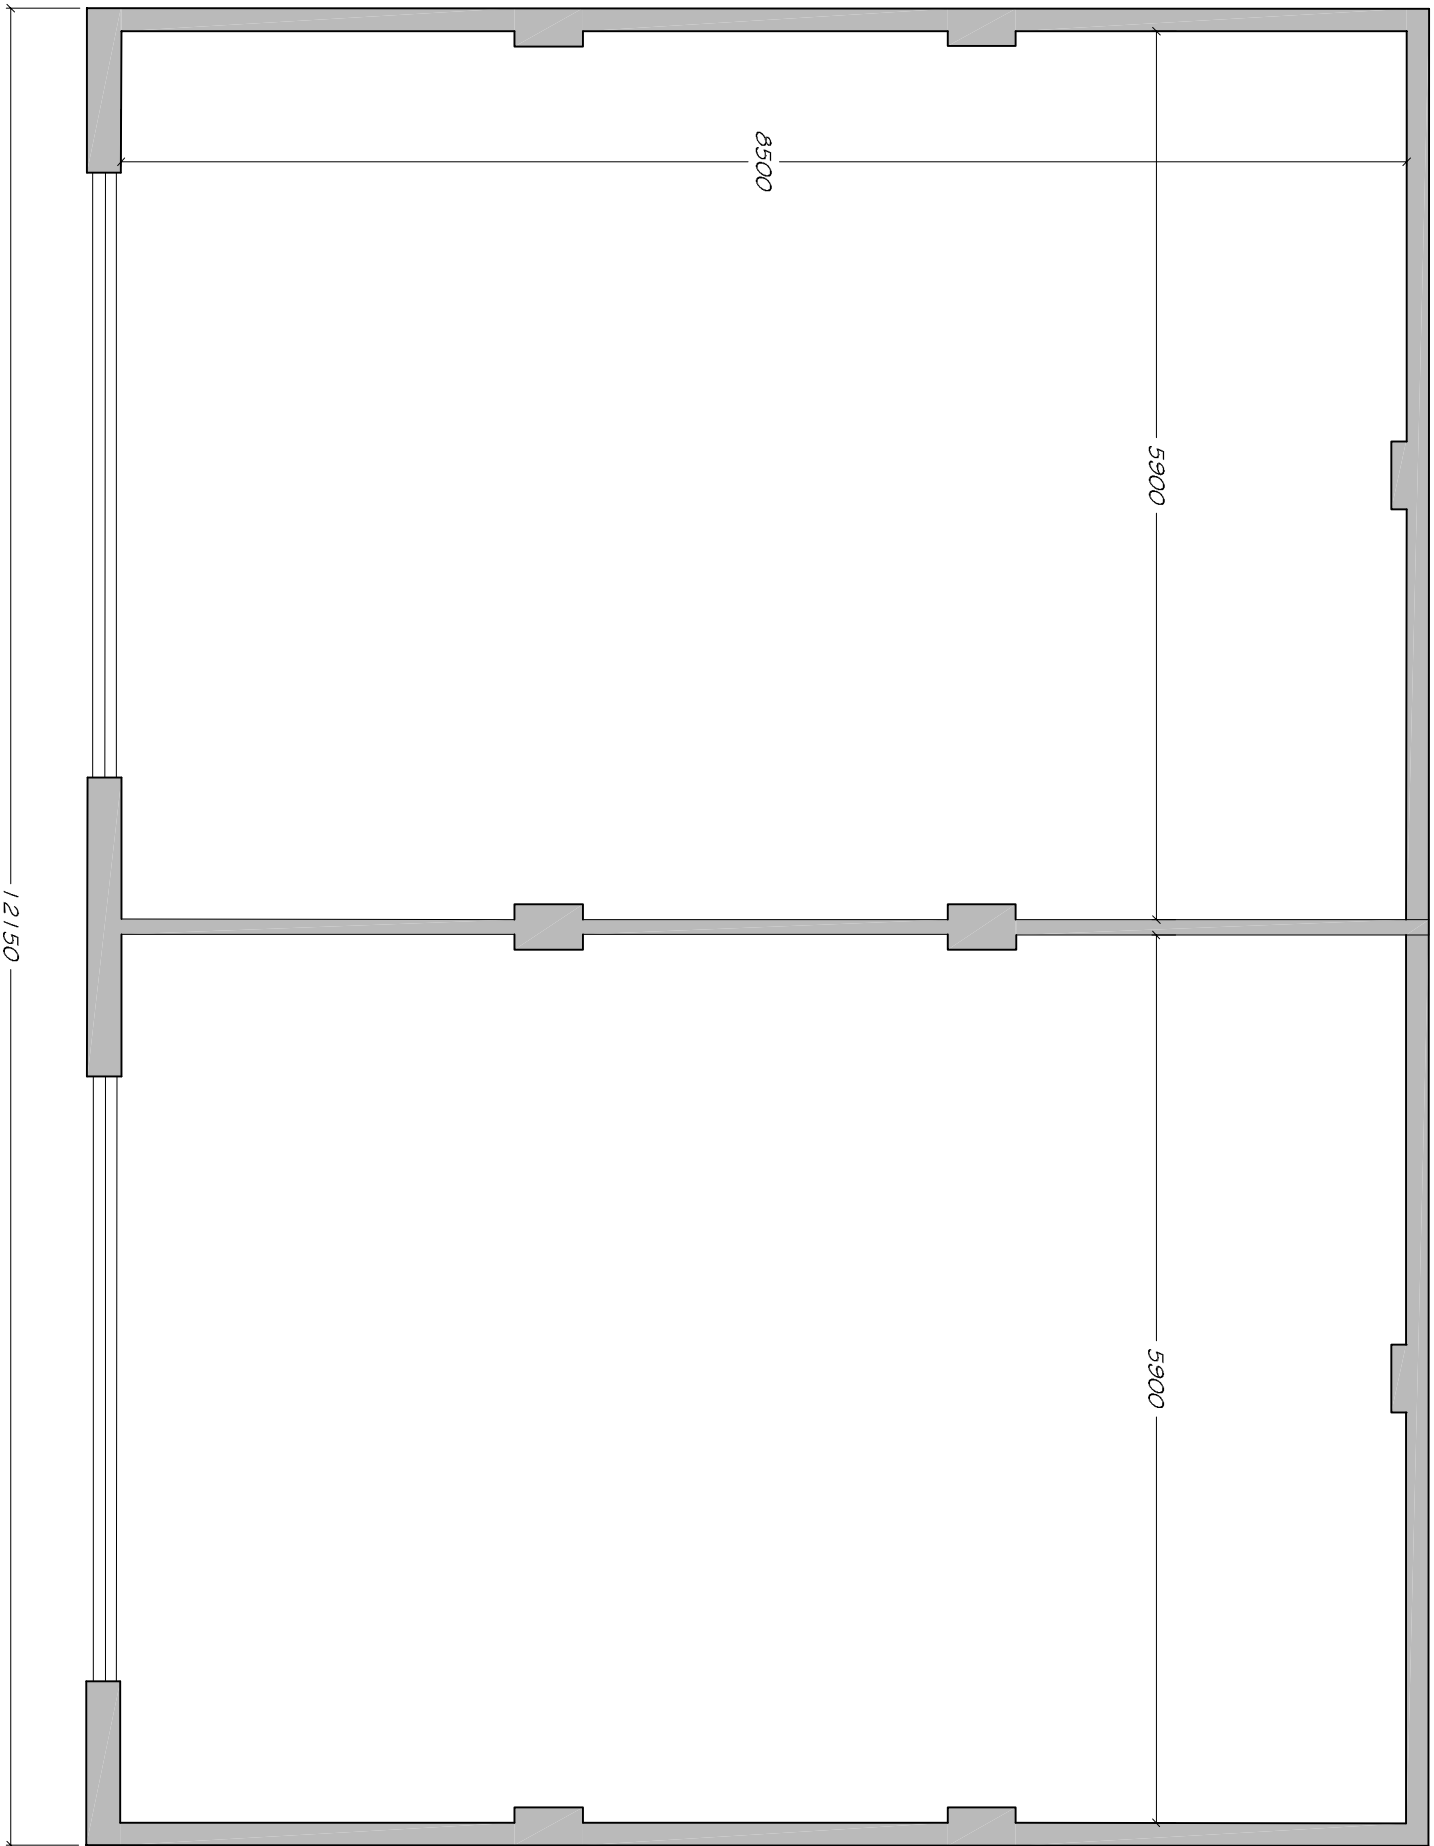


PLAN OF UNITS 9 & 10 1:50




LOCATION PLAN 1:1250

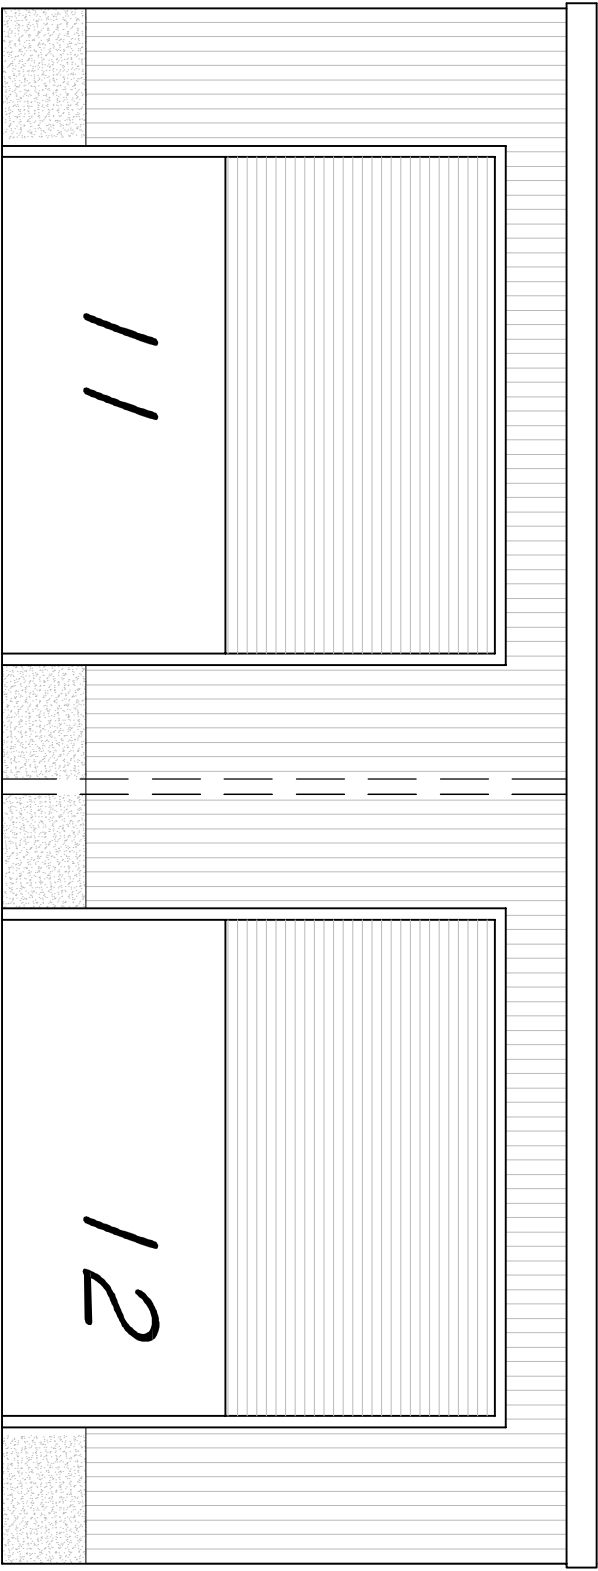


FRONT ELEVATION OF UNITS 11 & 12 1:50

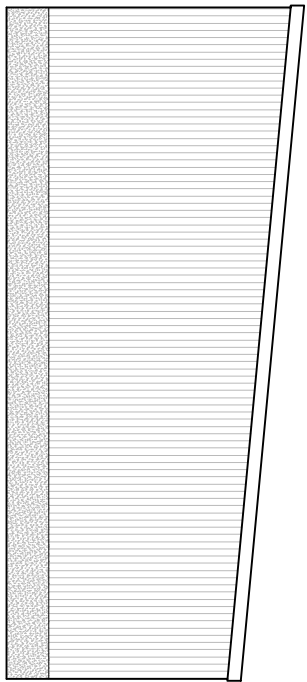


SIDE ELEVATION OF UNIT 12 1:100

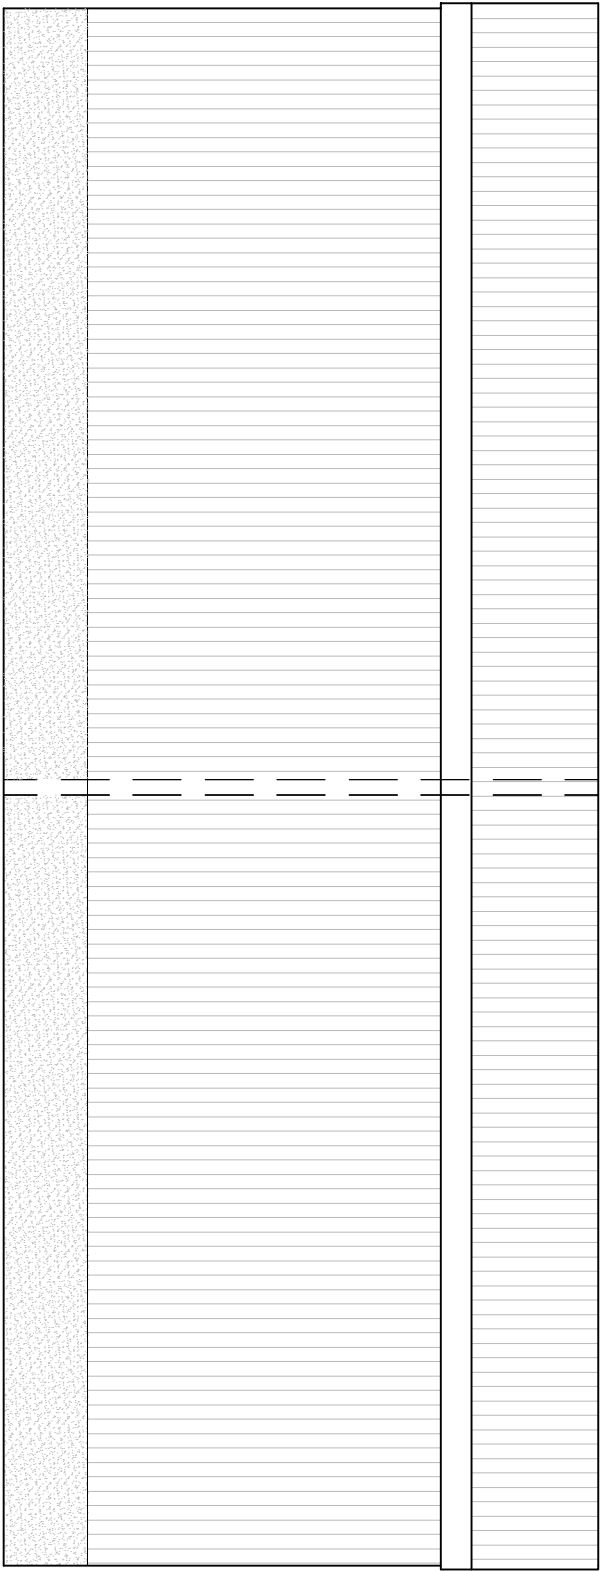


REAR ELEVATION OF UNITS 11 & 12 1:50

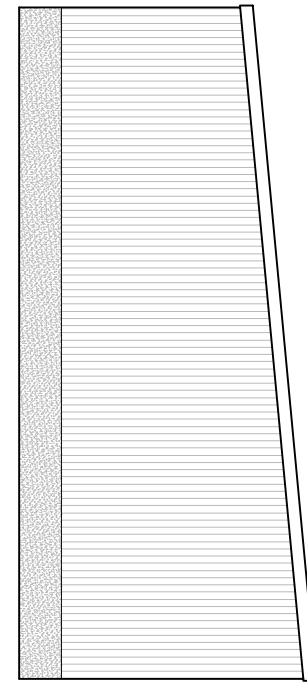

SIDE ELEVATION OF UNIT 11 1:100

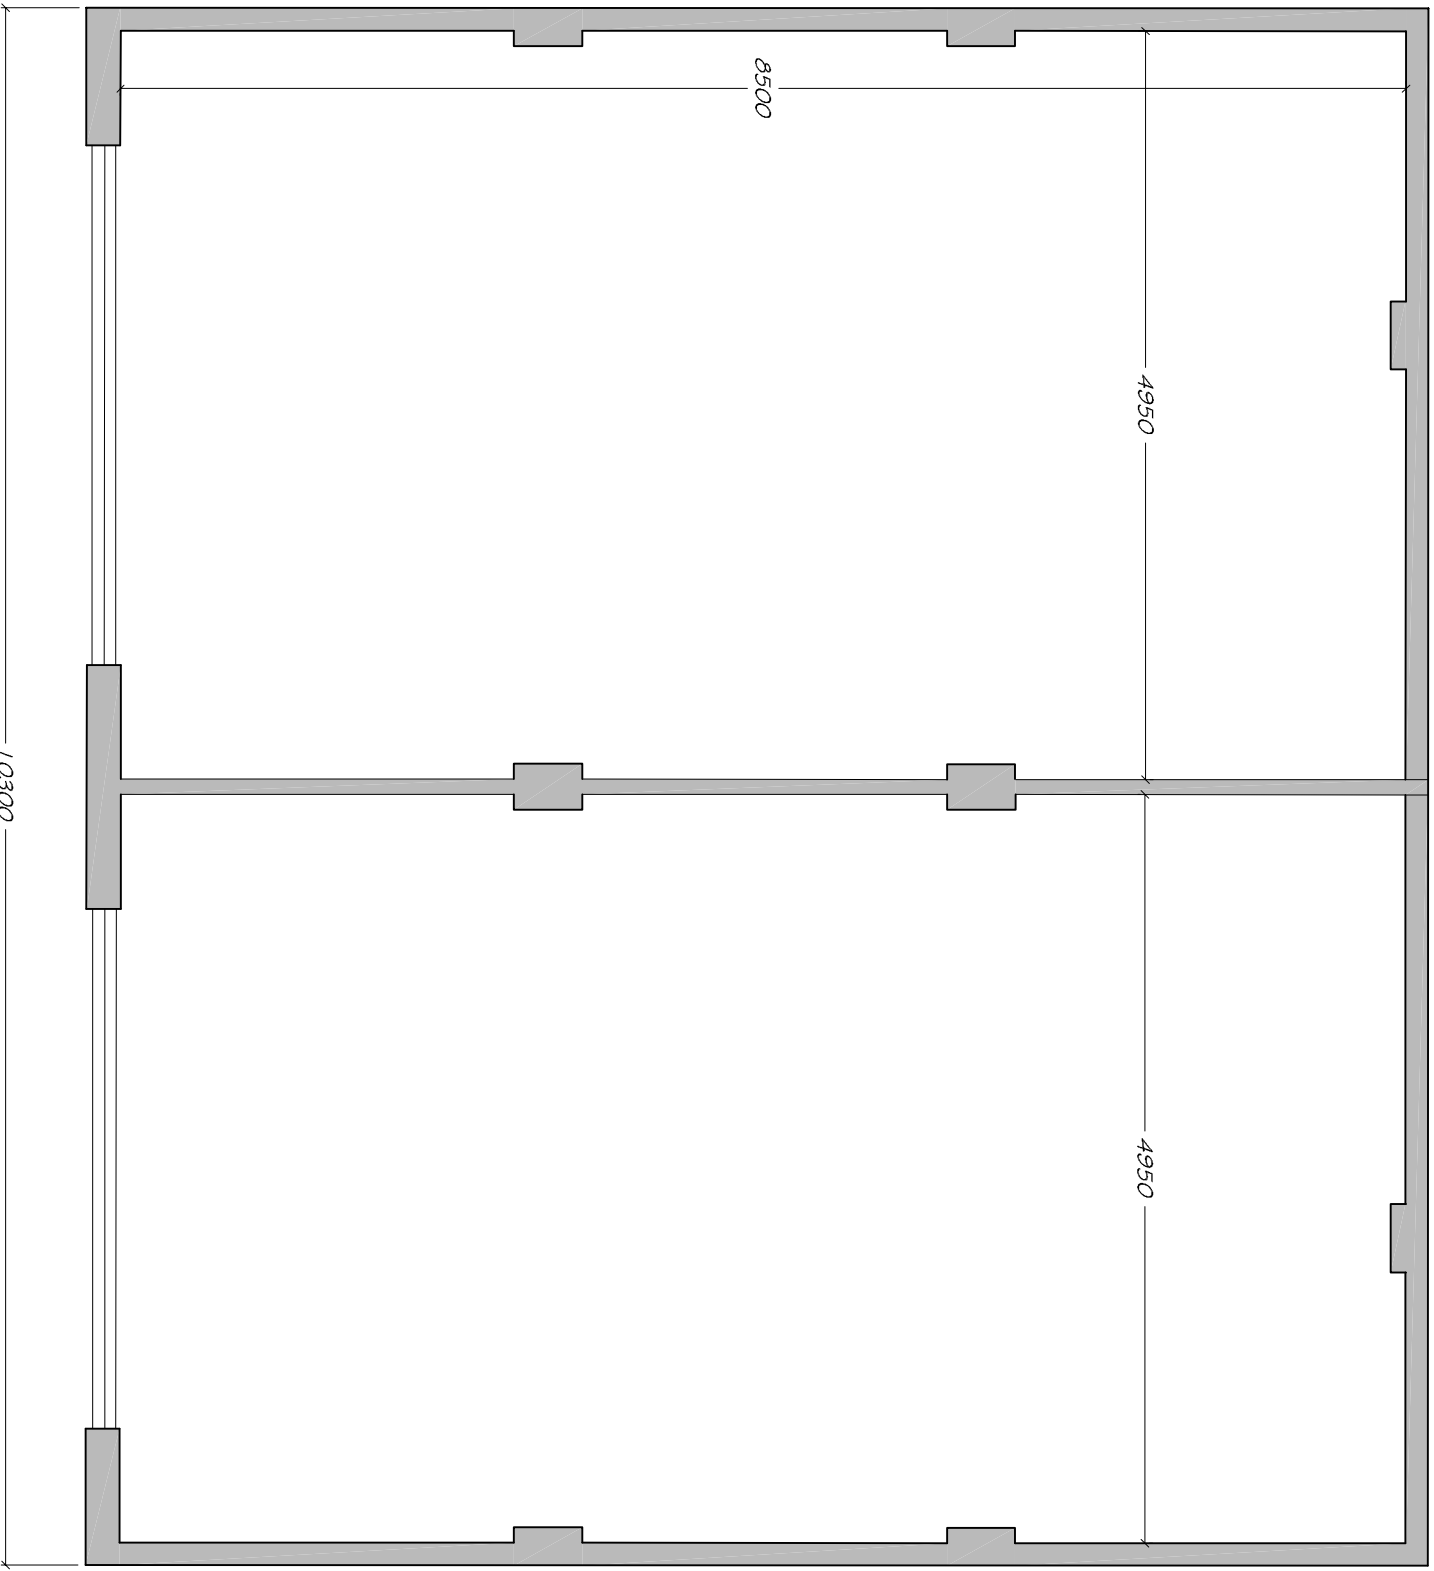

PLAN OF UNITS 11 & 12 1:50

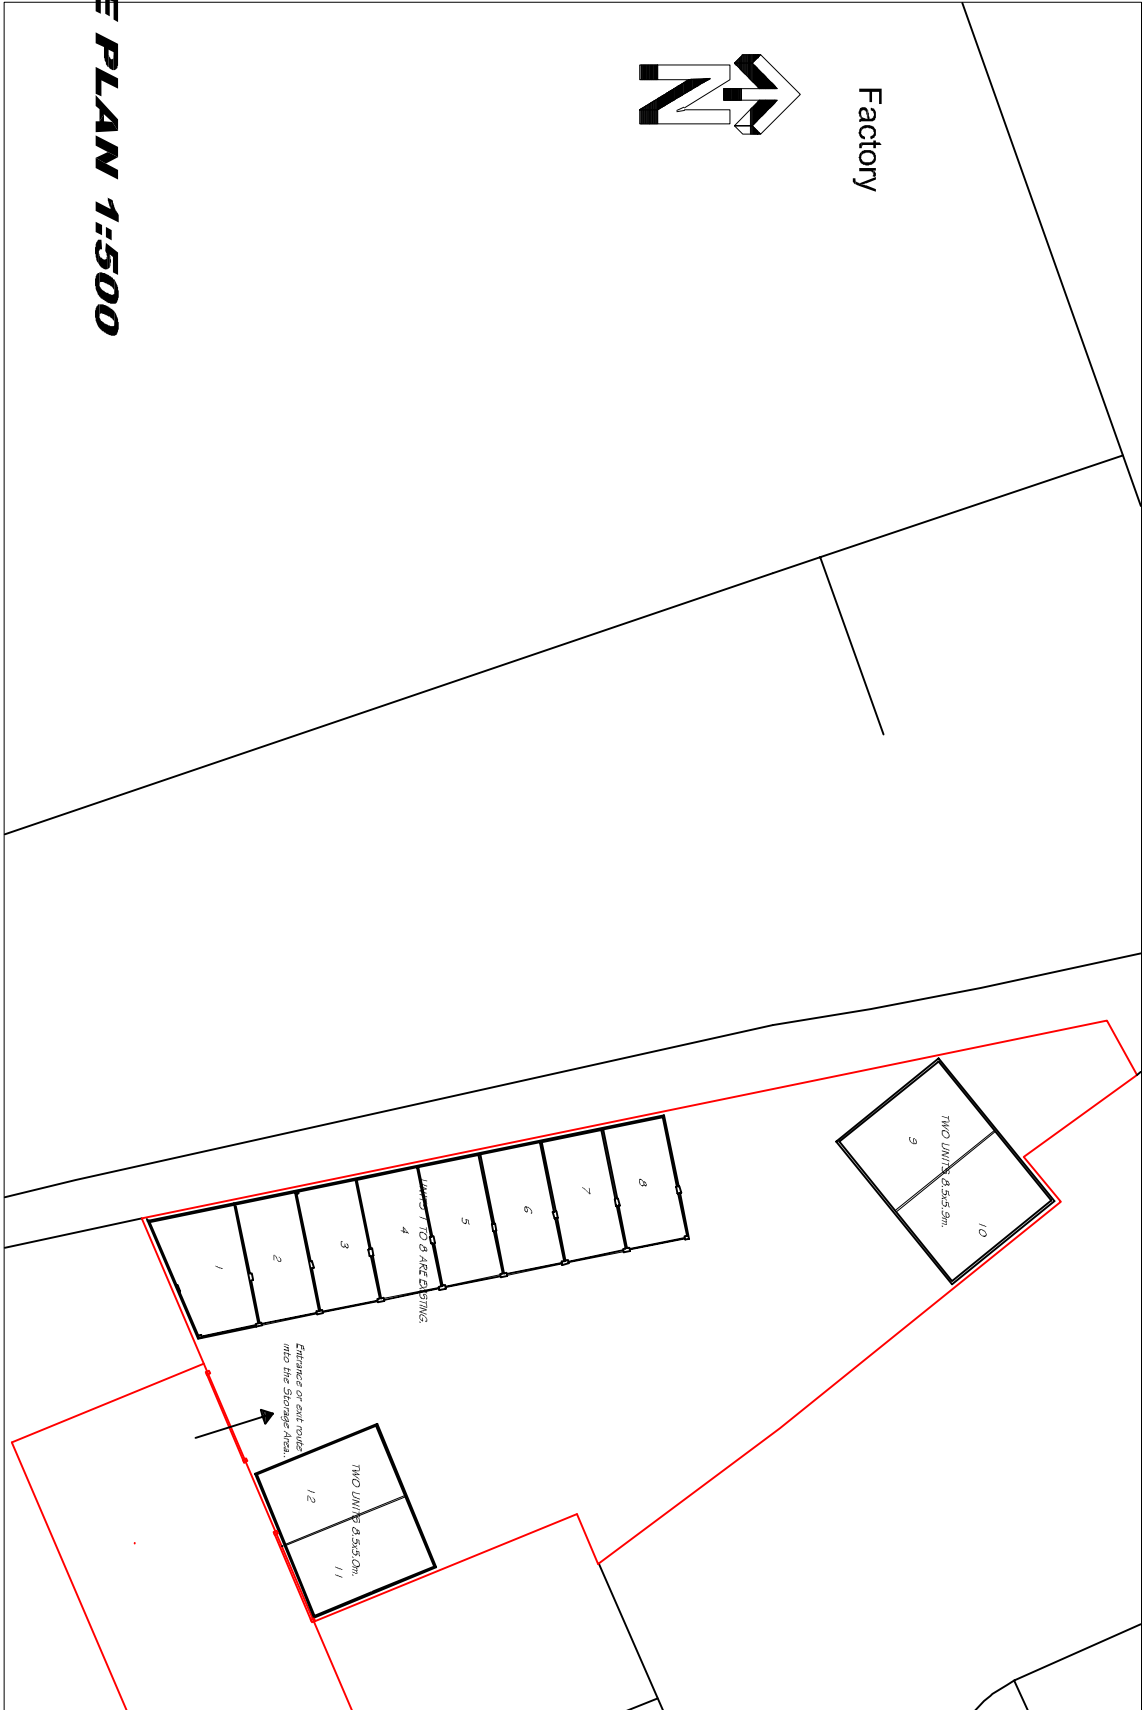

SITE PLAN 1:500

- EXTERNAL FINISHES:**
- ROOF: GREY COLOURED GALVANISED STEEL PROFILE SHEETS, UNIC FASCIA'S AND RAINWATER GOODS.
 - WALLS: DENSE CONCRETE BLOCKWORK, WITH S/C RENDER WITH SMOOTH FINISH AND GREY GALVANISED STEEL SHEET CLADDING.
 - FLOOR: CONCRETE SLAB.
 - ALL DOORS TO BE GALVANISED STEEL ROLLER SHUTTER TYPE.