


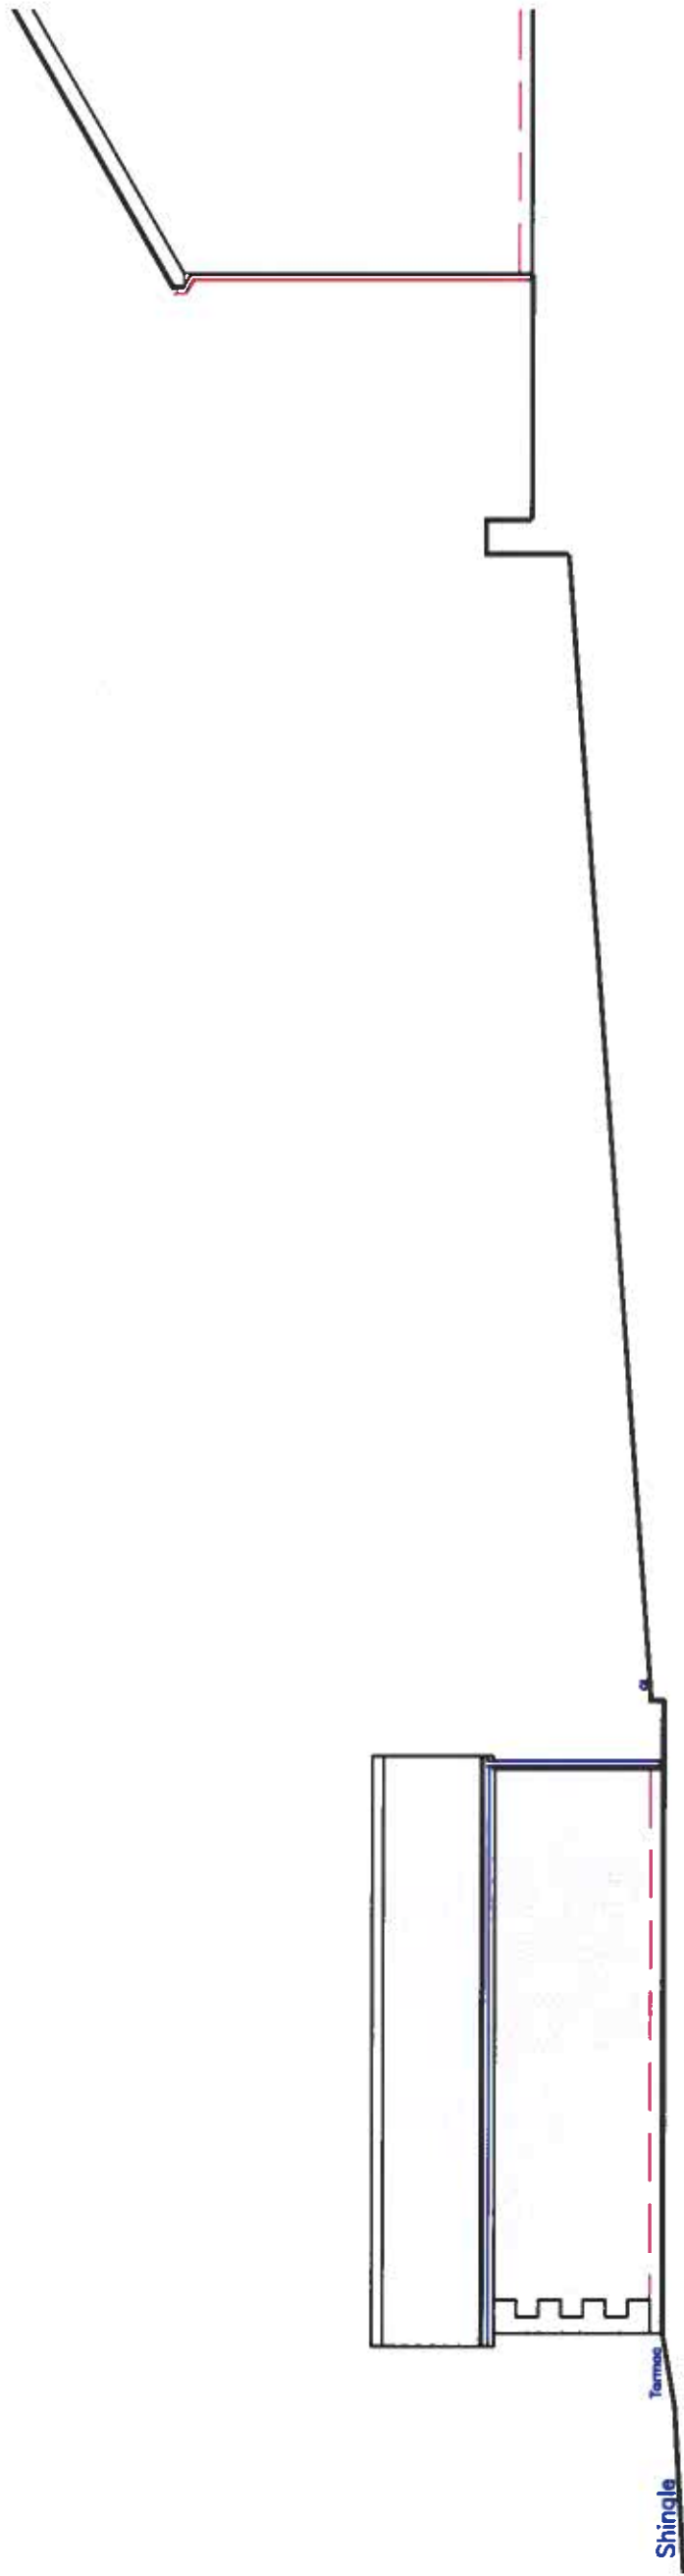

Proposed Site Section
1:100

190526

MTCBC
AMENDED PLANS
17 FEB 2020
RECEIVED

Project	Proposed Detached Garage	Date	18.02.2020	Page	A3
Client	Mr & Mrs M Driscoll 28, Inclins Top Merthyr Tydfil CF47 0TJ	Title	Proposed Site Section	Scale	1:100
				Dwg No	INCLINE 28 5