


TATTOO / PIERCING PROPOSED GROUND FLOOR

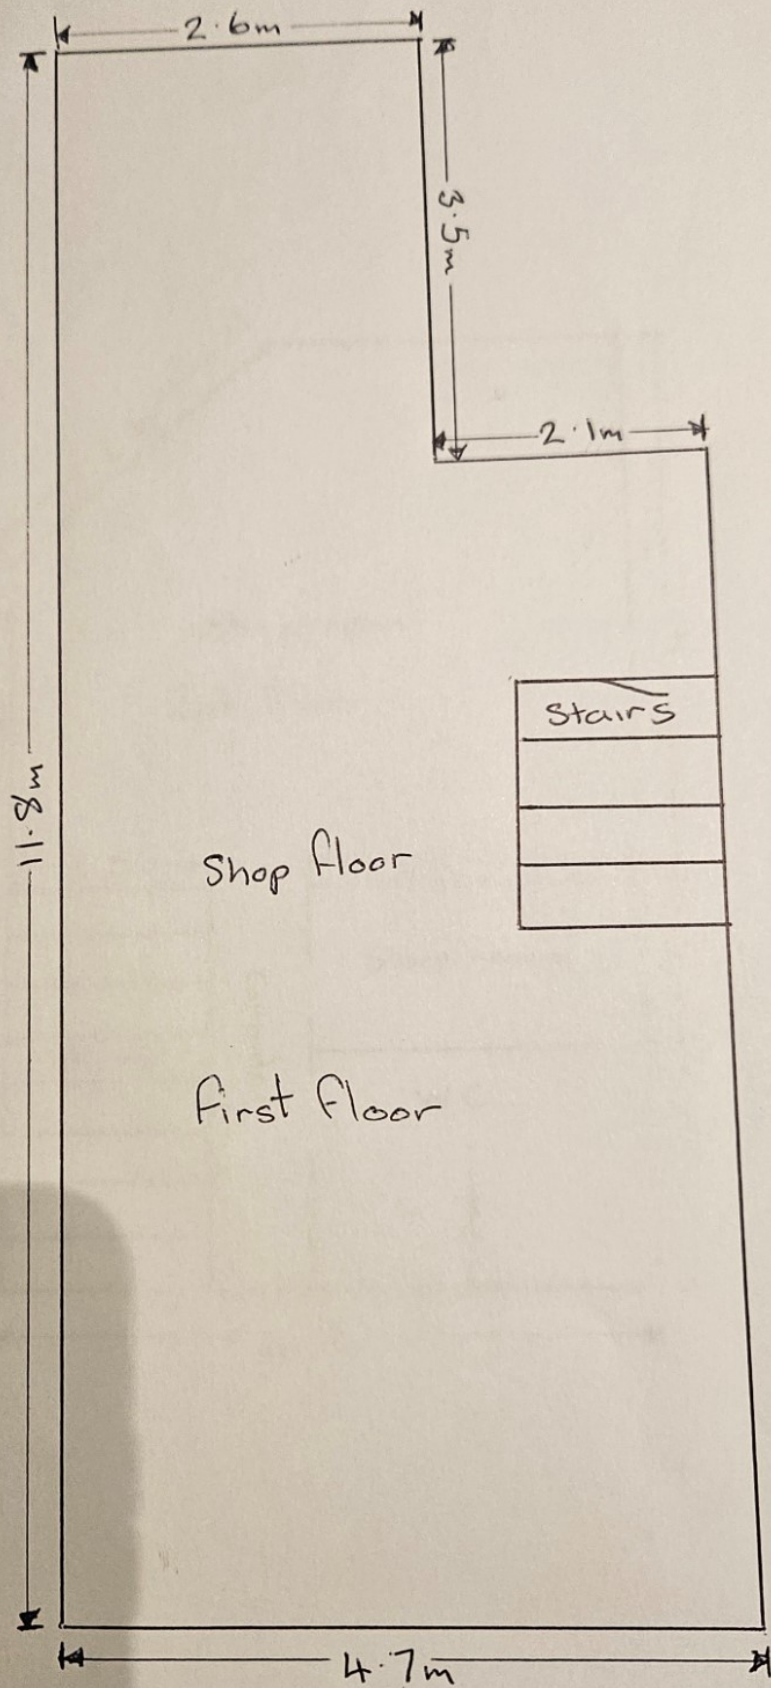

Scale 1m - 2cm