


Yr Hafod, Heol-Y-Mynydd, Cefn Coed, CF48 2NQ

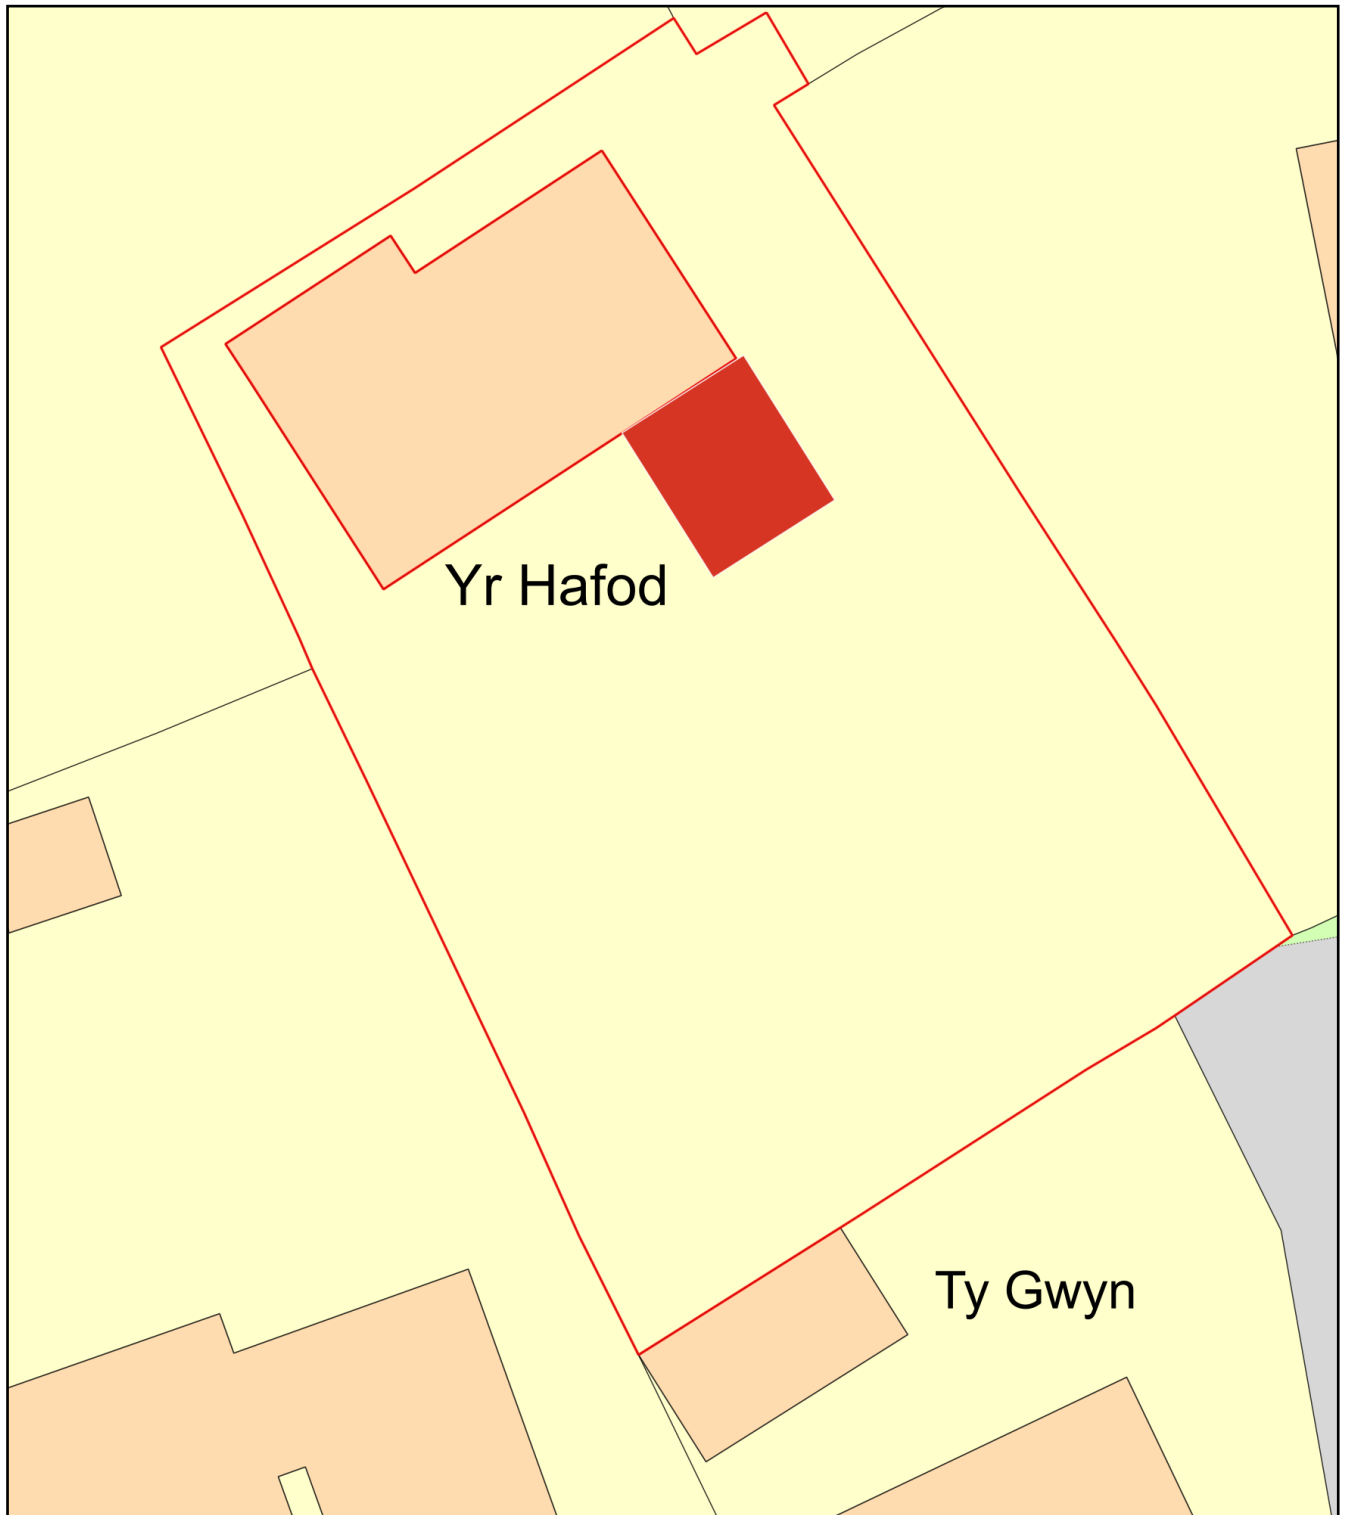

0 10
Metres



Plan Produced for: Matthew Toon

Date Produced: 07 Feb 2025

Plan Reference Number: TQRQM25038182209149

Scale: 1:200 @ A4