




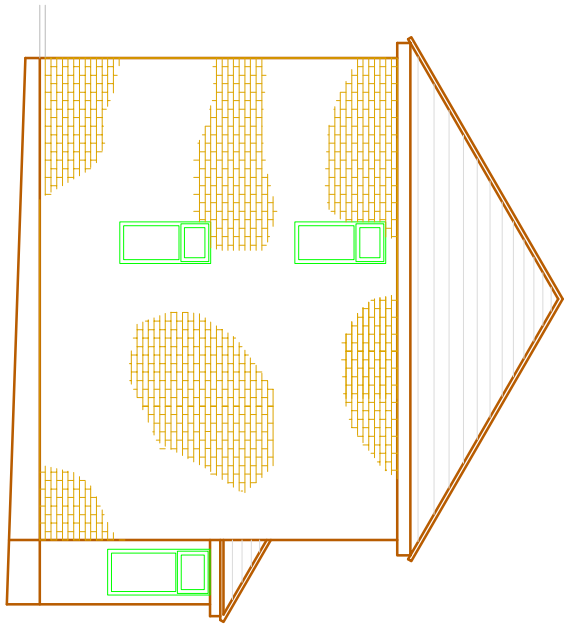


Side Elevation

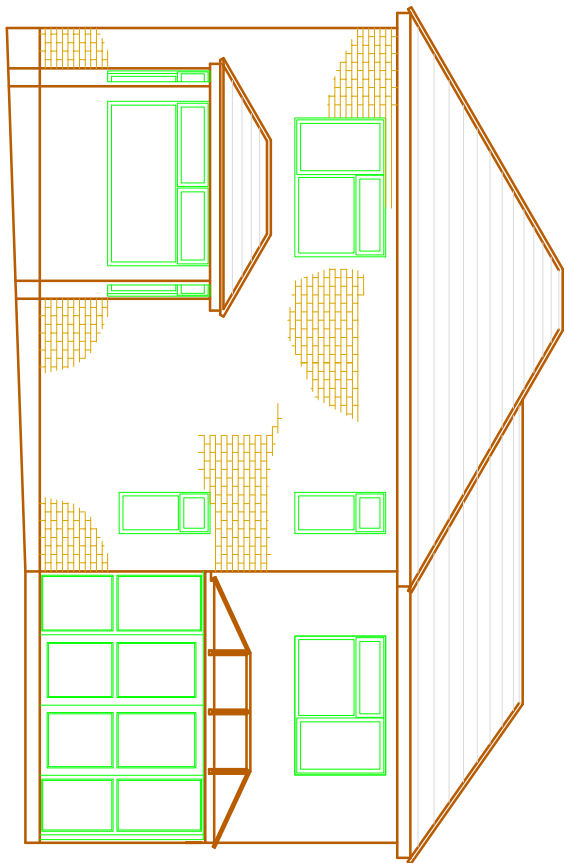

Front Elevation

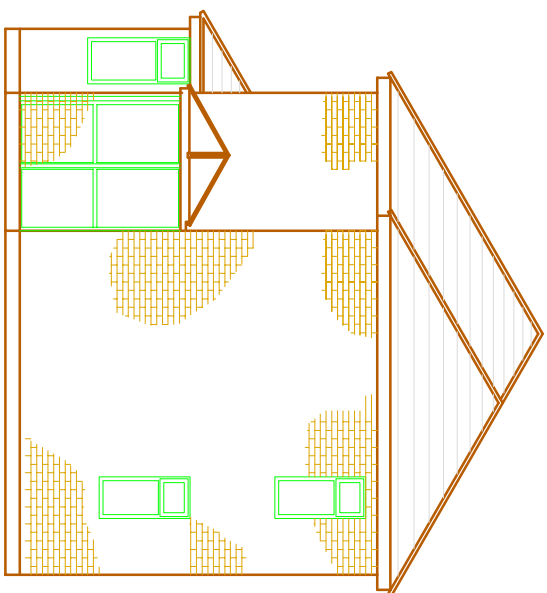

Side Elevation

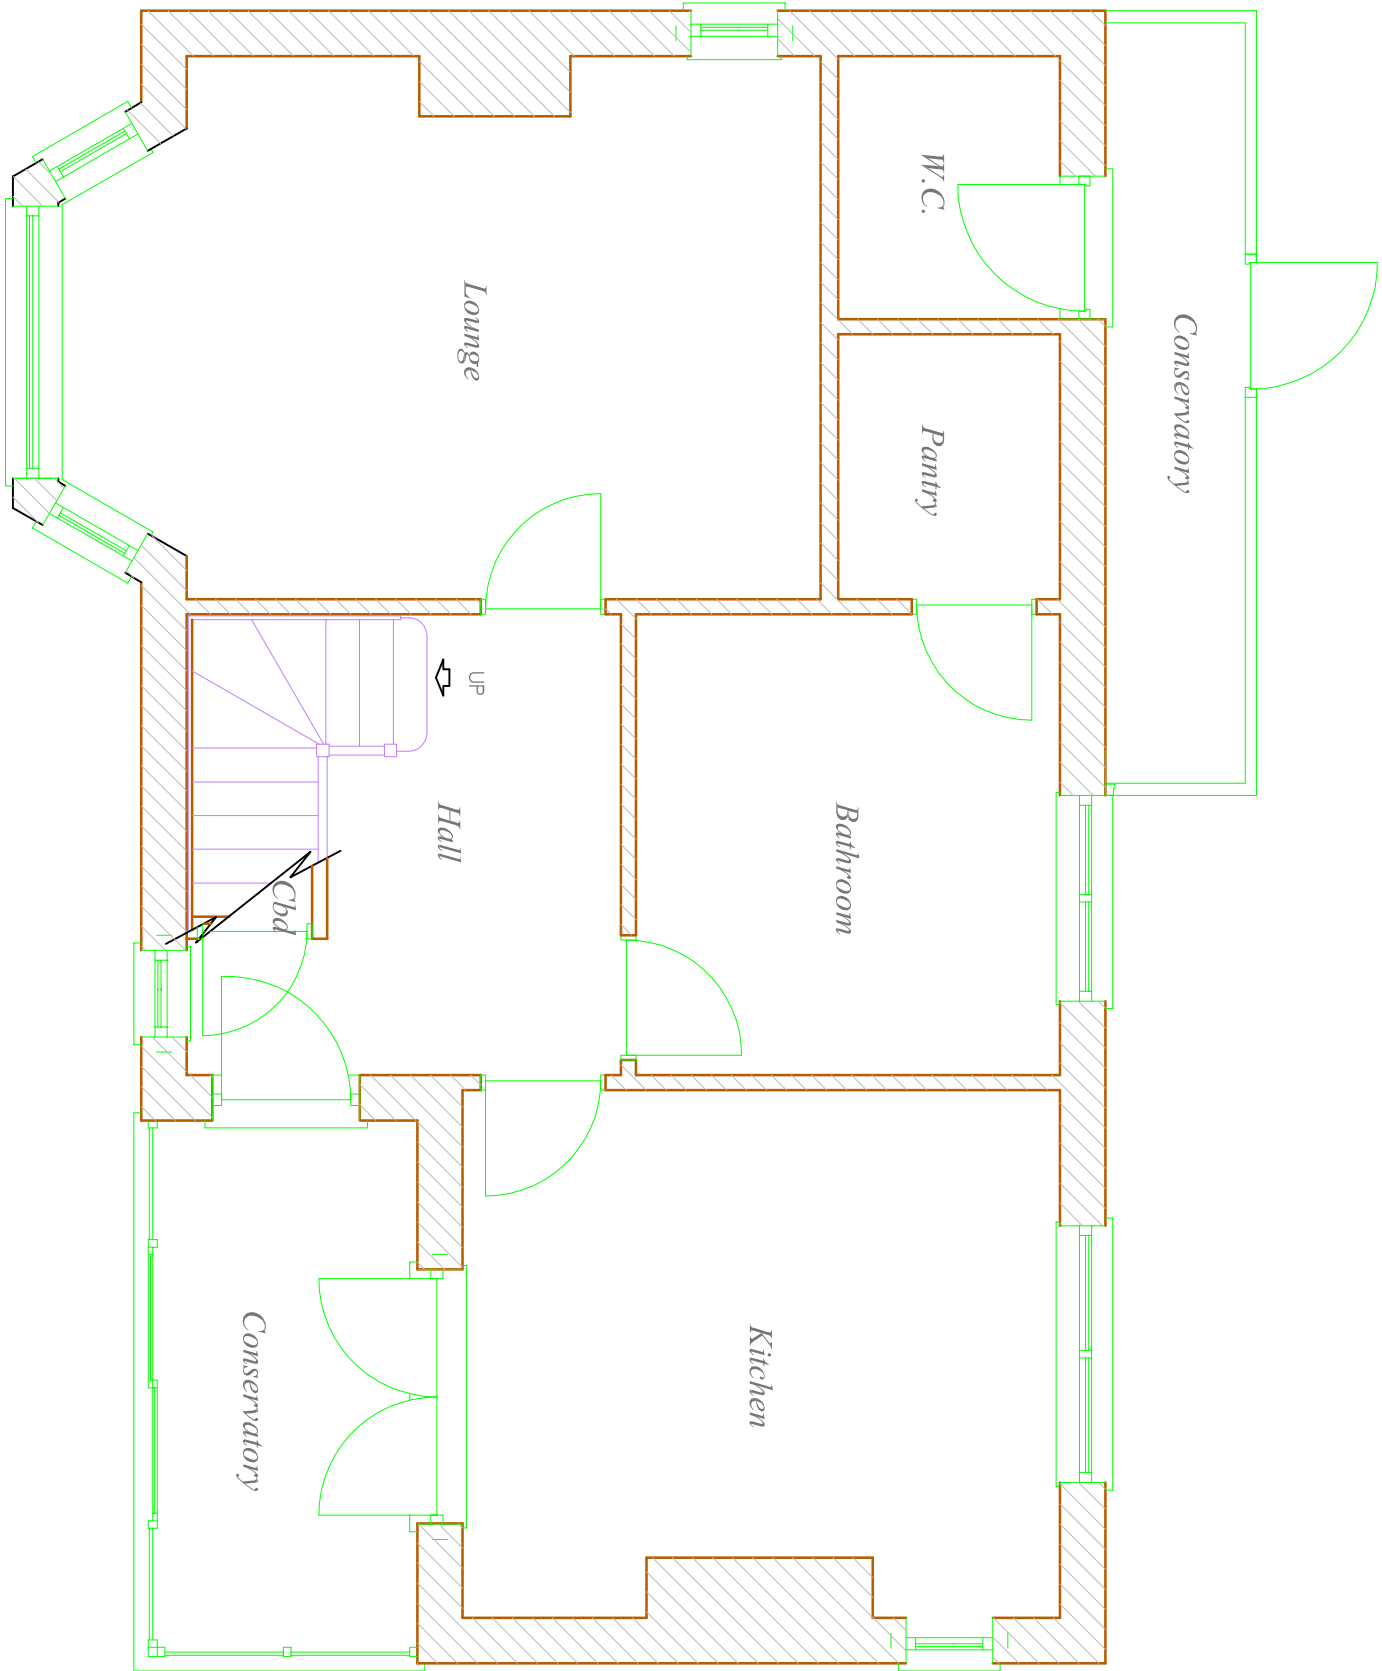

Ground Floor Plan

Title **Front Entrance Hall Extension**

At Yr Hafod
Heol Y Mynydd
Cefn Coed
Merthyr

CF48 2NQ

Client **Mr Matt Toon**
Yr Hafod, Heol Y Mynydd
Cefn Coed
Merthyr
CF48 2NQ

Tel 07921245387 Email MATT_TOON76@HOTMAIL.COM

Drawing **Existing**

Revision No

Drawn J PUGH :: AG REED

Scale 1 / 100 :: 1 / 50

Date 18 / 03 / 2024

Amended