




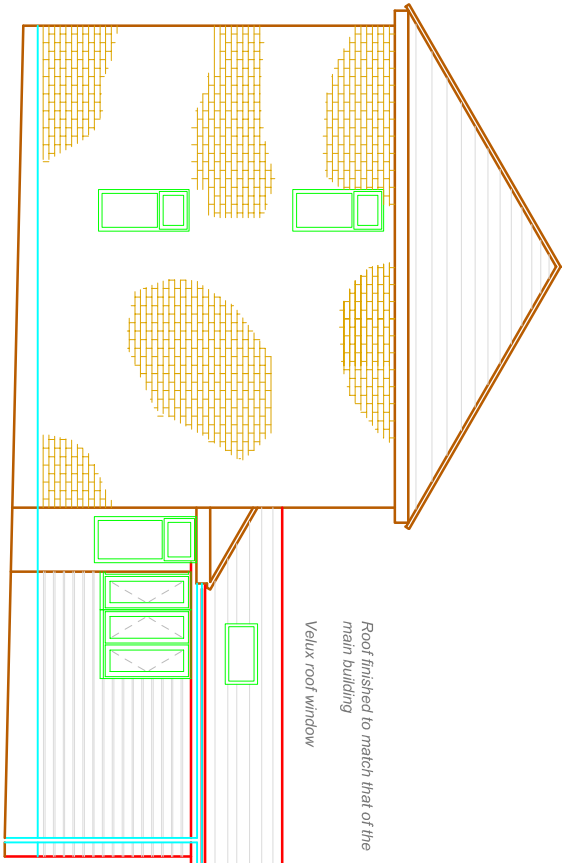


Side Elevation (West)

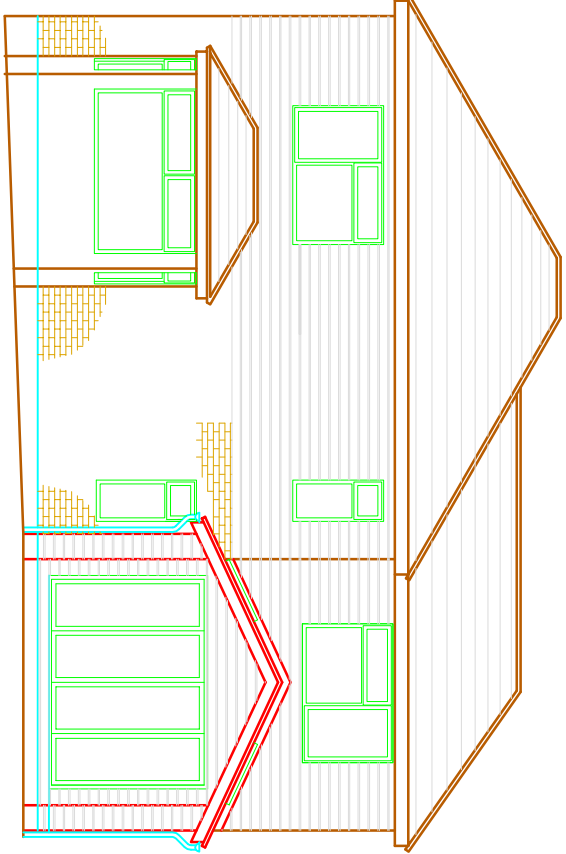

Front Elevation (South)

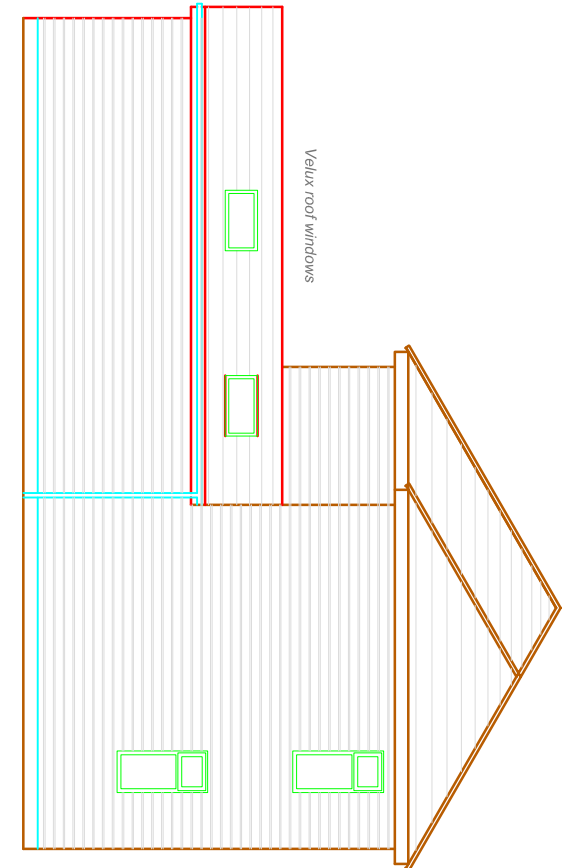

Side Elevation (East)

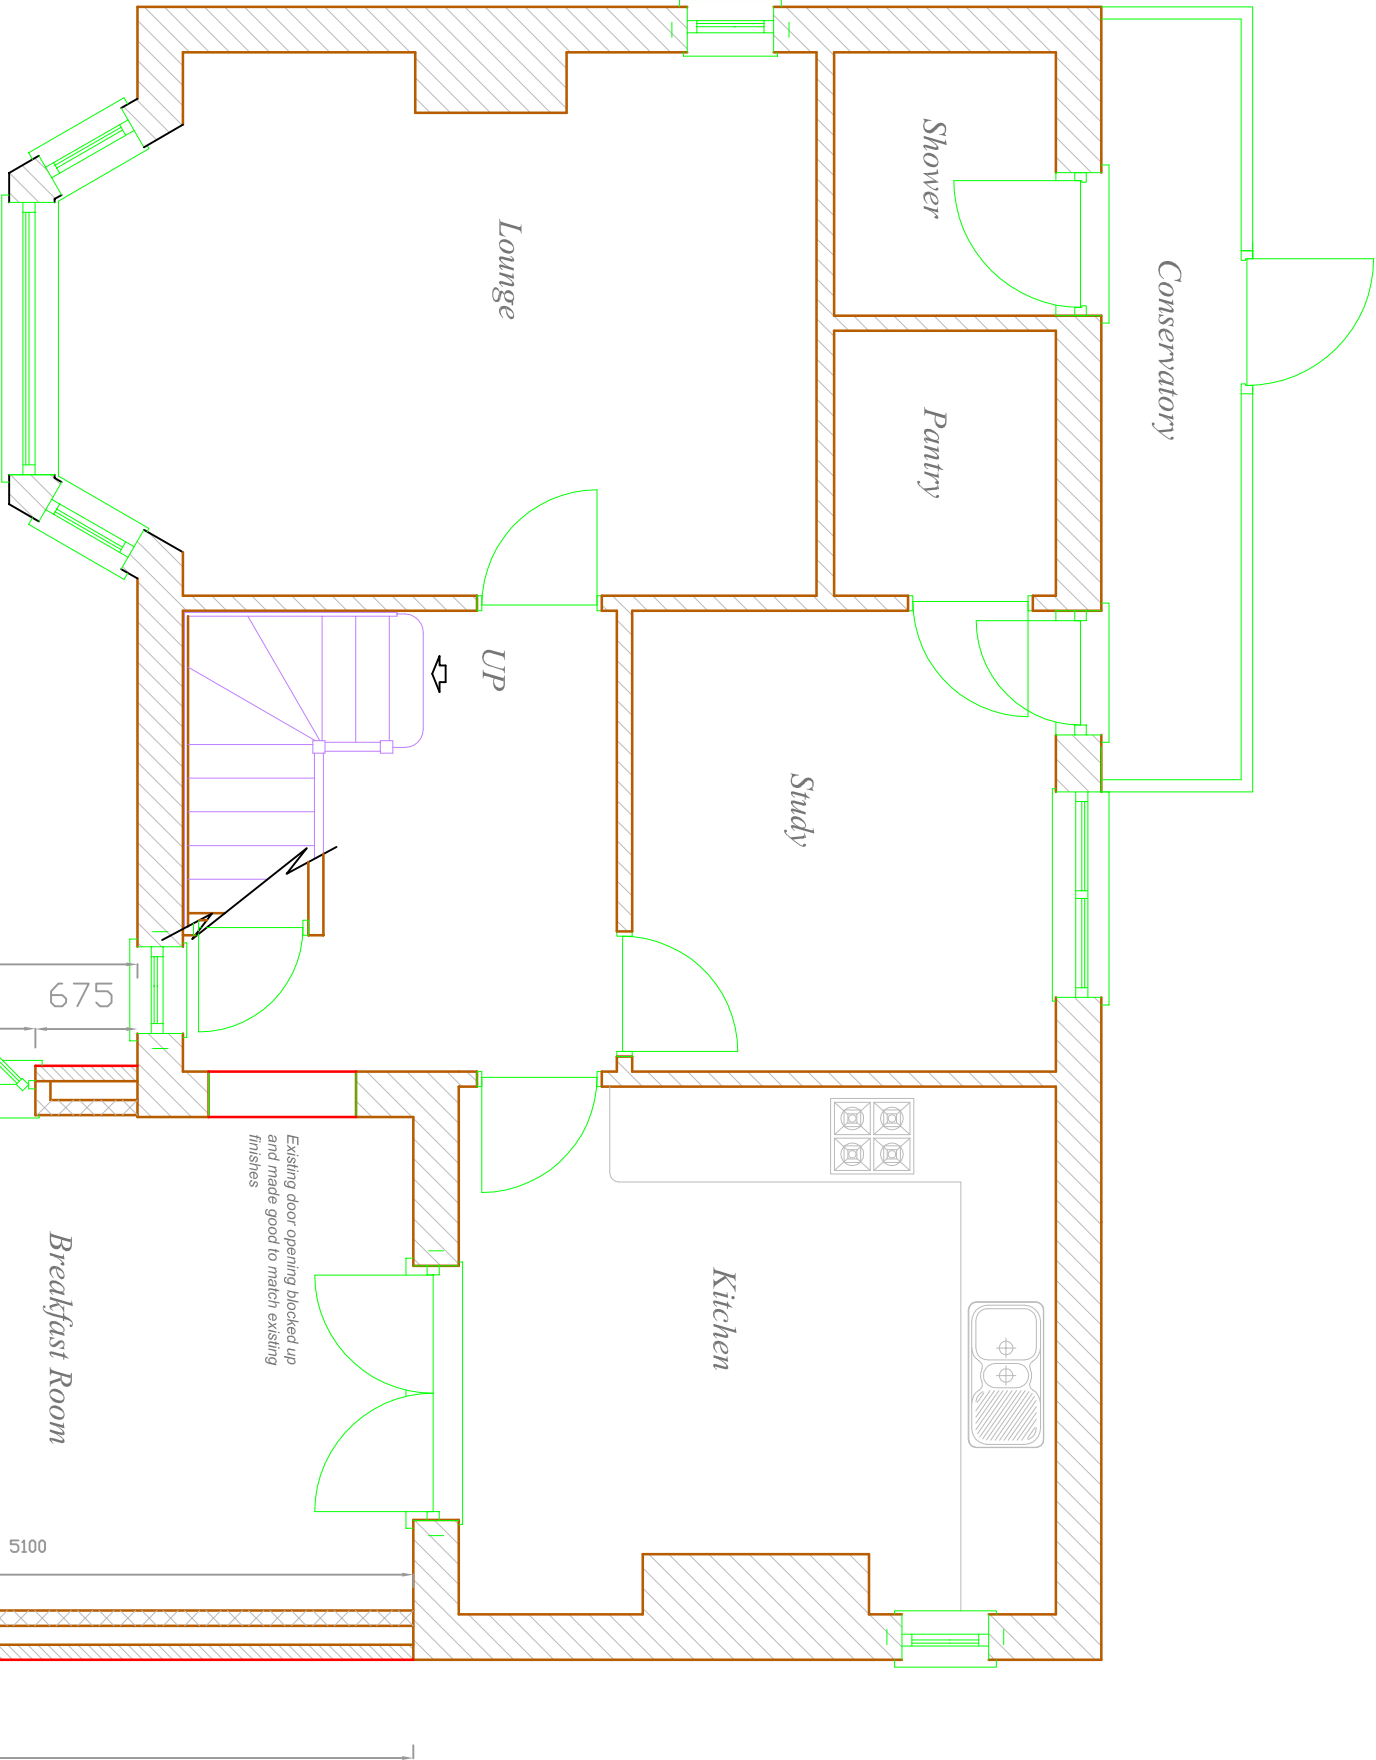

Ground Floor Plan

Title		Front Entrance Hall Extension	
Client		Mr Matt Toon	
At Yr Hafod		Yr Hafod, Heol Y Mynydd	
Heol Y Mynydd		Cefn Coed	
Merthyr		Merthyr	
CF48 2NQ		CF48 2NQ	
Tel 07921245387		Email MATT_TOON76@HOTMAIL.COM	
Drawing		Draft Proposals	
Revision No			
Drawn		J PUGH :: AG REED	
Scale		1 / 100 :: 1 / 50	
Date		18 / 03 / 2024	
		Amended	