


PLANS PROPOSED

Stud wall in the existing extension to be moved to provide additional space for shower, toilet and sink.

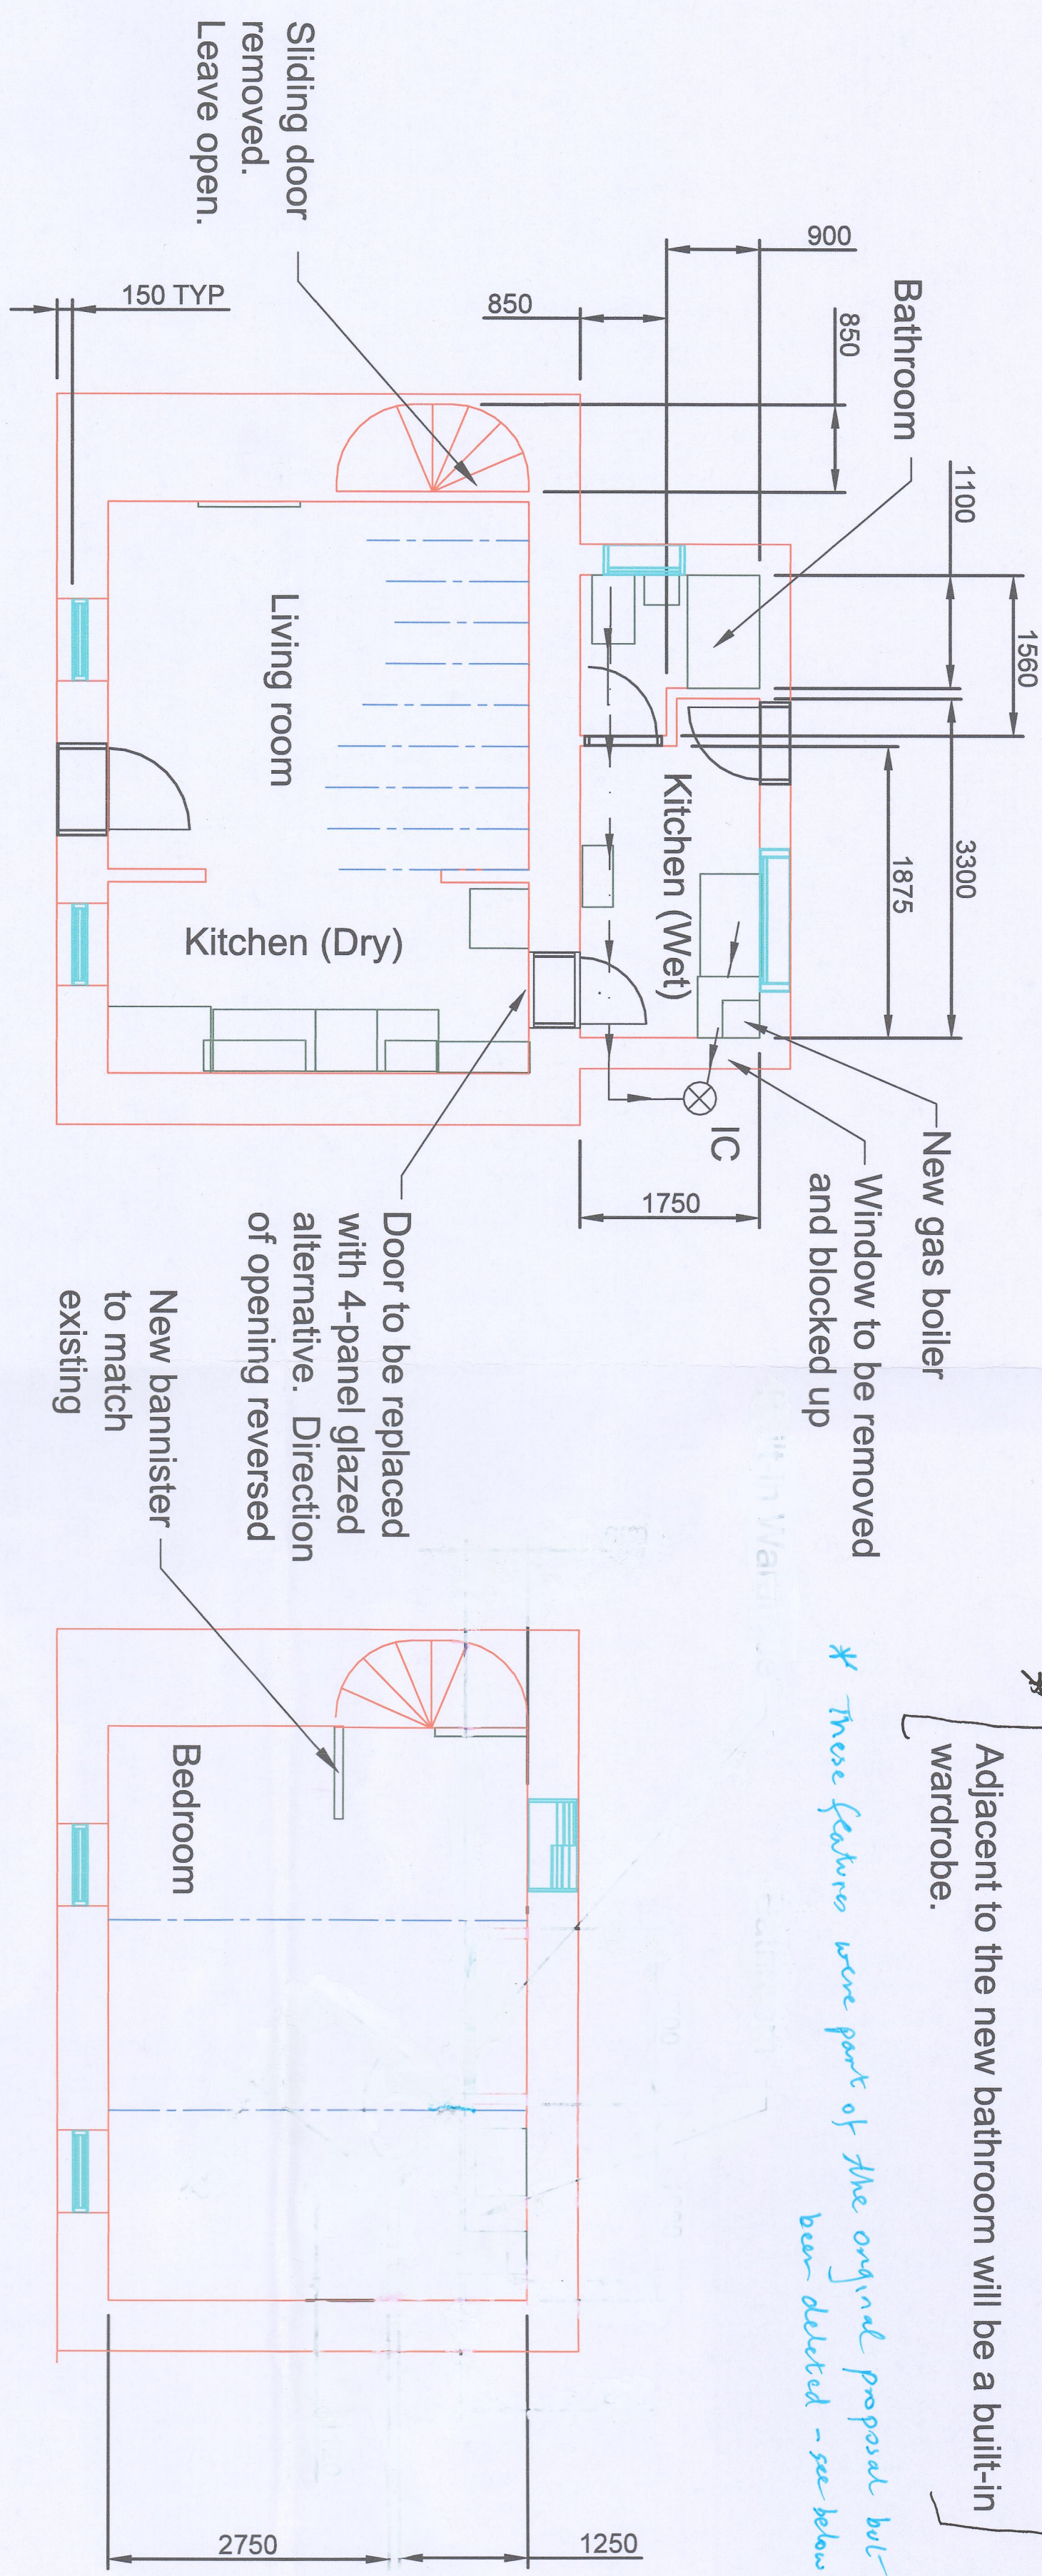

Exposed beams on ground floor ceiling to be stiffened with steel reinforcement to prevent "bounce" on the first floor.


Living area to be re-carpeted, kitchen and shower area to be tiled

Replaster/board, reskim as necessary internal walls, both up and downstairs and repaint in pale neutral colours.

Current kitchen cupboards and units to be replaced with functional contemporary modern alternatives.

Upstairs wooden floor to be re-carpeted.

Tongue & groove ceiling on the first floor to be regularised/stabilised and painted.

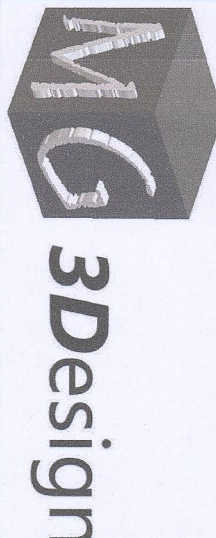

P: 11 TANSY CLOSE, HENGOED, CF82 8LF
E: mgould@mg3design.co.uk

Project	4 QUAY ROW, ABERCANAID MERTHYR TYDFIL, CF48 1YP	Client	MRS AMELIA WILLIAMS	Title	PROPOSED CHANGES FOR LISTED BUILDING CONSENT	Date	JUNE 2021		A2
Index	A B C	Revision	NEW DRAWING (PROPOSAL) WINDOW DETAIL AMENDMENTS PLANNING AMENDMENTS (REF EMAIL 16/5/21)	Date	19/02/21 28/02/21 4/06/21	Revisions	A B C	Pages	4 of 5
						ALL DIM'S IN mm			