




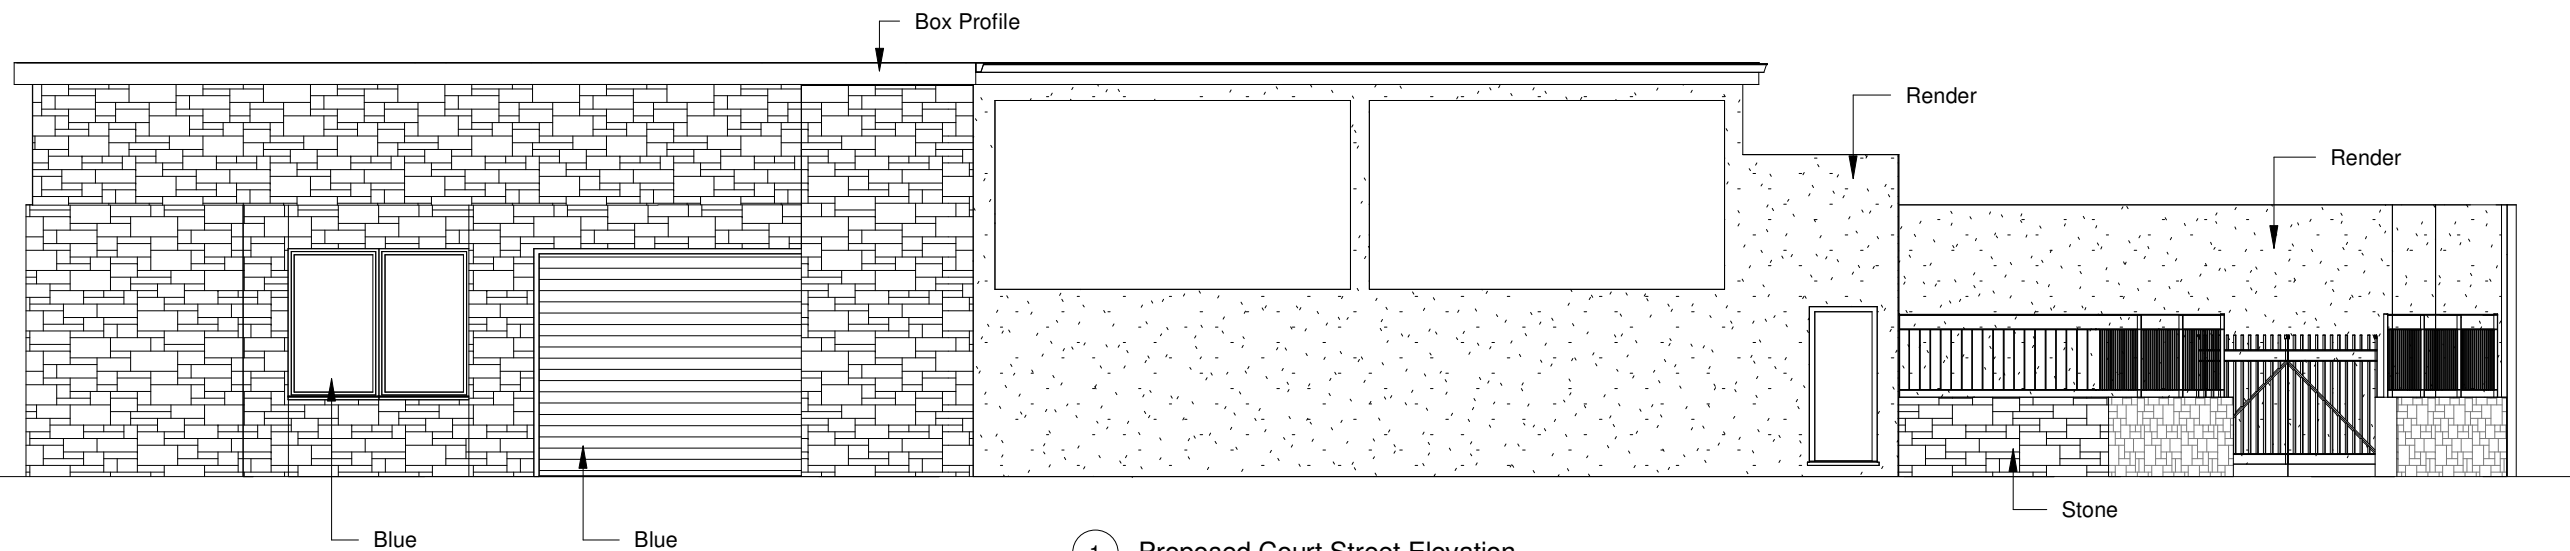

1 Proposed Court Street Elevation
1 : 100

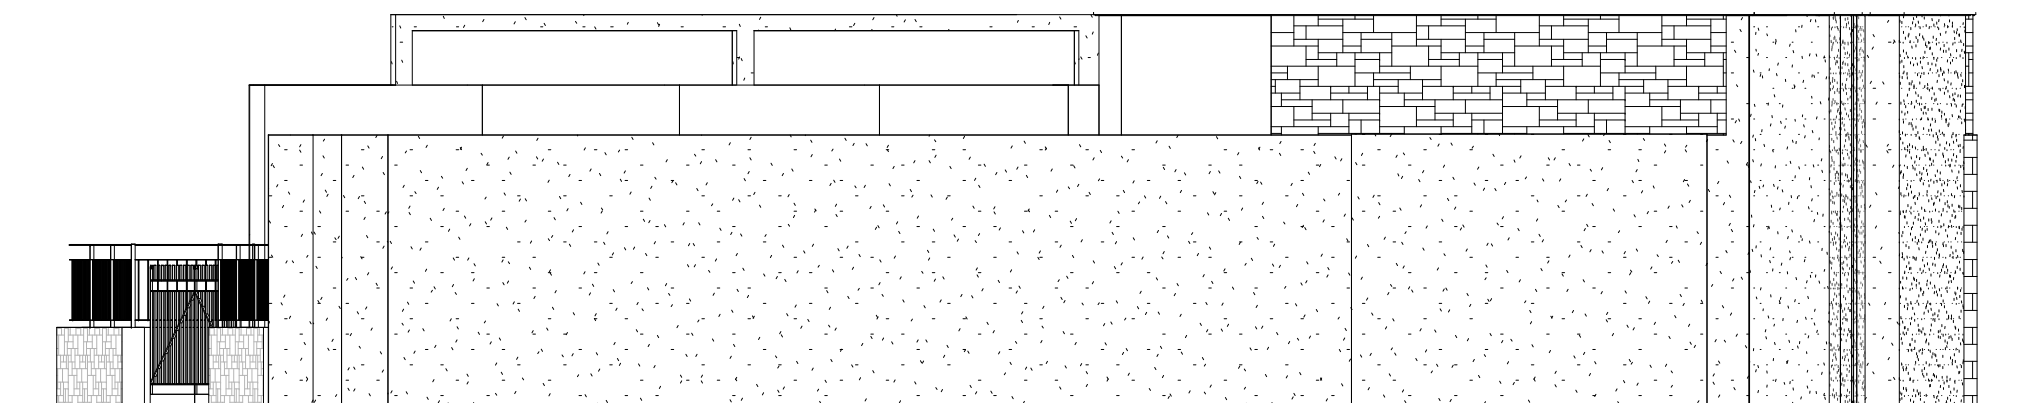

2 Proposed Side Elevation
1 : 100

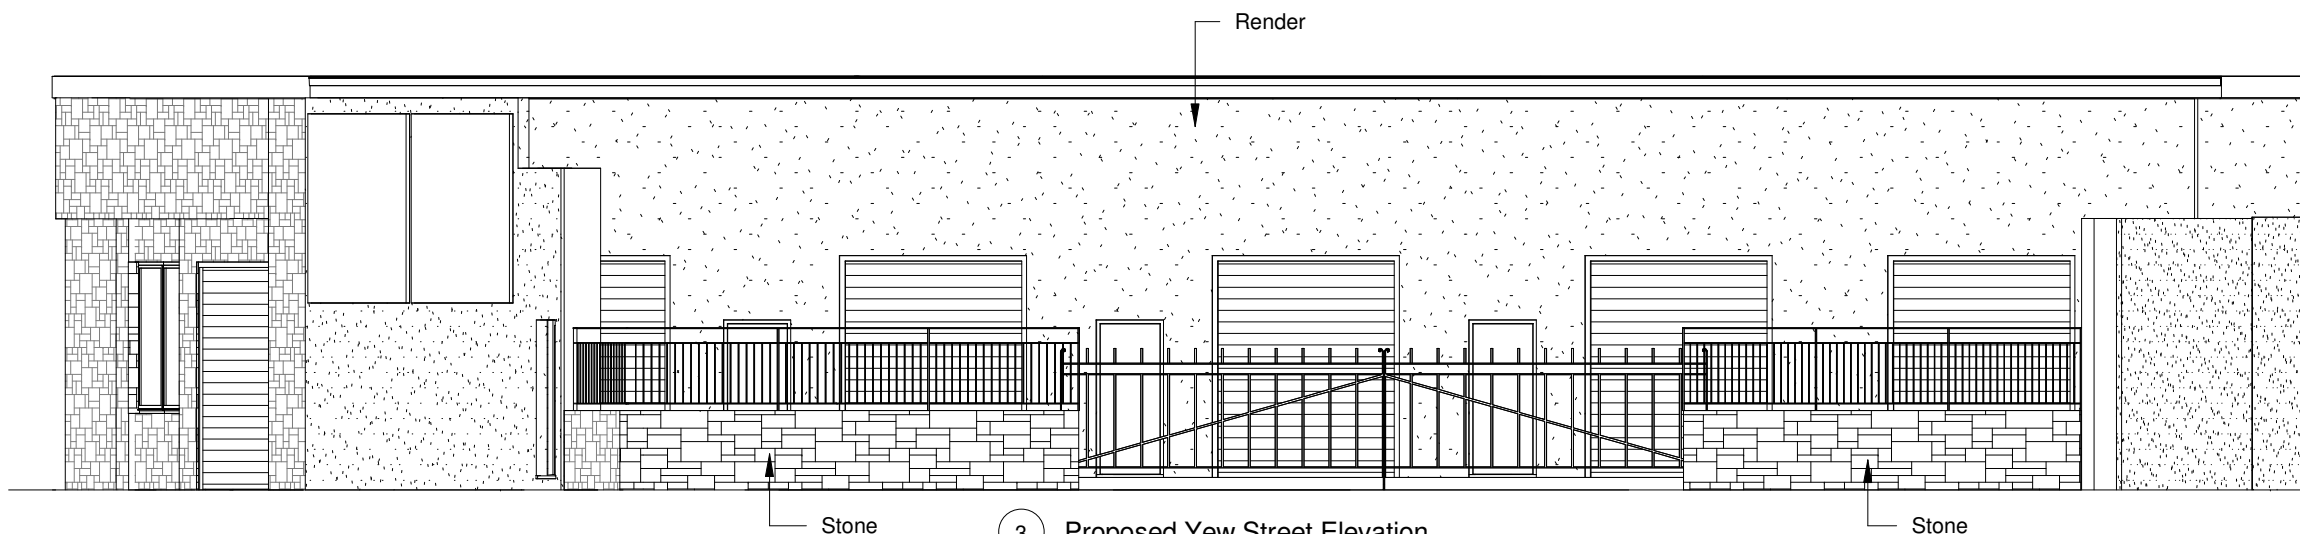

3 Proposed Yew Street Elevation
1 : 100

INDIGO DESIGN (Part of 3dcadwales Ltd) 5 Ashlea Drive,
Merthyr Tydfil, CF47 0NY Tele 01685 385746 Mob -
07940913216 Email: philip@3dcadwales.co.uk

This Drawing is Copyright.
Dimensions to be checked
on site and not scaled from
this drawing



PURPOSE OF ISSUE

Planning Approval

DRWAING NUMBER

SM-03

PROJECT

New Startup Units

SHEET

Proposed Elevations

Address

Old Saw Mill, Court Street, Merthyr
Tydfil. CF47 8DU

Checked by
JH

Drawn by
PH

Scale (@ A3)
1 : 100

Rev No	Description	Date
A	Issue	15/10/2025
B	Parking Amended	25/04/2026