


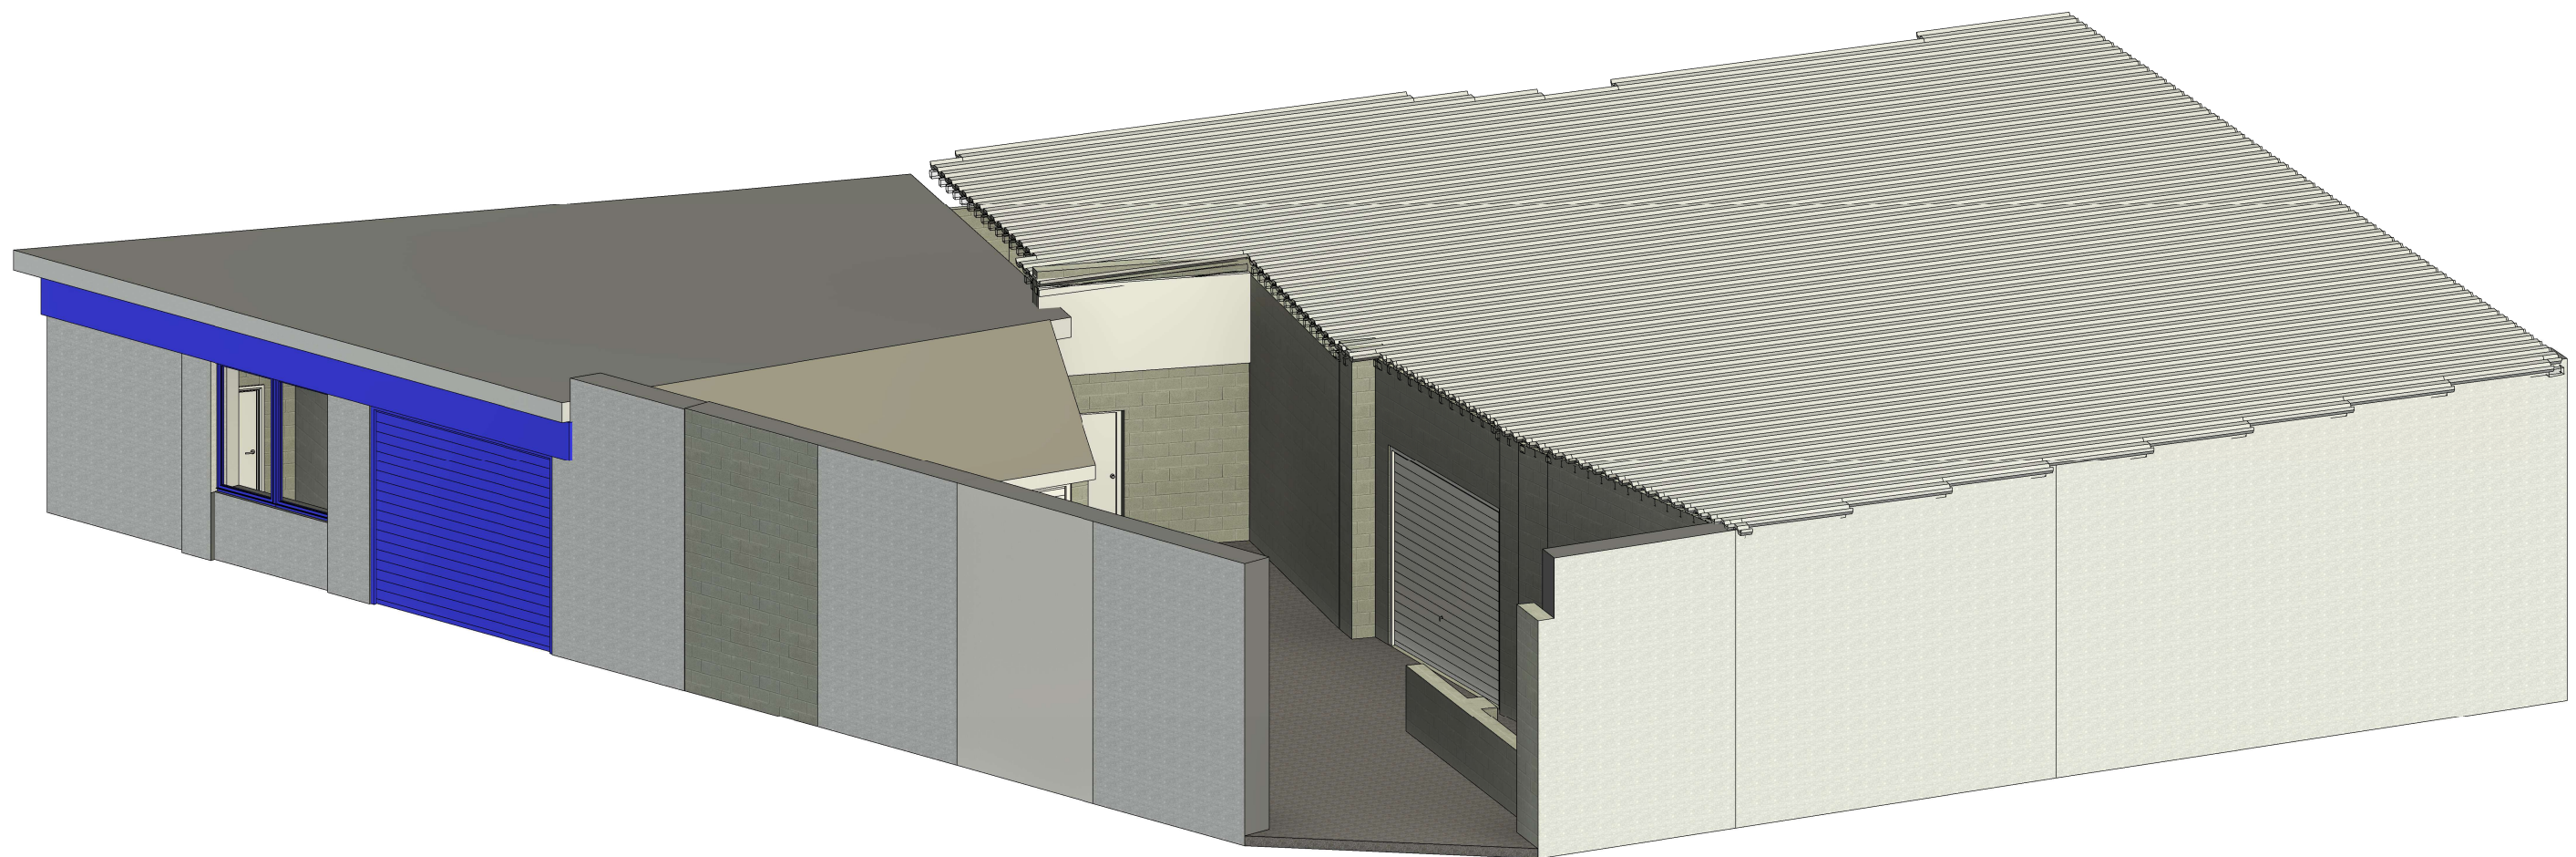

1 Existing Illustration A



2 Proposed Illustration A

PROJECT	SHEET	This Drawing is Copyright, Dimensions to be checked on site and not scaled from this drawing 	Checked by JH		Drawn by PH		Scale (@ A3)	
			Rev No	Description		Date		
New Startup Units	Illustrations	PURPOSE OF ISSUE	DRWAING NUMBER	A	Issue		15/10/2025	
				B	Parking Amended		25/04/2026	
INDIGO DESIGN (Part of 3dcadwales Ltd) 5 Ashlea Drive, Merthyr Tydfil, CF47 0NY Tele 01685 385746 Mob - 07940913216 Email: philip@3dcadwales.co.uk		Address		Old Saw Mill, Court Street, Merthyr Tydfil. CF47 8DU				
		Planning Approval		SM-05				