


4.6t Light Van
Overall Length
Overall Width
Overall Body Height
Min Body Ground Clearance
Track Width
Lock to lock time
Kerb to Kerb Turning Radius

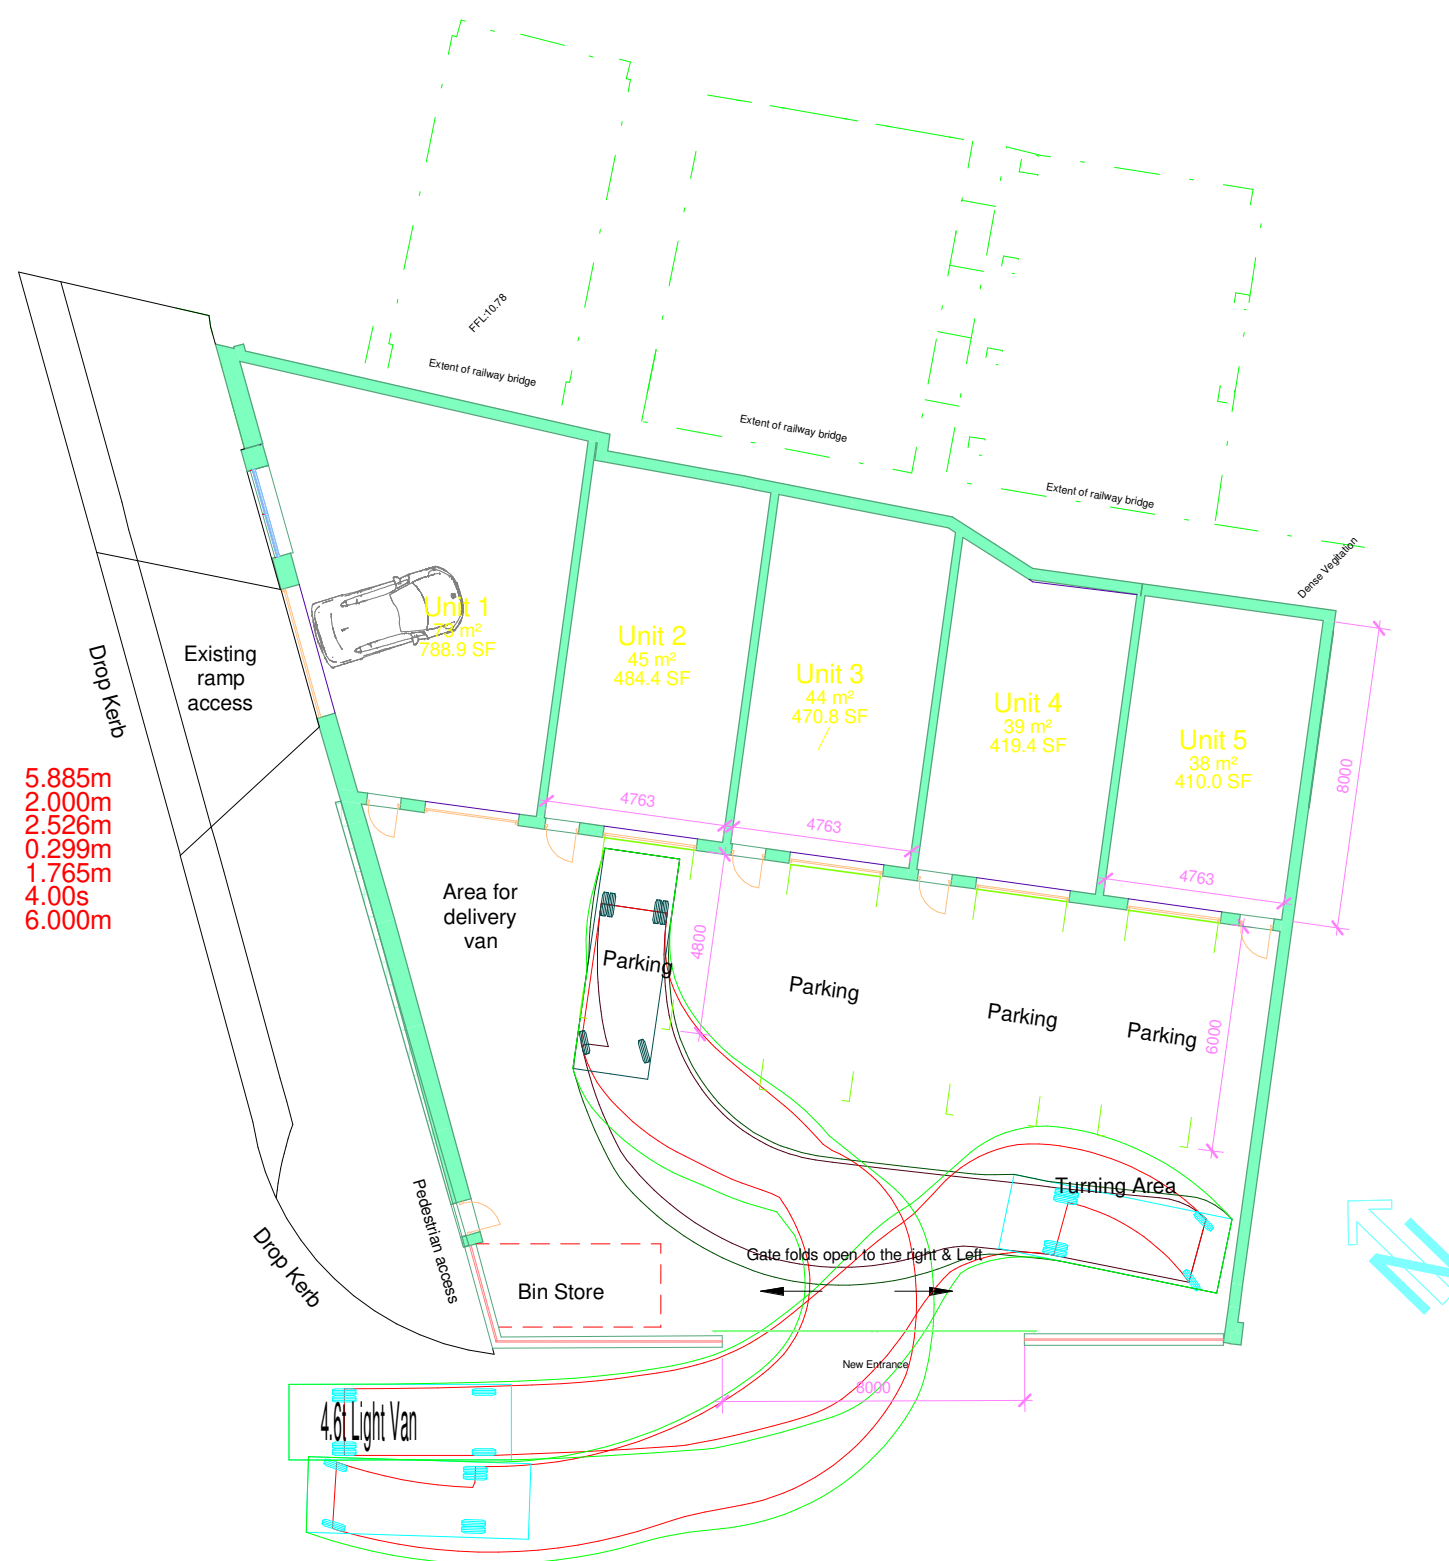

1 Bay 2 Swept Path Van 6m bay
1 : 200

INDIGO DESIGN (Part of 3dcadwales Ltd) 5 Ashlea Drive,
Merthyr Tydfil, CF47 0NY Tele 01685 385746 Mob -
07940913216 Email: philip@3dcadwales.co.uk

This Drawing is Copyright,
Dimensions to be checked
on site and not scaled from
this drawing



PURPOSE OF ISSUE
Planning Approval

DRWAING NUMBER
SM-07

PROJECT
New Startup Units

SHEET
Bay 2 Swept Path

Address
Old Saw Mill, Court Street, Merthyr
Tydfil. CF47 8DU

Checked by
JH

Drawn by
PH

Scale (@ A3)
1 : 200

Rev No	Description	Date
A	Issue	15/10/2025
B	Swept Path amended	06/03/2026
C	Parking Amended	25/04/2026