


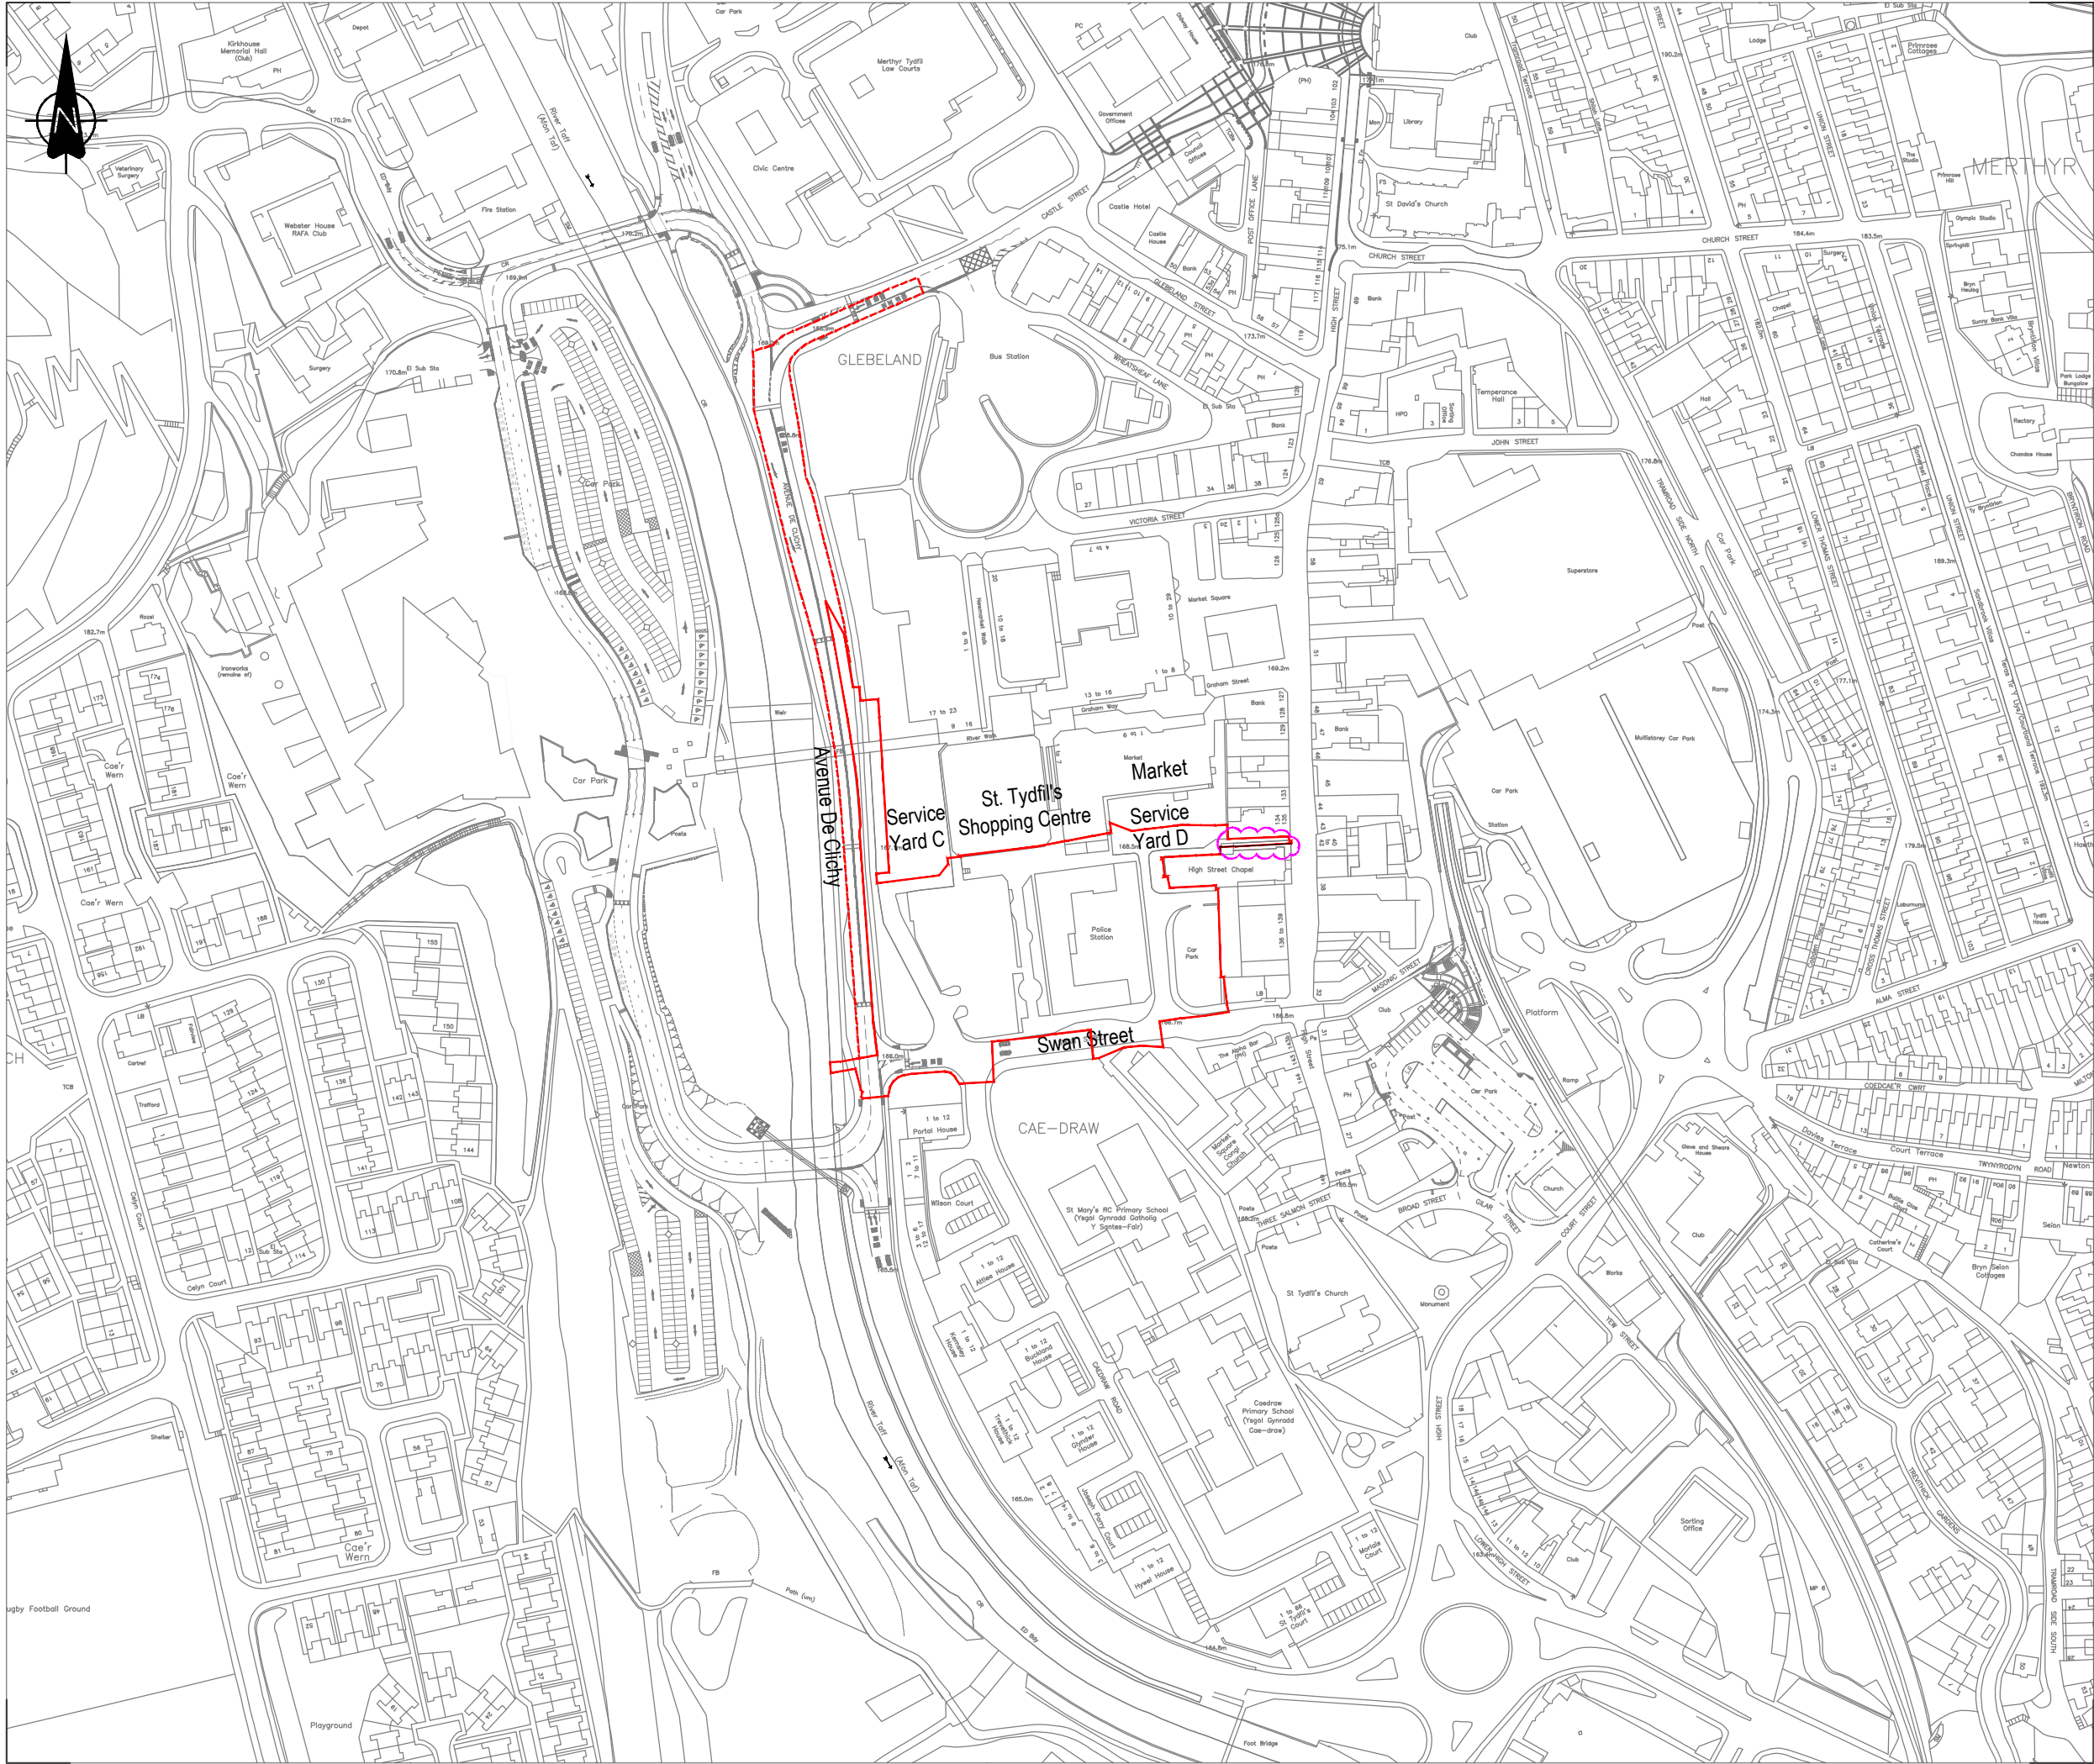

Key:

— Site Boundary

- - - Site Boundary for additional works to signing and road markings Avenue De Clichy/Castle Street

SAFETY, HEALTH AND ENVIRONMENTAL INFORMATION

IN ADDITION TO THE HAZARDS/RISKS NORMALLY ASSOCIATED WITH THE TYPES OF WORK DETAILED ON THIS DRAWING, NOTE THE FOLLOWING

NO SHE HAZARD IDENTIFIED

IT IS ASSUMED THAT ALL WORKS WILL BE CARRIED OUT BY A COMPETENT CONTRACTOR WORKING, WHERE APPROPRIATE, TO AN APPROVED METHOD STATEMENT

This map is reproduced from Ordnance Survey material with the permission of Ordnance Survey on behalf of the Controller of Her Majesty's Stationery Office © Crown copyright. Unauthorised reproduction infringes Crown copyright and may lead to prosecution or civil proceedings. Cyngor Bwrdeistref Sirol Merthyr Tudful Merthyr Tydfil County Borough Council. Licence No. MSA-DMER100

C01	MJ	IP	DW	Site boundary amended in area of church	09/07/2019
C00	WH	IP	DW	Construction Issue & site boundary amended	27/06/2019
T00	MJ	LM	IP	Issued for Tender	02/11/2017

Rev	Drawn	Chk'd	App'd	Description	Date
-----	-------	-------	-------	-------------	------

Purpose of Issue
A - Suitable for Construction

Classification
Commercial in Confidence

Client

MERTHYR TYDFIL
County Borough Council
Cyngor Bwrdeistref Sirol
MERTHYR TYDFIL

Project
Merthyr Bus Station

Drawing
Site Boundary Location Plan

Scale @ A3	Drawn	Checked	Approved
1:2500	MAJ	LM	IP

Project No.	Date
CS/083694	29-Feb-2016

Drawing Identifier	BS1192 Compliant
Project - Originator - Zone - Level - File Type - Role - Number	rev
MBS-CAP-00-XX-DR-C-101	C01

CAPITA
Civil Engineering
St David's House, Pascal Close, St Mellons, Cardiff, CF3 0LW
029 2080 3500
www.capitaproperty.co.uk
Capita Property and Infrastructure Ltd.