




Section 7

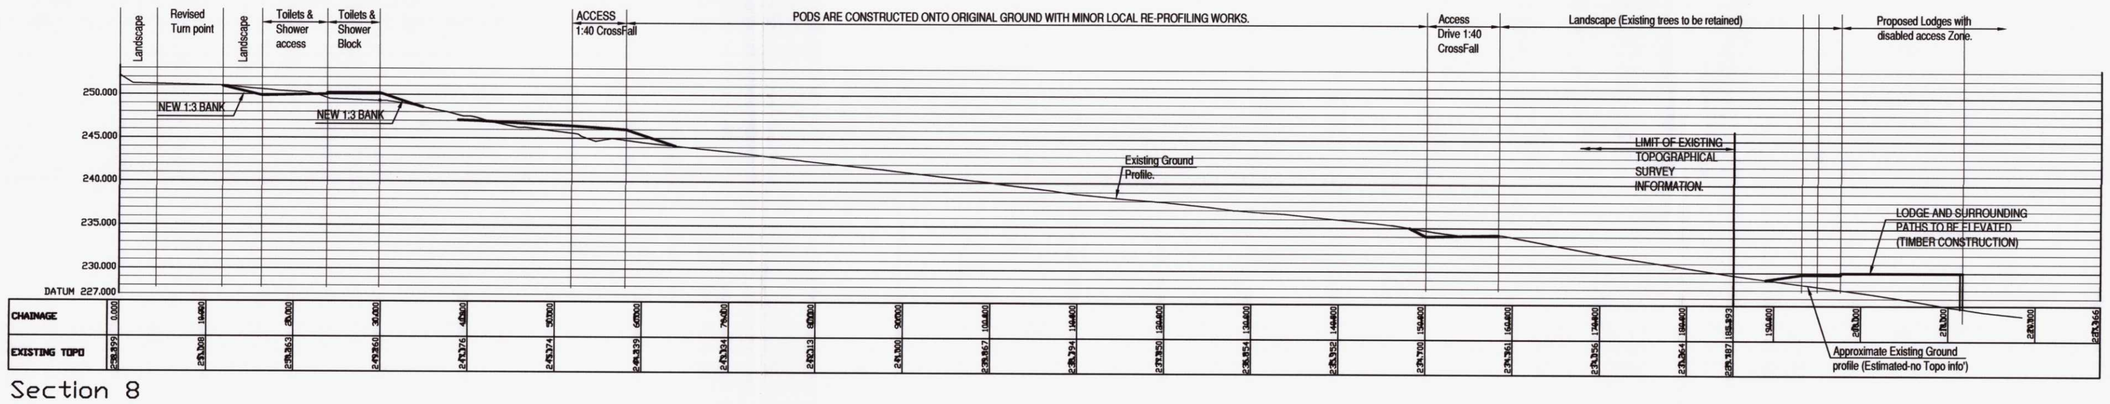


Section 8

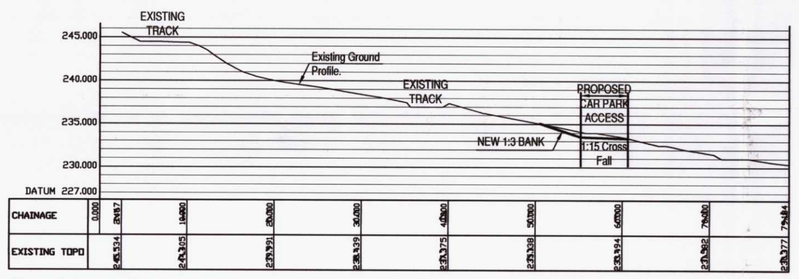


Section 9

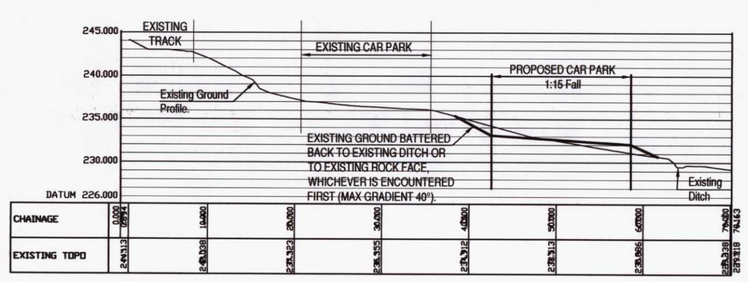

Section 10

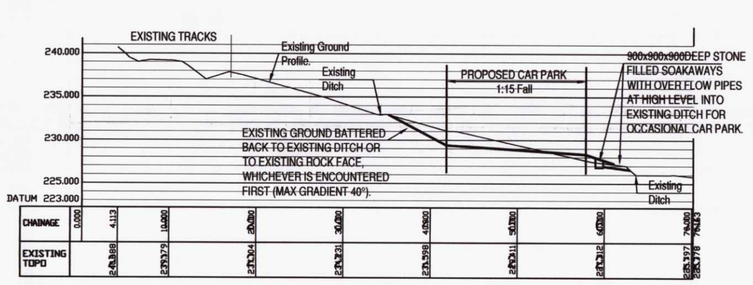

Section 11

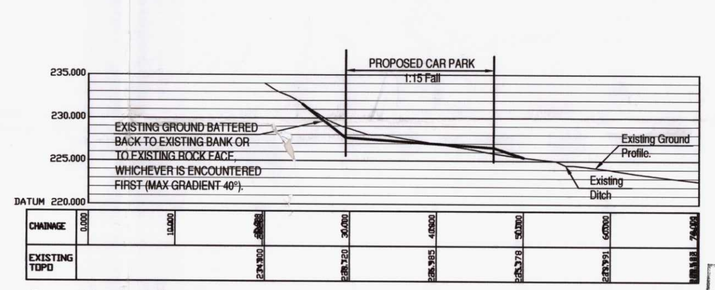

Section 12

190073
PLANNING DEPARTMENT
18 MAR 2019
RECEIVED

MERTHYR TYDFIL COUNTY BOROUGH COUNCIL
Town & Country Planning Act 1990
PERMISSION GRANTED SUBJECT TO CONDITIONS
09 JAN 2020
J. JONES
BA(Hons) BTP M.R.T.P.I
HEAD OF TOWN PLANNING

MERTHYR TYDFIL COUNTY BOROUGH COUNCIL
OFFICE COPY
PLEASE DO NOT REMOVE

Rev	By	Date	Revision
B	PH	01.03.19	RE-DRAWN. LEVELS & BANKS ADDED.
A	PH	18.12.18	SECTIONS 9-11 INCLUSIVE ADDED.

Bingham Hall
PARTNERSHIP LTD
Consulting Civil & Structural Engineers
2 Trident Court,
East Moors Road,
Ocean Park,
Cardiff.
CF24 5TD.
Telephone (029) 2048 8588
Fax (029) 2048 8955

Project Title: Proposed expansion at Ride Bike Wales

Drawing Title: Site Wide Sections

Architect: LeTrucco

Client: Ride Bike Wales

Drawing Status: PLANNING

Scale	Drawing Size	Drawn	Date	Checked
1:250	A1	PH	19.11.18	PH

Project No. - Originator - Zone - Level - Type - Role - Number: 6655 - BHP - ZZ - XX - DR - S - (60)P10

Rev: B