


MERTHYR TYDFIL
COUNTY BOROUGH COUNCIL
Town & Country Planning Act 1990
PERMISSION GRANTED SUBJECT TO CONDITIONS


09 JAN 2020

J. JONES
BA(Hons) BTP M.R.T.P.I
HEAD OF TOWN PLANNING

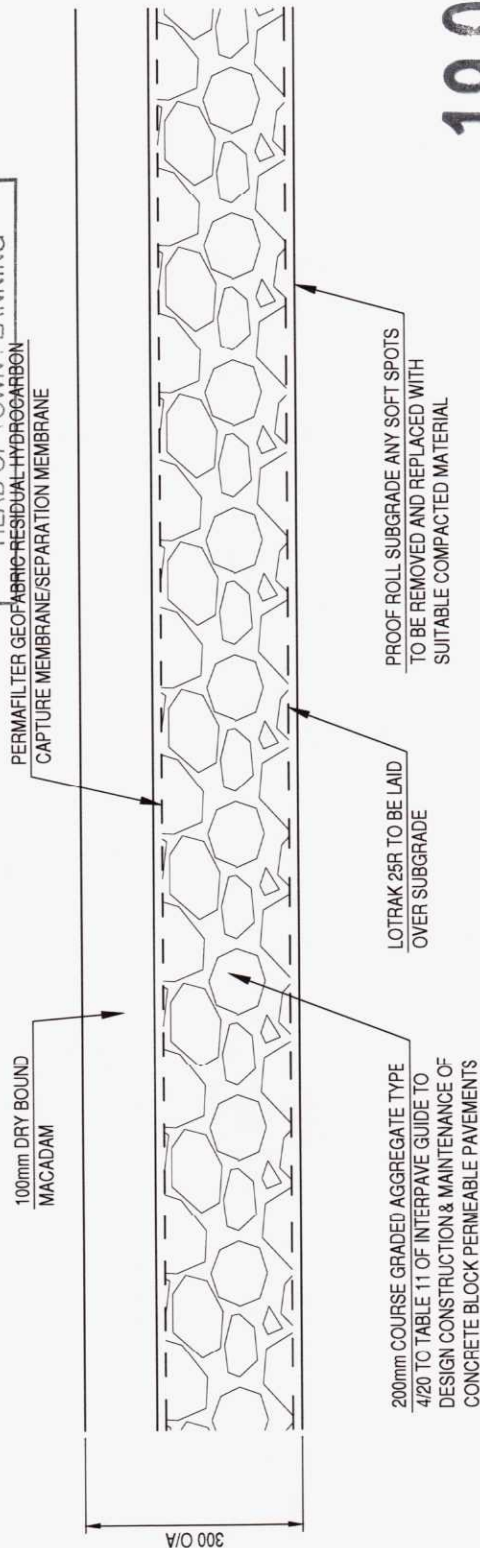

ROAD/PARKING CONSTRUCTION DETAIL ALTERNATIVE PROPOSAL

190073

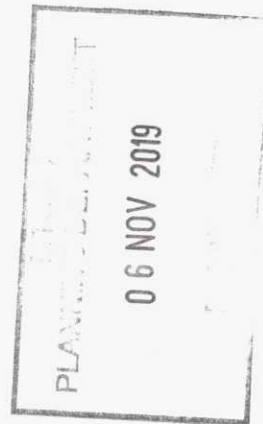

Bingham Hall
PARTNERSHIP LTD

Consulting Civil & Structural Engineers
5 Ty-Nant Court,
Mrogestown
Cardiff, CF15 8LW.
Telephone (029) 2048 8588

Status

I

Project Title
BIKE PARK WALES

T-Tender
I-Information
P-Preliminary
C-Construction

Project No./Dwg No.

6655/RCD01

Dwg Size

A4

Rev

Revision

Date

By

Rev