

STUCKEY GEORGE
ARCHITECTS


Proposed development

Land adj 47 Hlgh Street,
Trelewis


633.001	PLANS		
planning	1:50@A1	May '20	SG
1st Floor Woodfired Studios 62 High St Merthyr Tydfil CF37 8DE 07830328652 hello@georgeandco.studio www.georgeandco.studio			
DO NOT SCALE THIS DRAWING		©George and Co.	




PROPOSED GROUND FLOOR PLAN

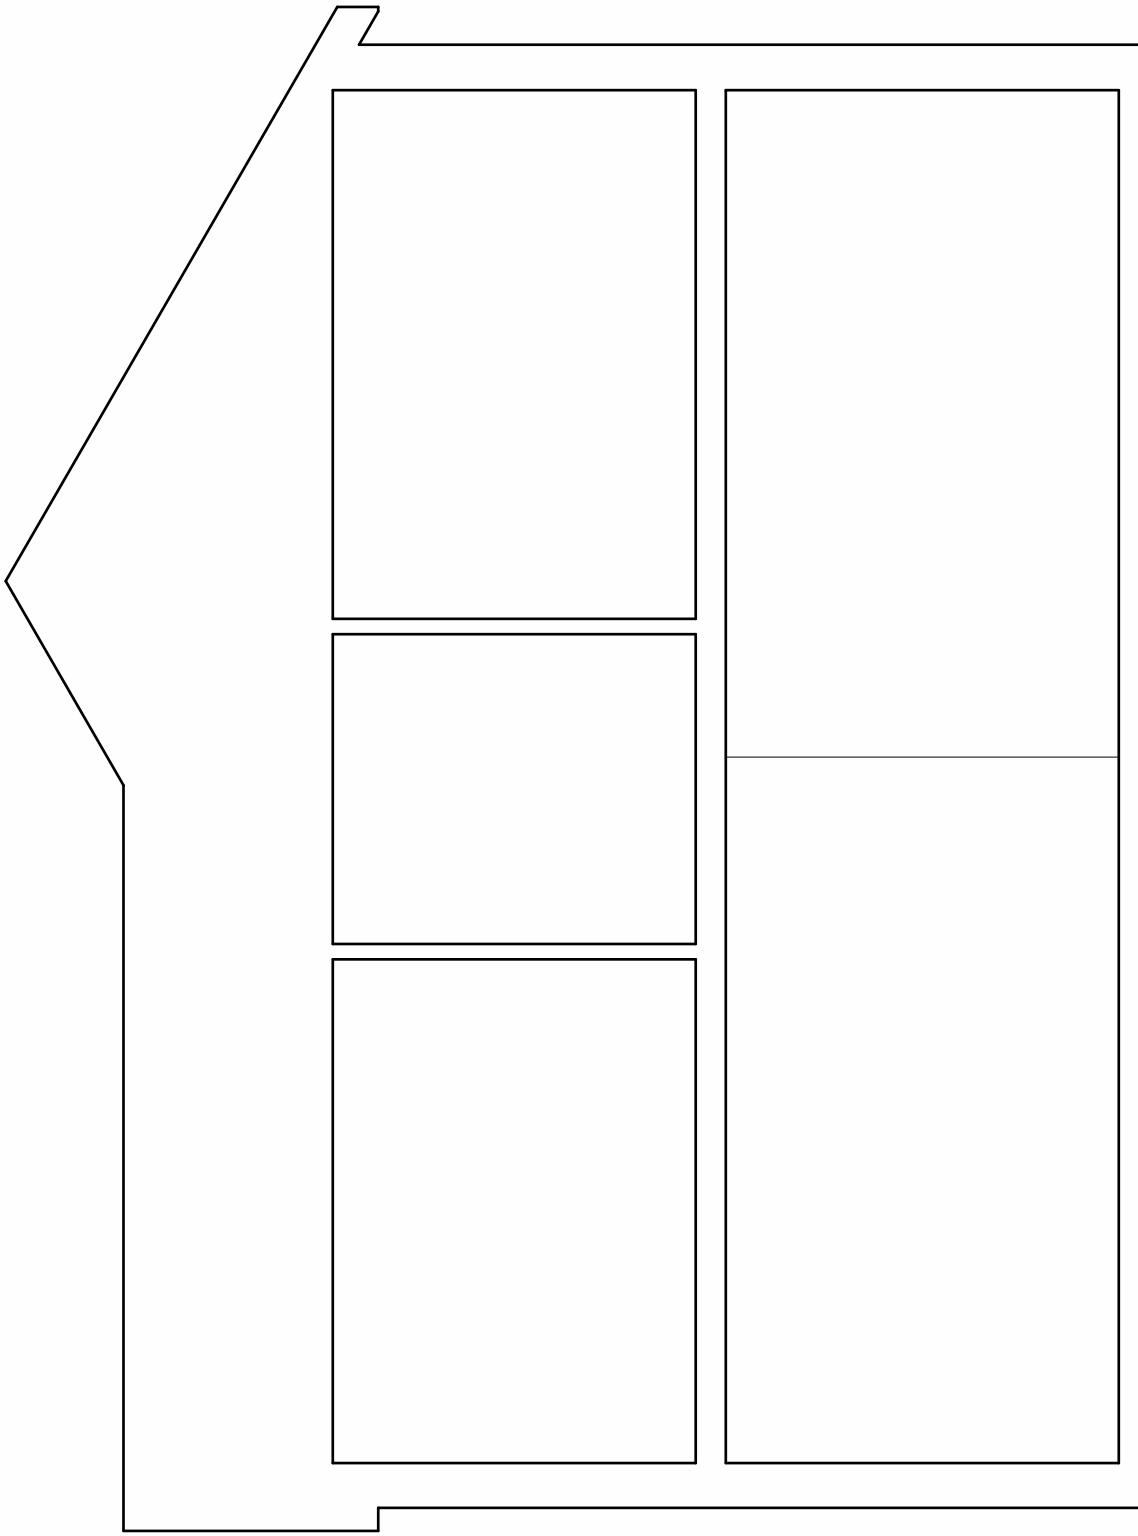


PROPOSED SECTION

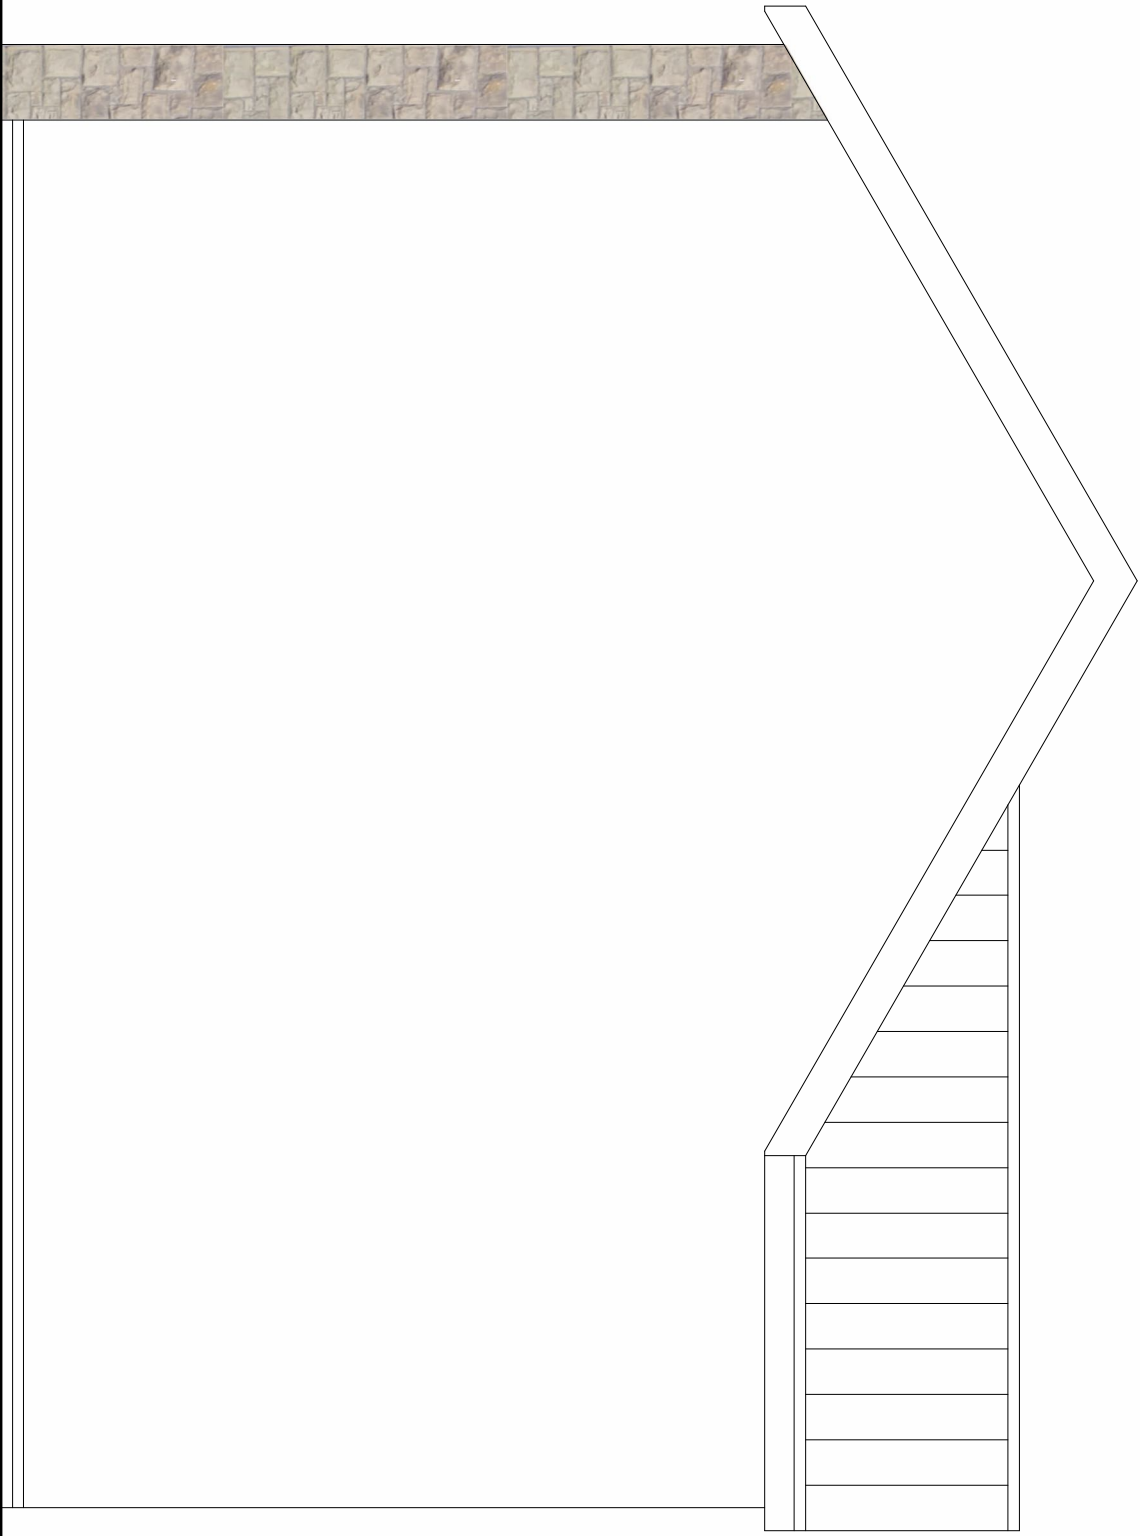

PROPOSED SIDE ELEVATION

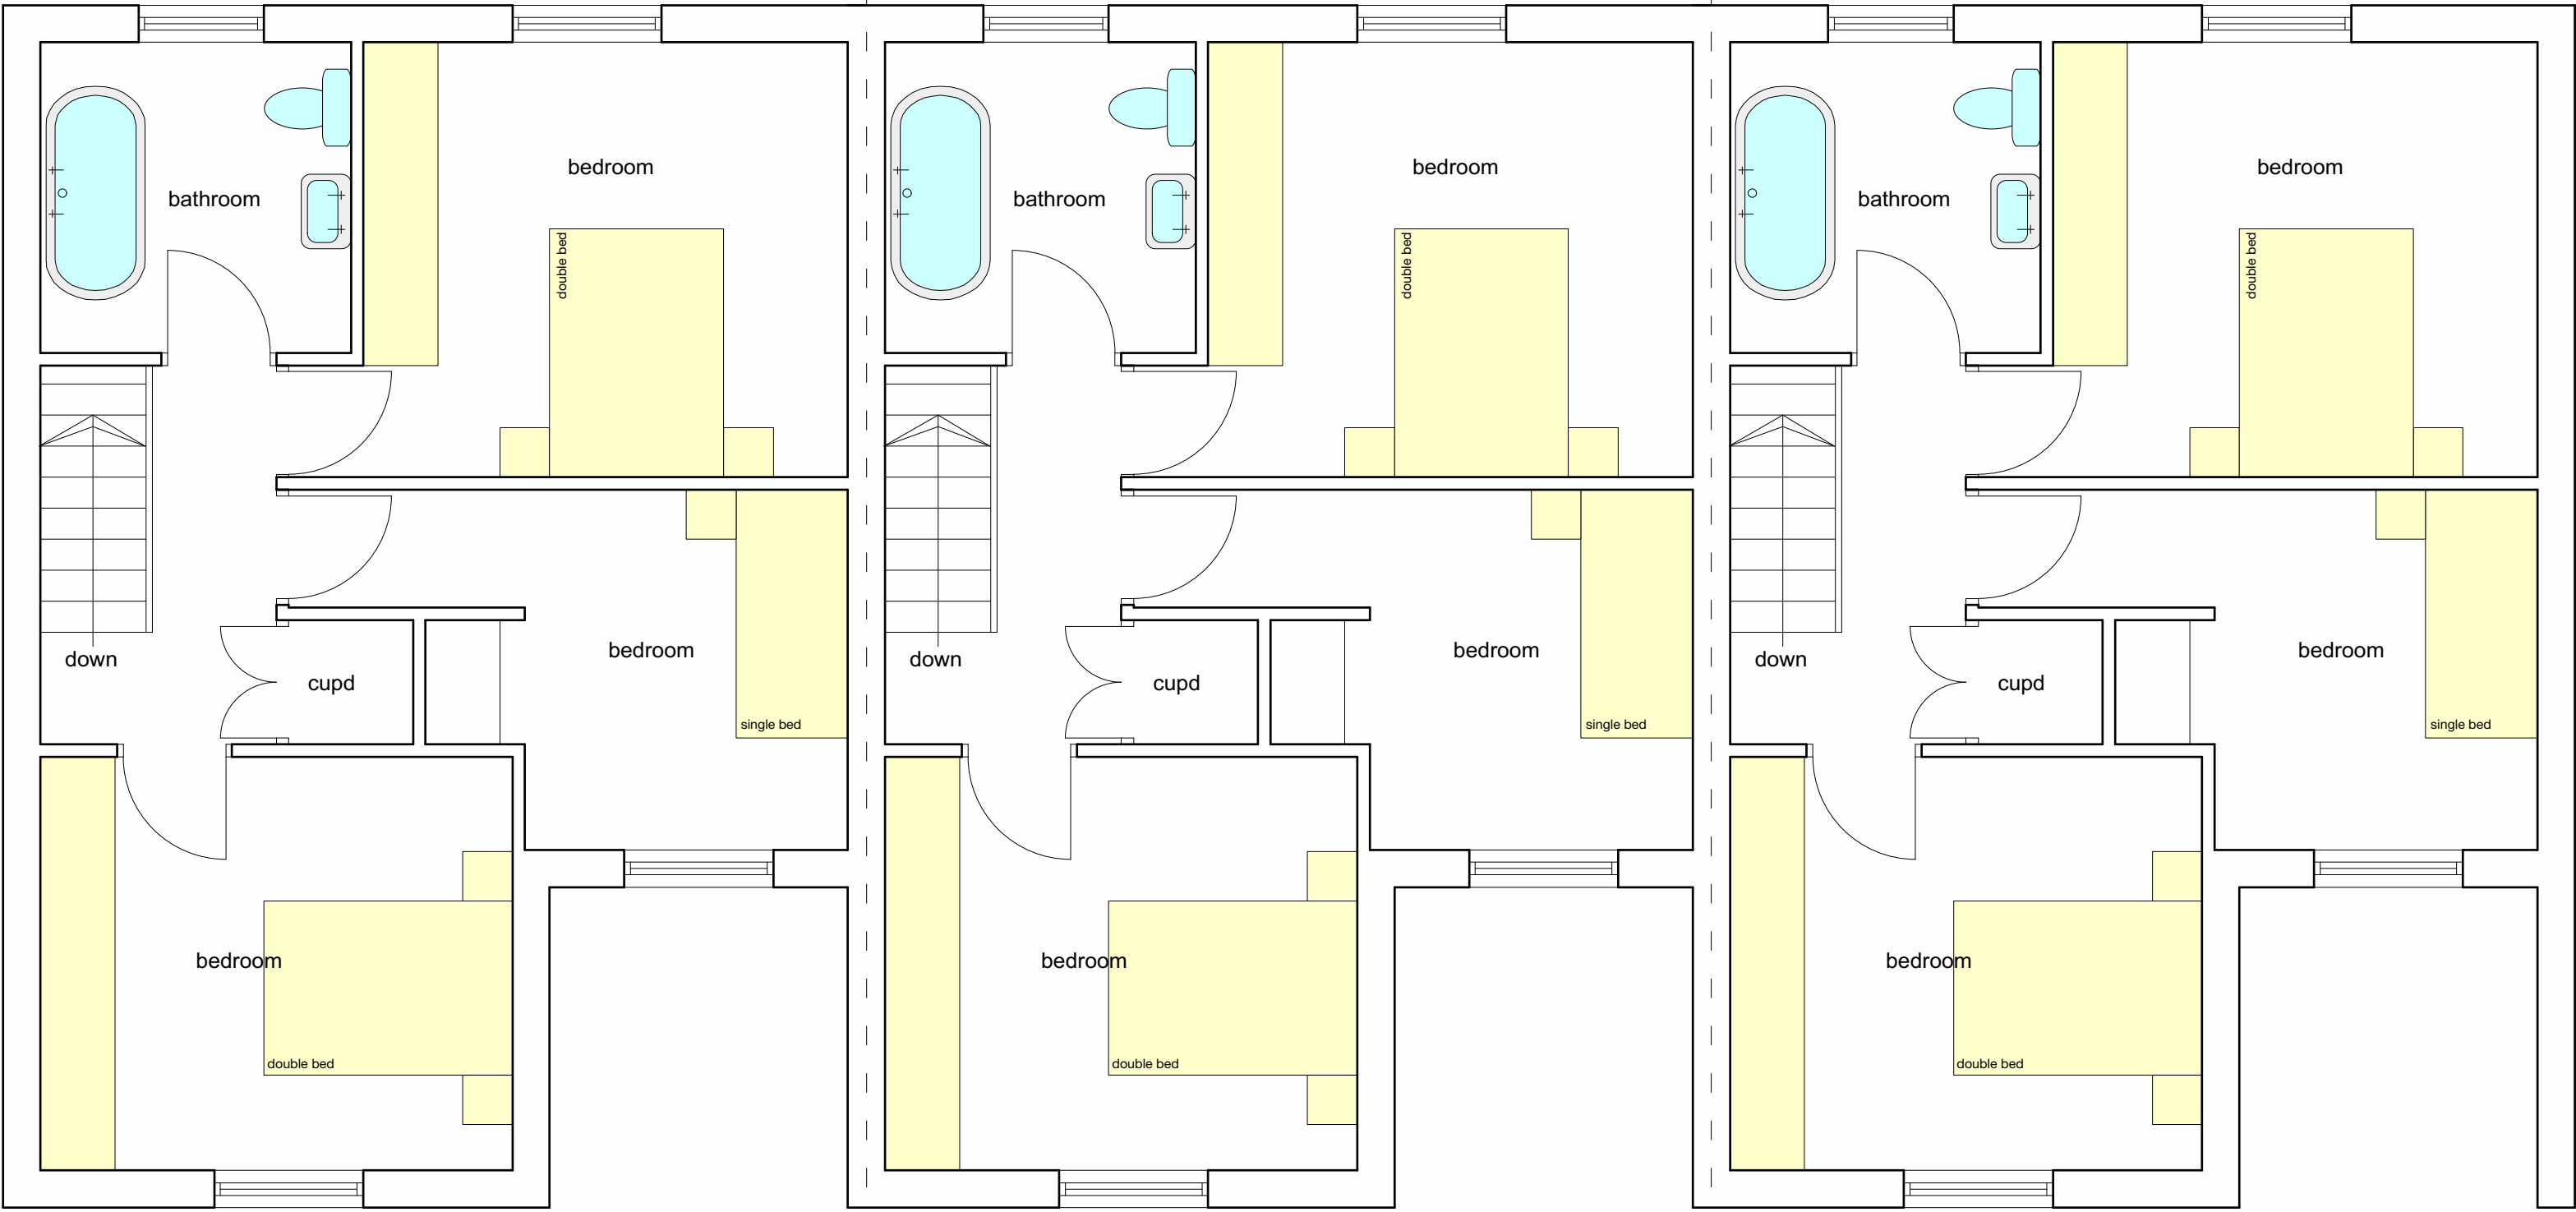


PROPOSED FIRST FLOOR PLAN

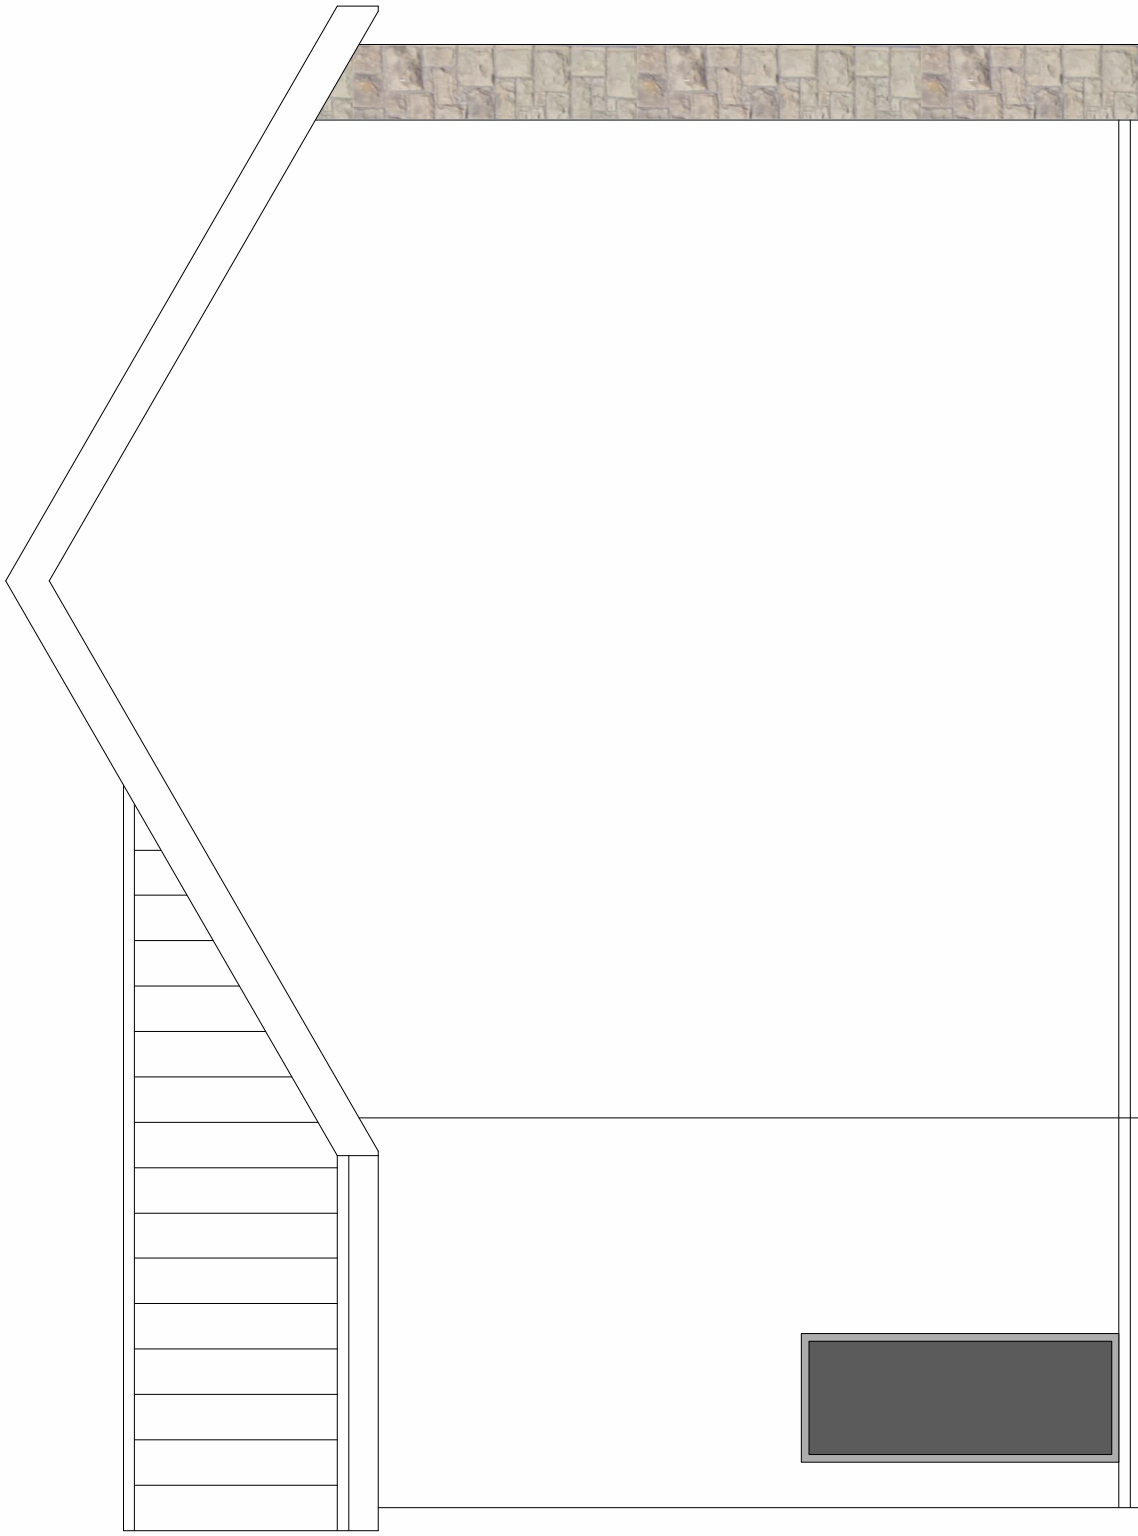

PROPOSED SIDE ELEVATION



PROPOSED FRONT ELEVATION

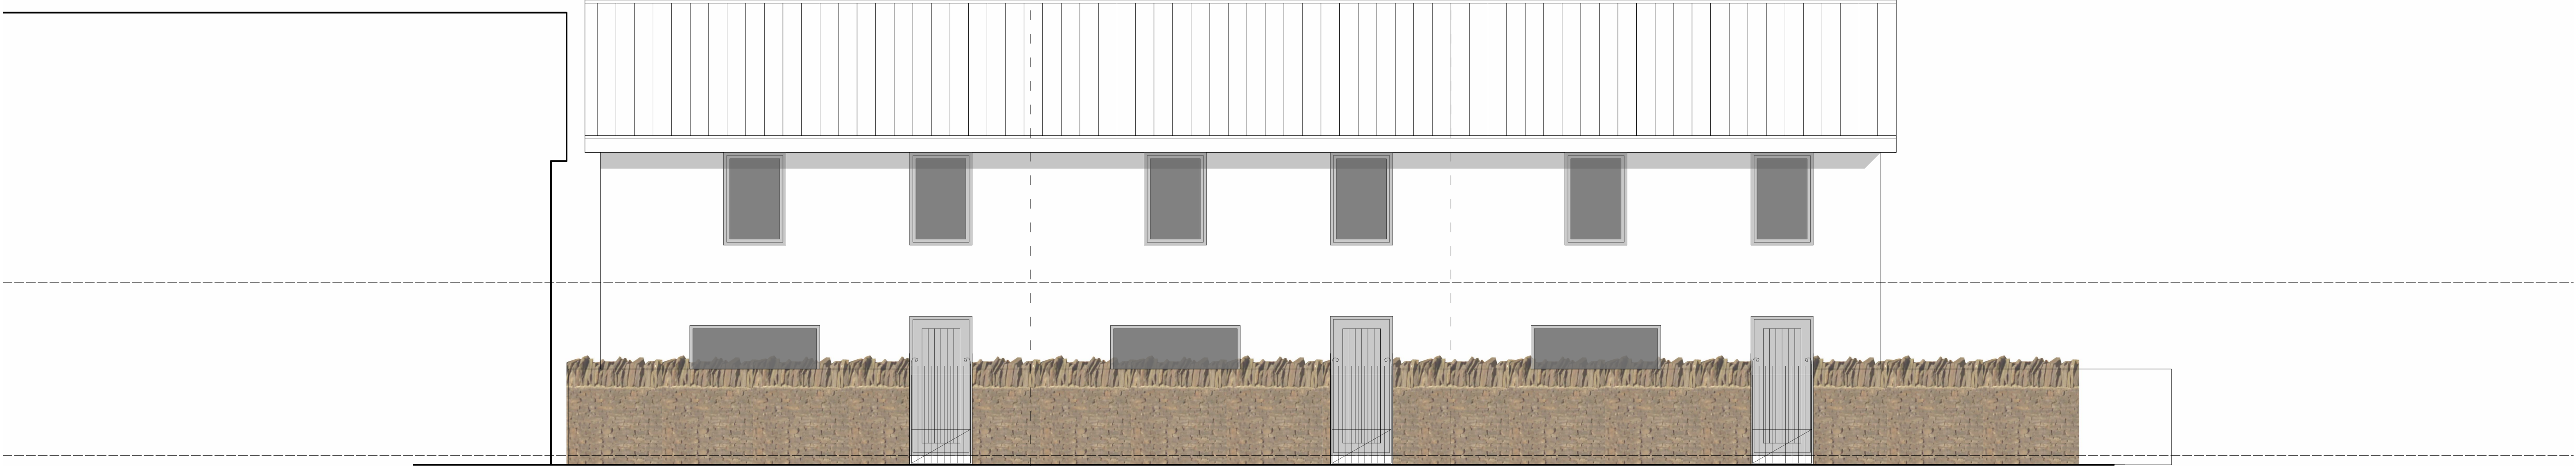

PROPOSED STREET ELEVATION



PROPOSED REAR ELEVATION

STUCKEY GEORGE ARCHITECTS

Proposed development

Land adj 47 High Street, Trelewis

633.002	ELEVATIONS		
planning	1:50@A1	May '20	SG
1st Floor Woodfired Studios 62 High St Merthyr Tydfil CF37 8DE 0783032852 hello@georgeandco.studio www.georgeandco.studio			
DO NOT SCALE THIS DRAWING			©George and Co.