



EXISTING SIDE ELEVATION 1:100



EXISTING REAR ELEVATION 1:100

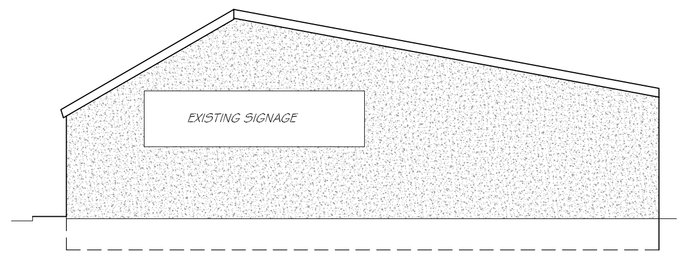


EXISTING FRONT ELEVATION 1:100

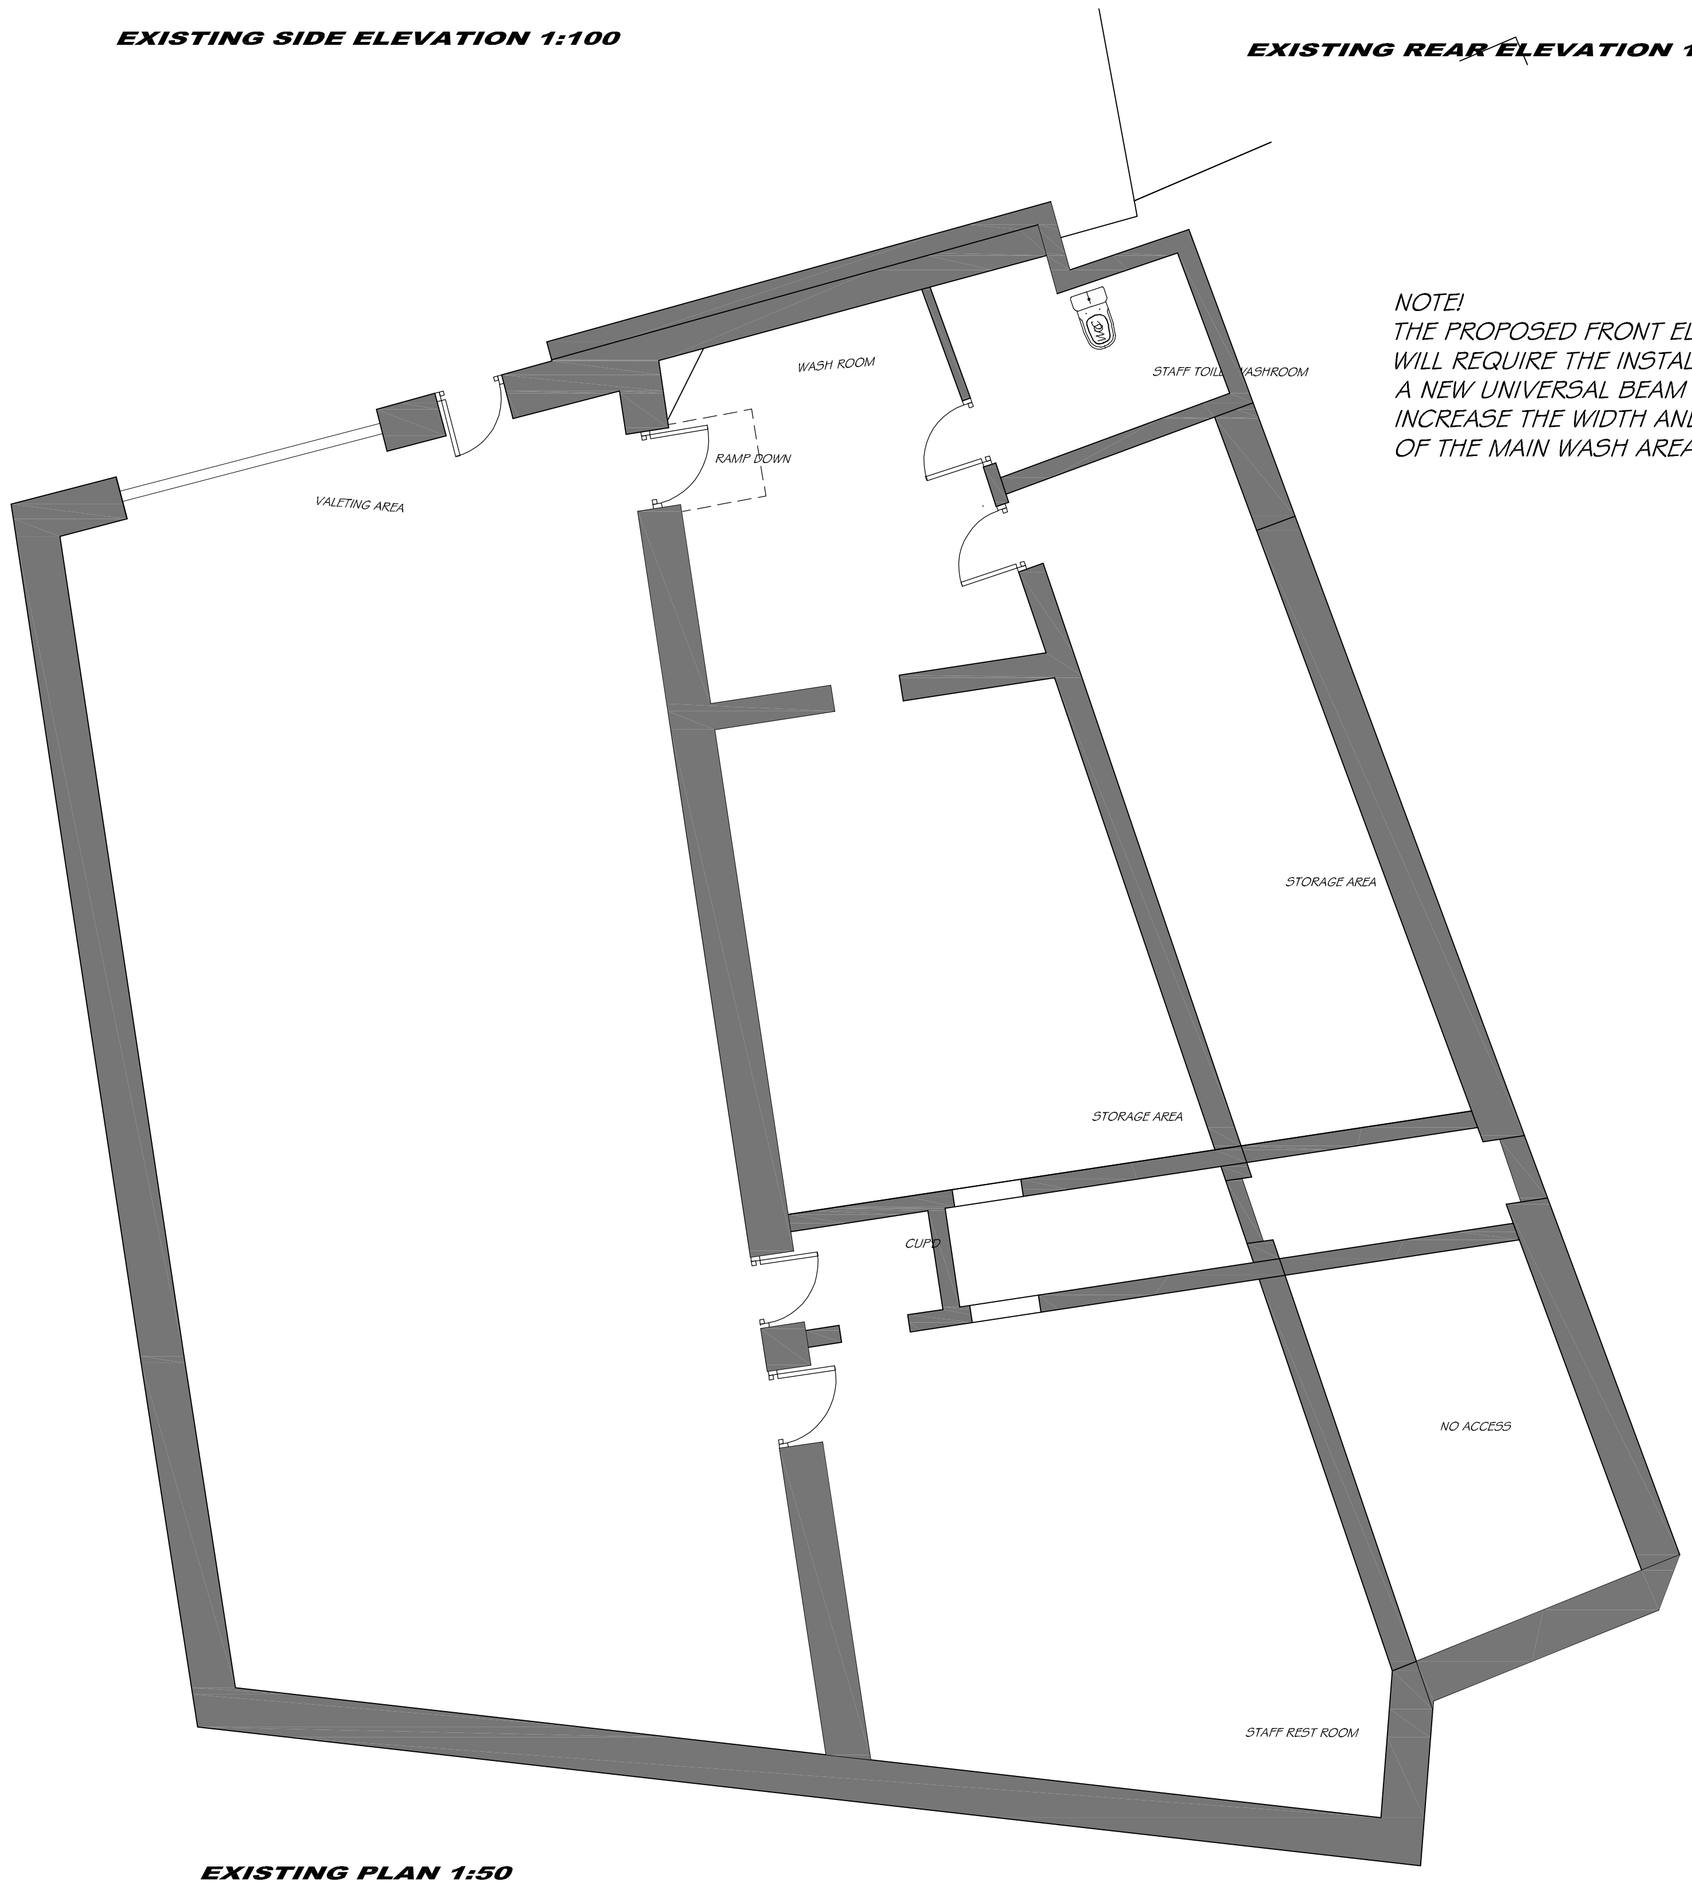


EXISTING PLAN 1:50

NOTE!
THE PROPOSED FRONT ELEVATION WILL REQUIRE THE INSTALLATION OF A NEW UNIVERSAL BEAM TO INCREASE THE WIDTH AND HEIGHT OF THE MAIN WASH AREA.

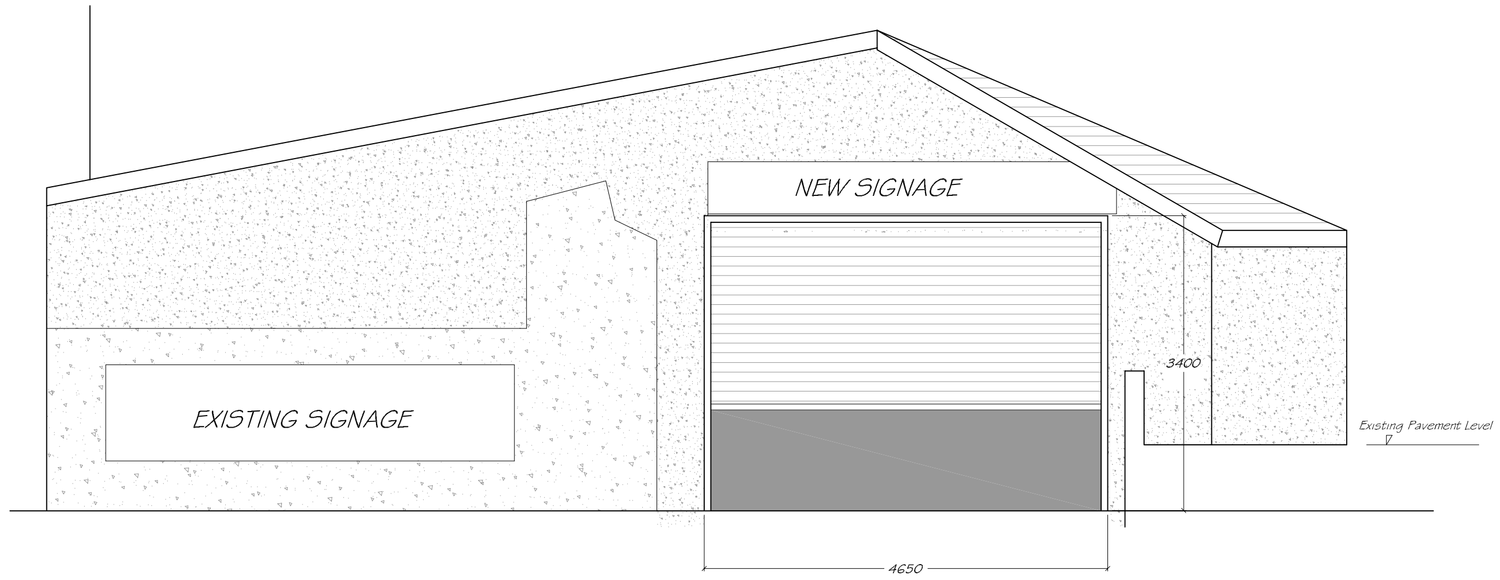

PROPOSED FRONT ELEVATION 1:50

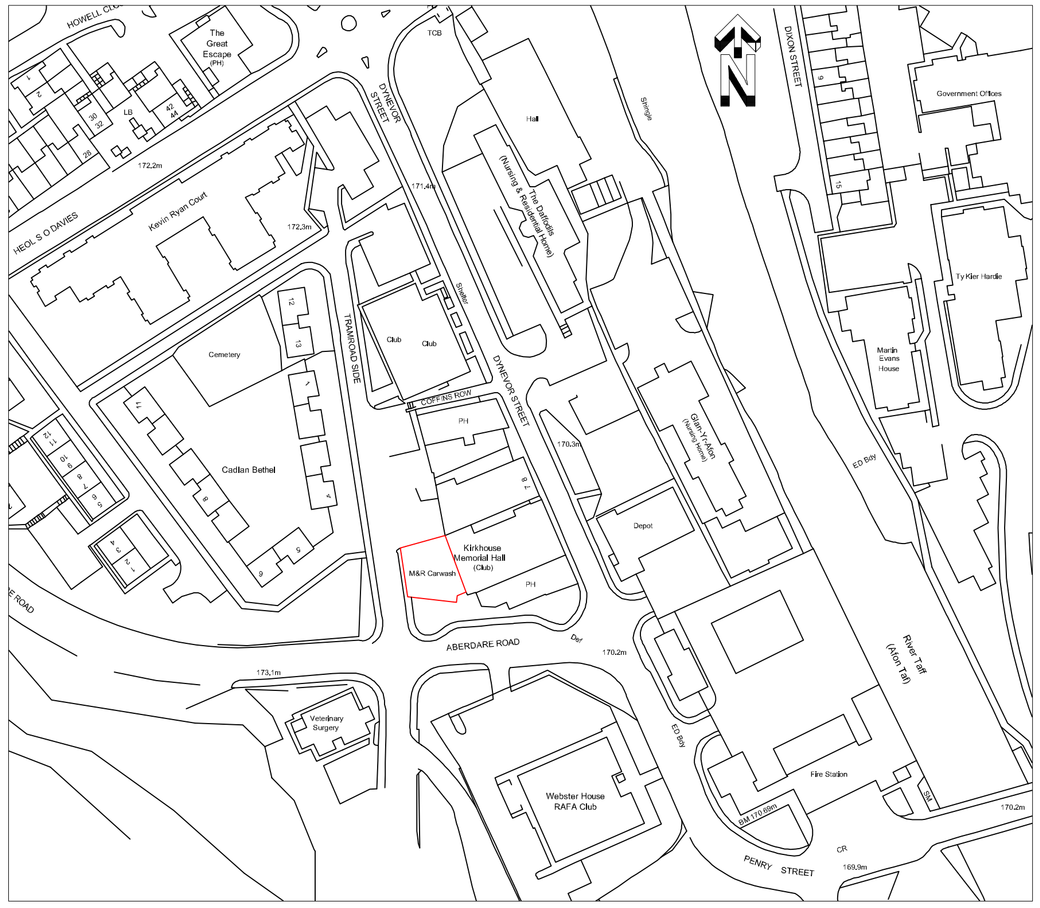

LOCATION PLAN 1:1250

Client:	Project:	Drawing Title:	Date:
MR DENNIS MURPHY	***M&R VALLETING, TRAMROADSIDE, GEORGETOWN, MERTHYR TYDFIL CF48 1AY***	***PROPOSED & EXISTING PLANS & ELEVATIONS***	***JULY 2024***