


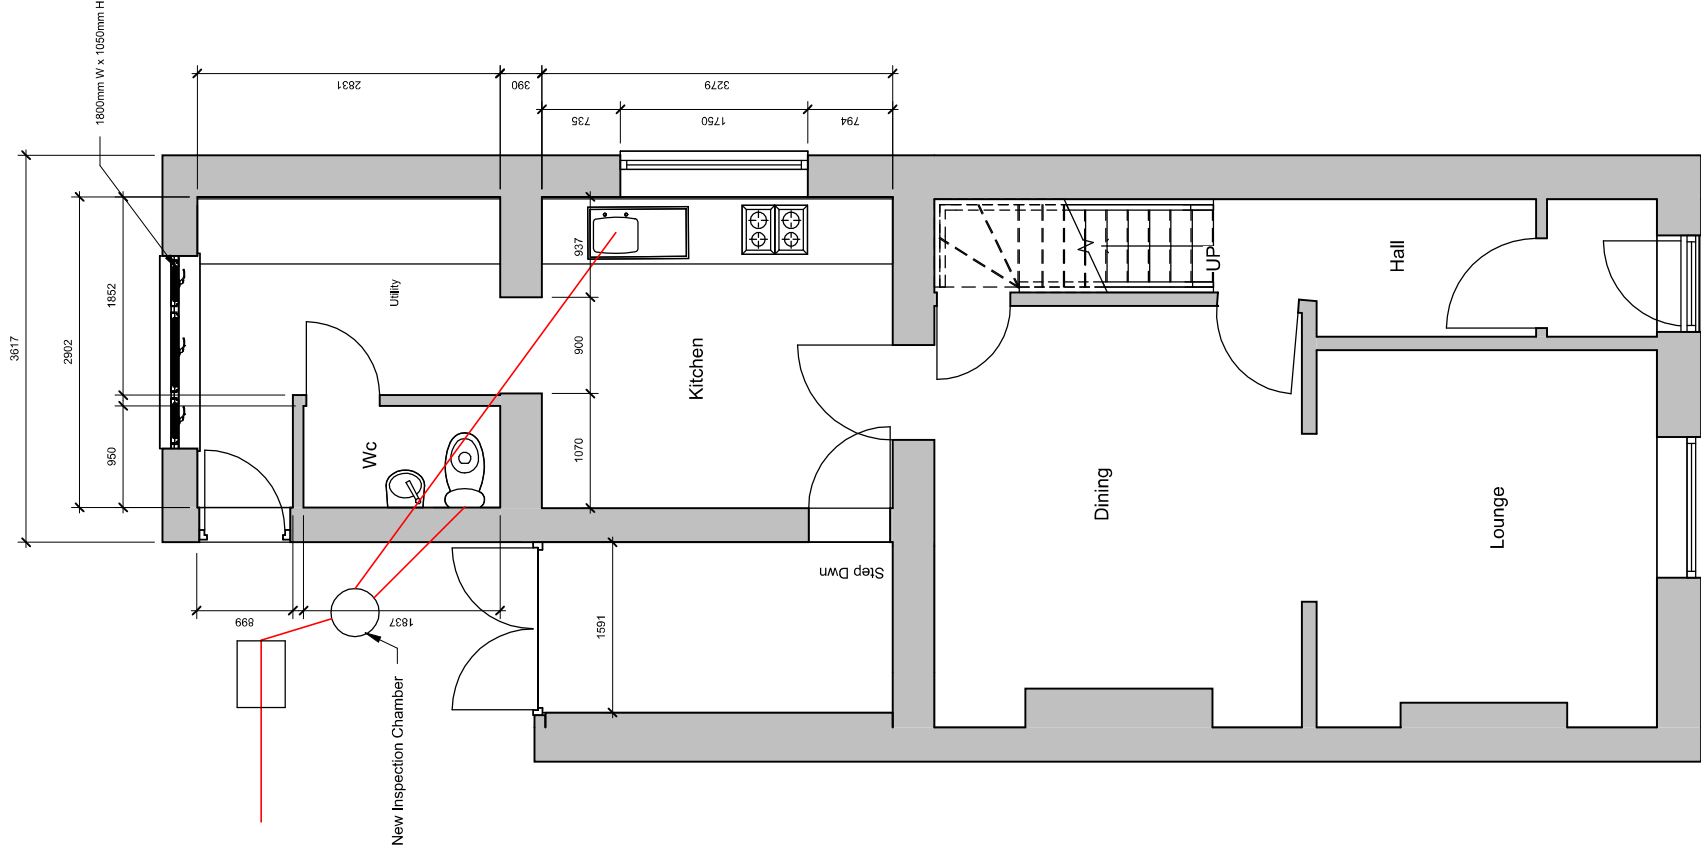

1 Proposed Ground Floor Dimensioned
1 : 50

INDIGO DESIGN (Part of 3dcadwallis Ltd) 5 Ashlea Drive, Merthyr Tydfil, CF47 0NY Tel 01685 385746 Mob 07940913216 Email: philip@3dcadwallis.co.uk			
This Drawing is Copyright, Indigo Design and shall remain on site and not scaled from this drawing		DRAWING NUMBER WP-03	
PURPOSE OF ISSUE Planning Approval		PROJECT Single storey extension to side Proposed Ground Floor Dimensioned	
SHEET			
Address 40 Cromwell Street, The Quar, Merthyr Tydfil CF47 8RY			
Checked by JH	Drawn by PH	Scale (@ A3) 1 : 50	
Rev No A	Description Issue	Date 05/12/2022	