




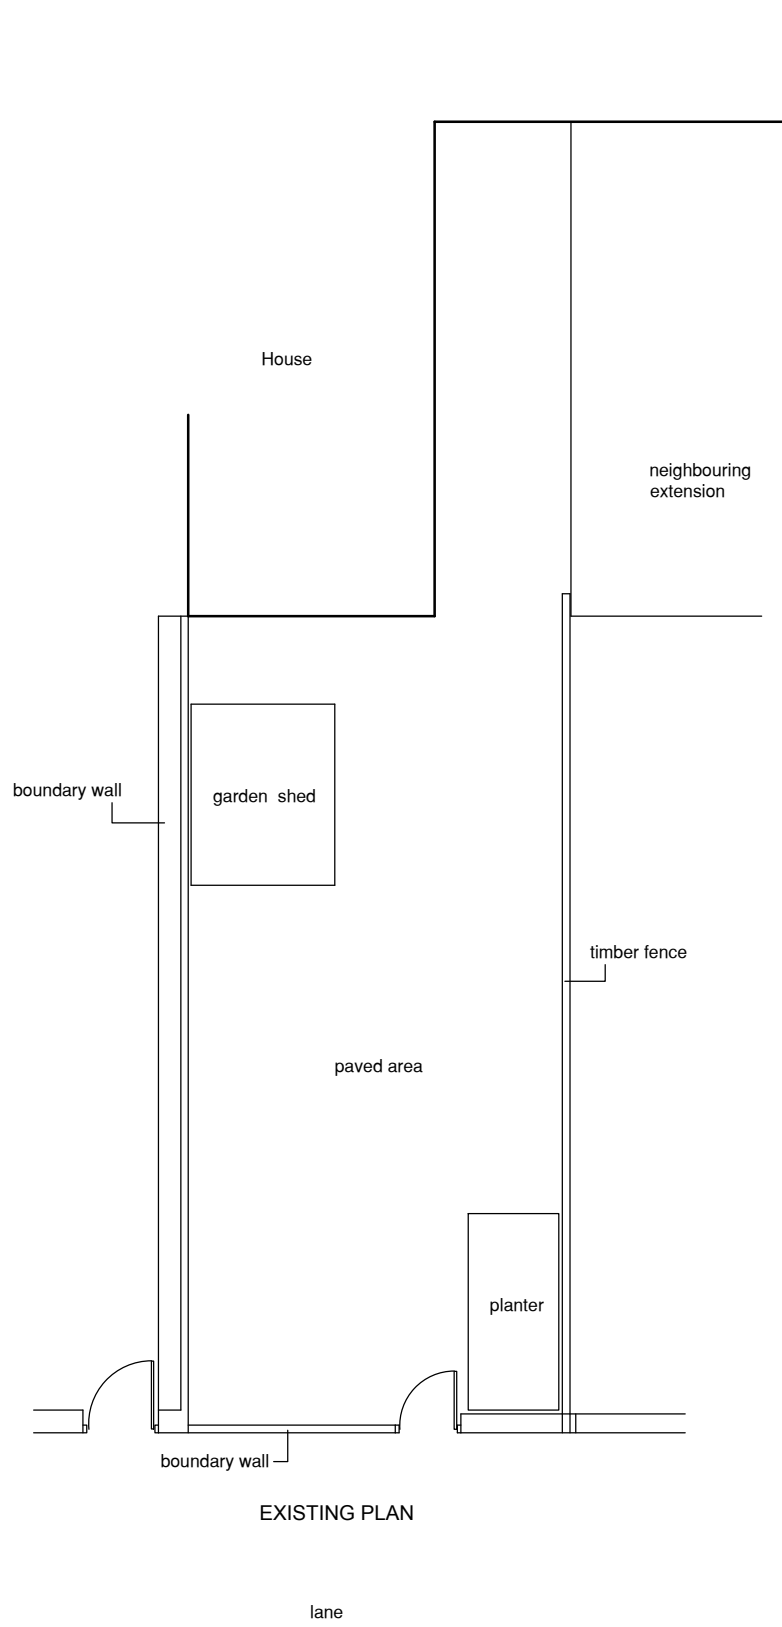


EXISTING PLAN

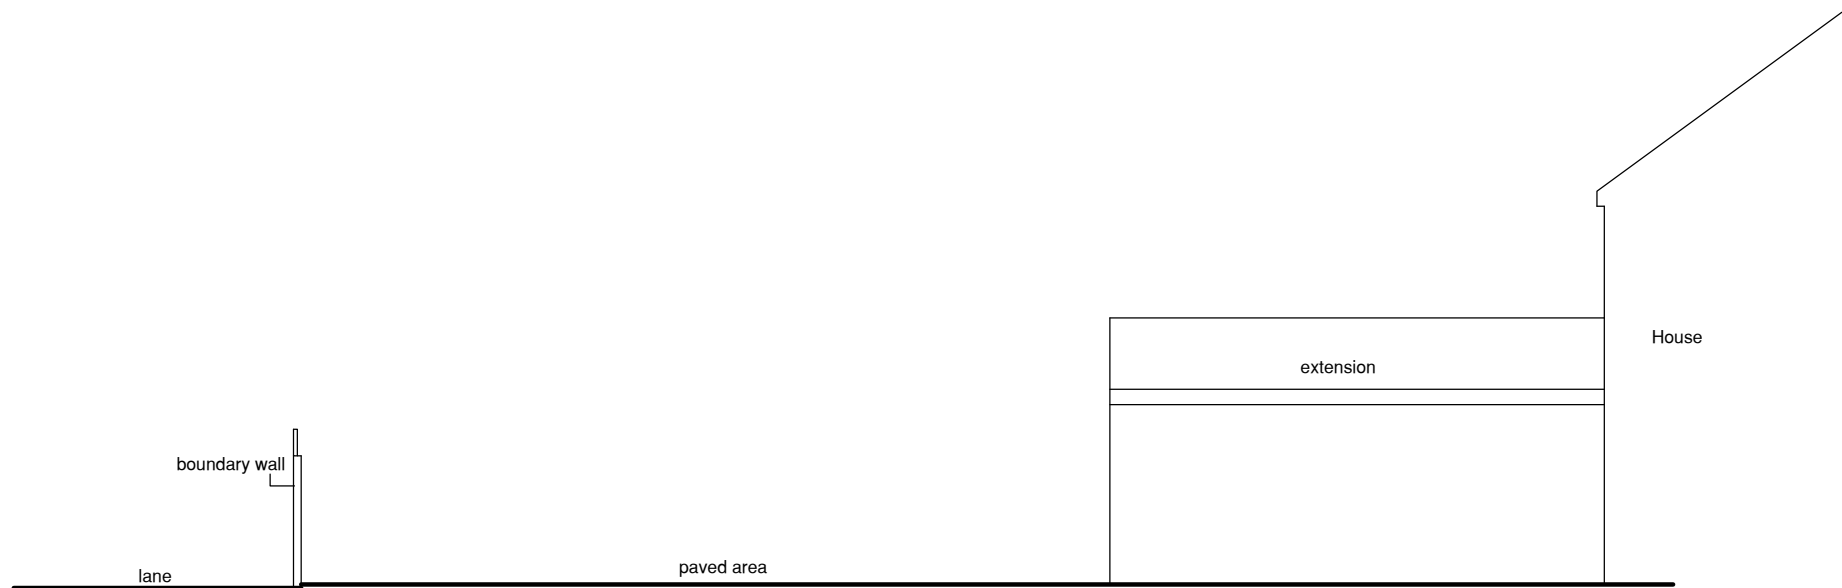


EXISTING SECTION

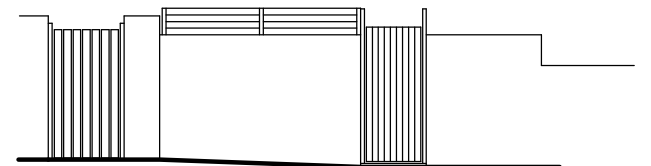


EXISTING LANE ELEVATION

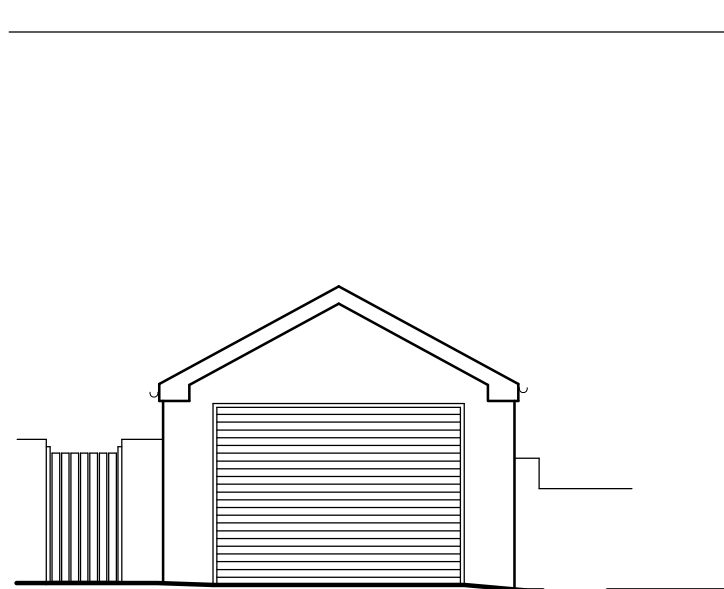

PROPOSED LANE ELEVATION

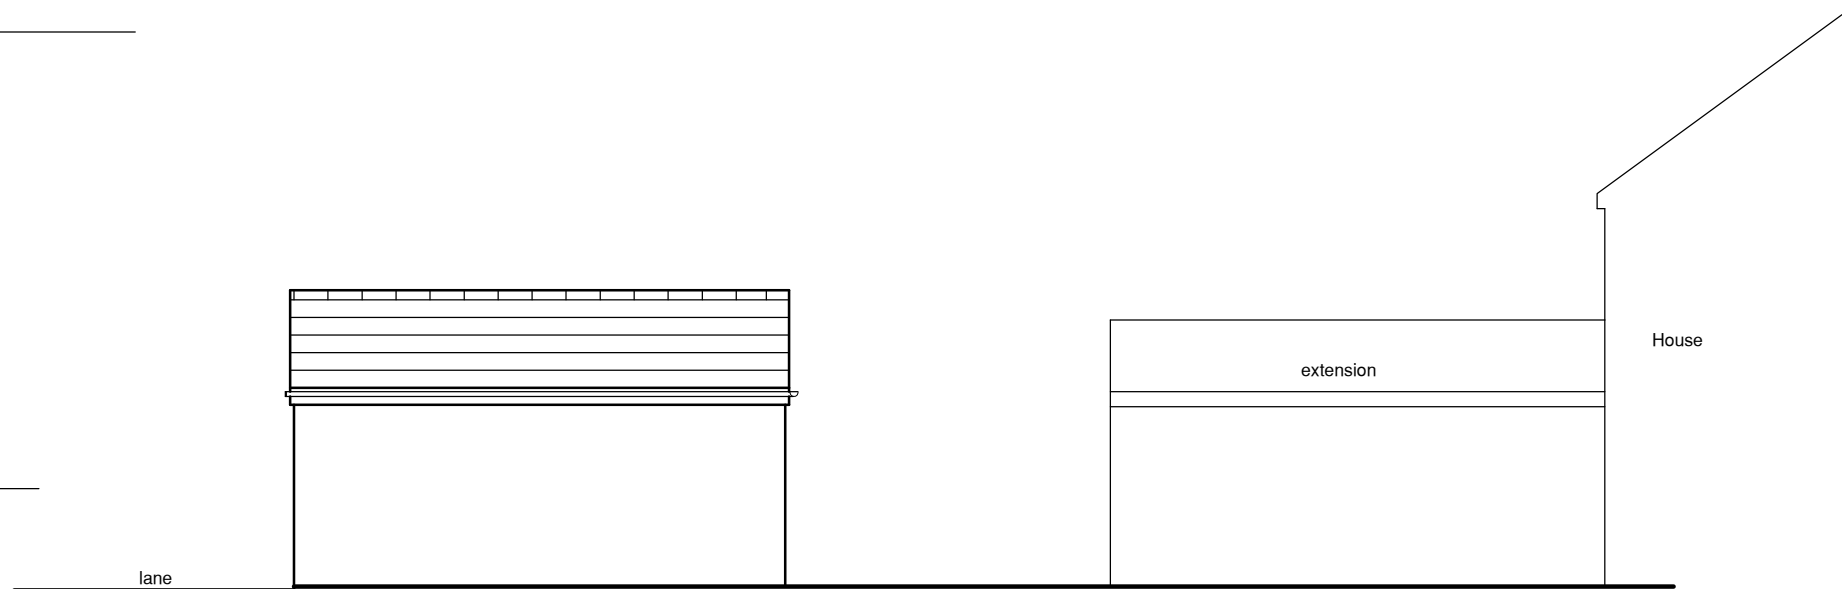

PROPOSED SECTION

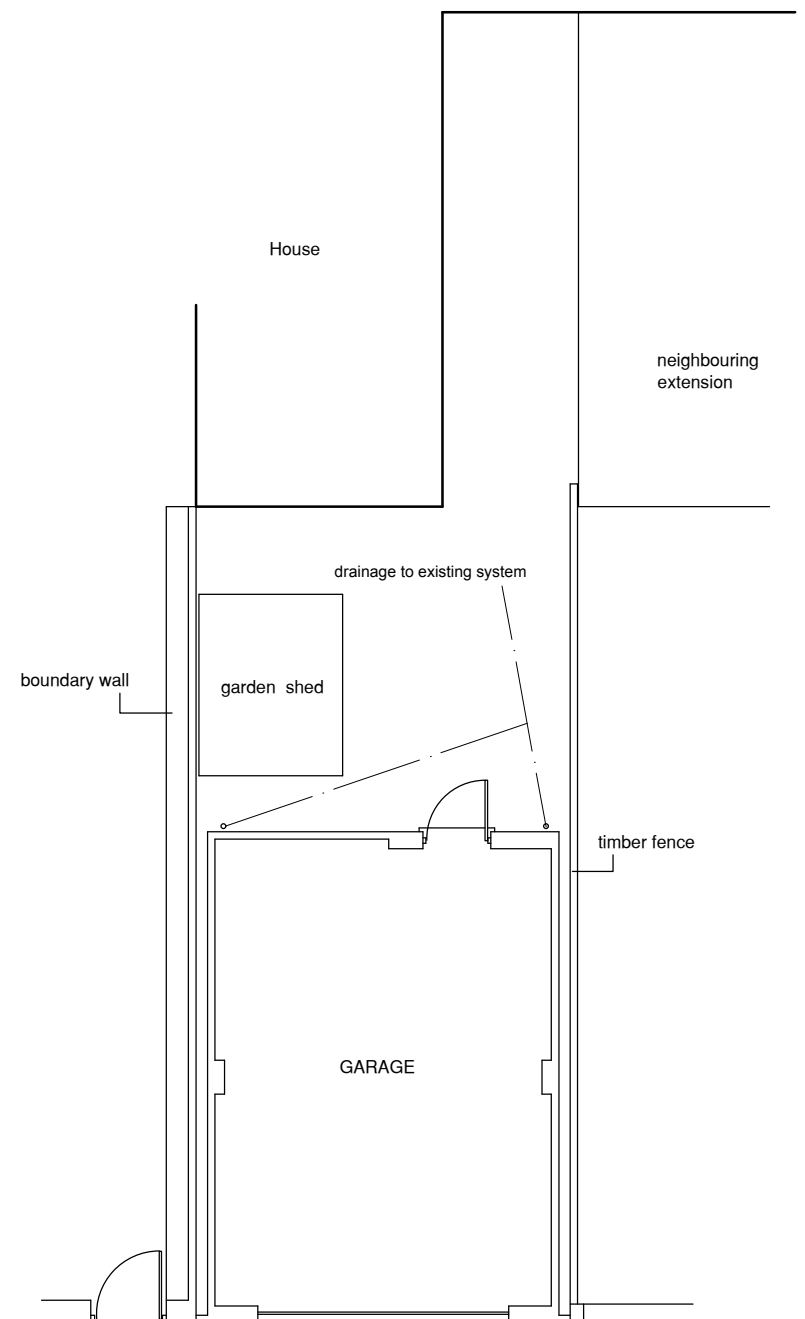

PROPOSED PLAN

THIS DRAWING IS COPYRIGHT ©

Ken Bateman
Chartered Surveyor
R.S. (P) No. 11000 C. 10/01/00

project
Proposed rear garage
at
85 Gwladys Street
Pant
Merthyr

title
Existing and proposed
plans and elevations

Date: May 2025
Scale: A2@ 1:100
Drawn:

Drawing No. GA 001 Rev.