
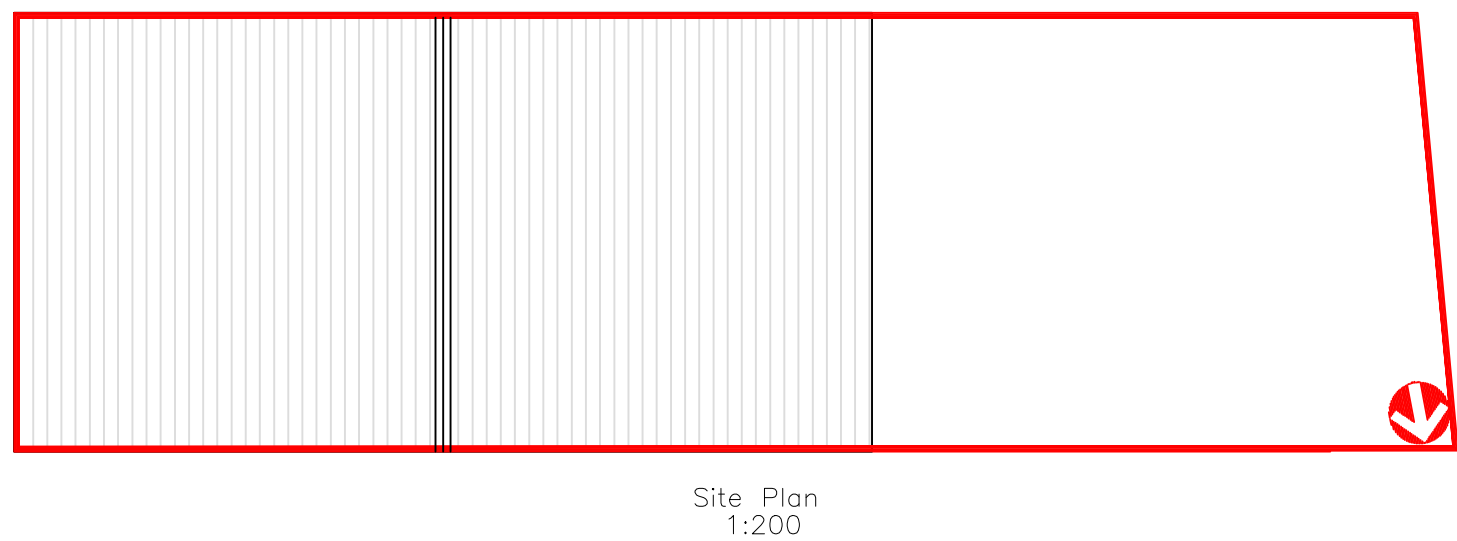
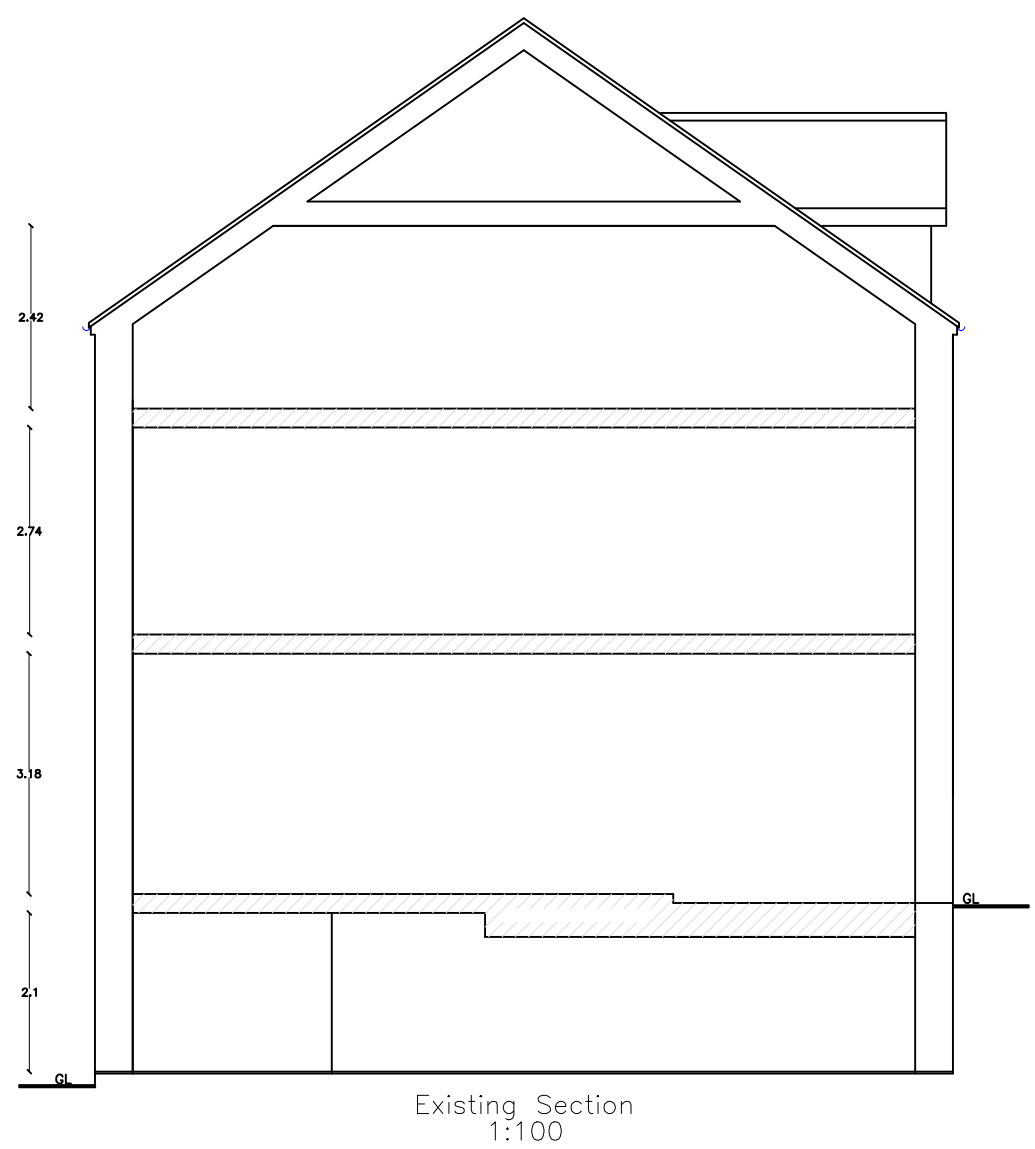
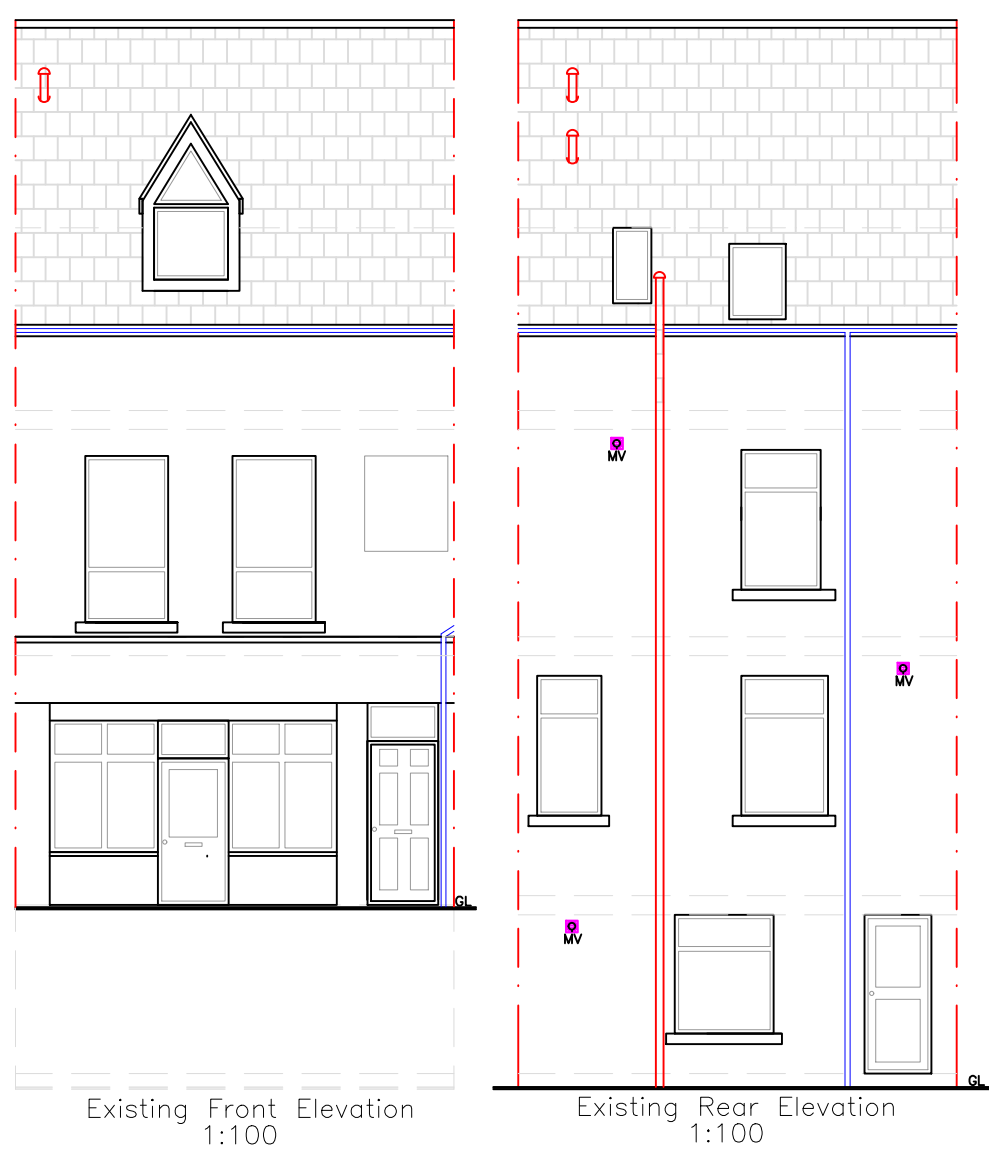
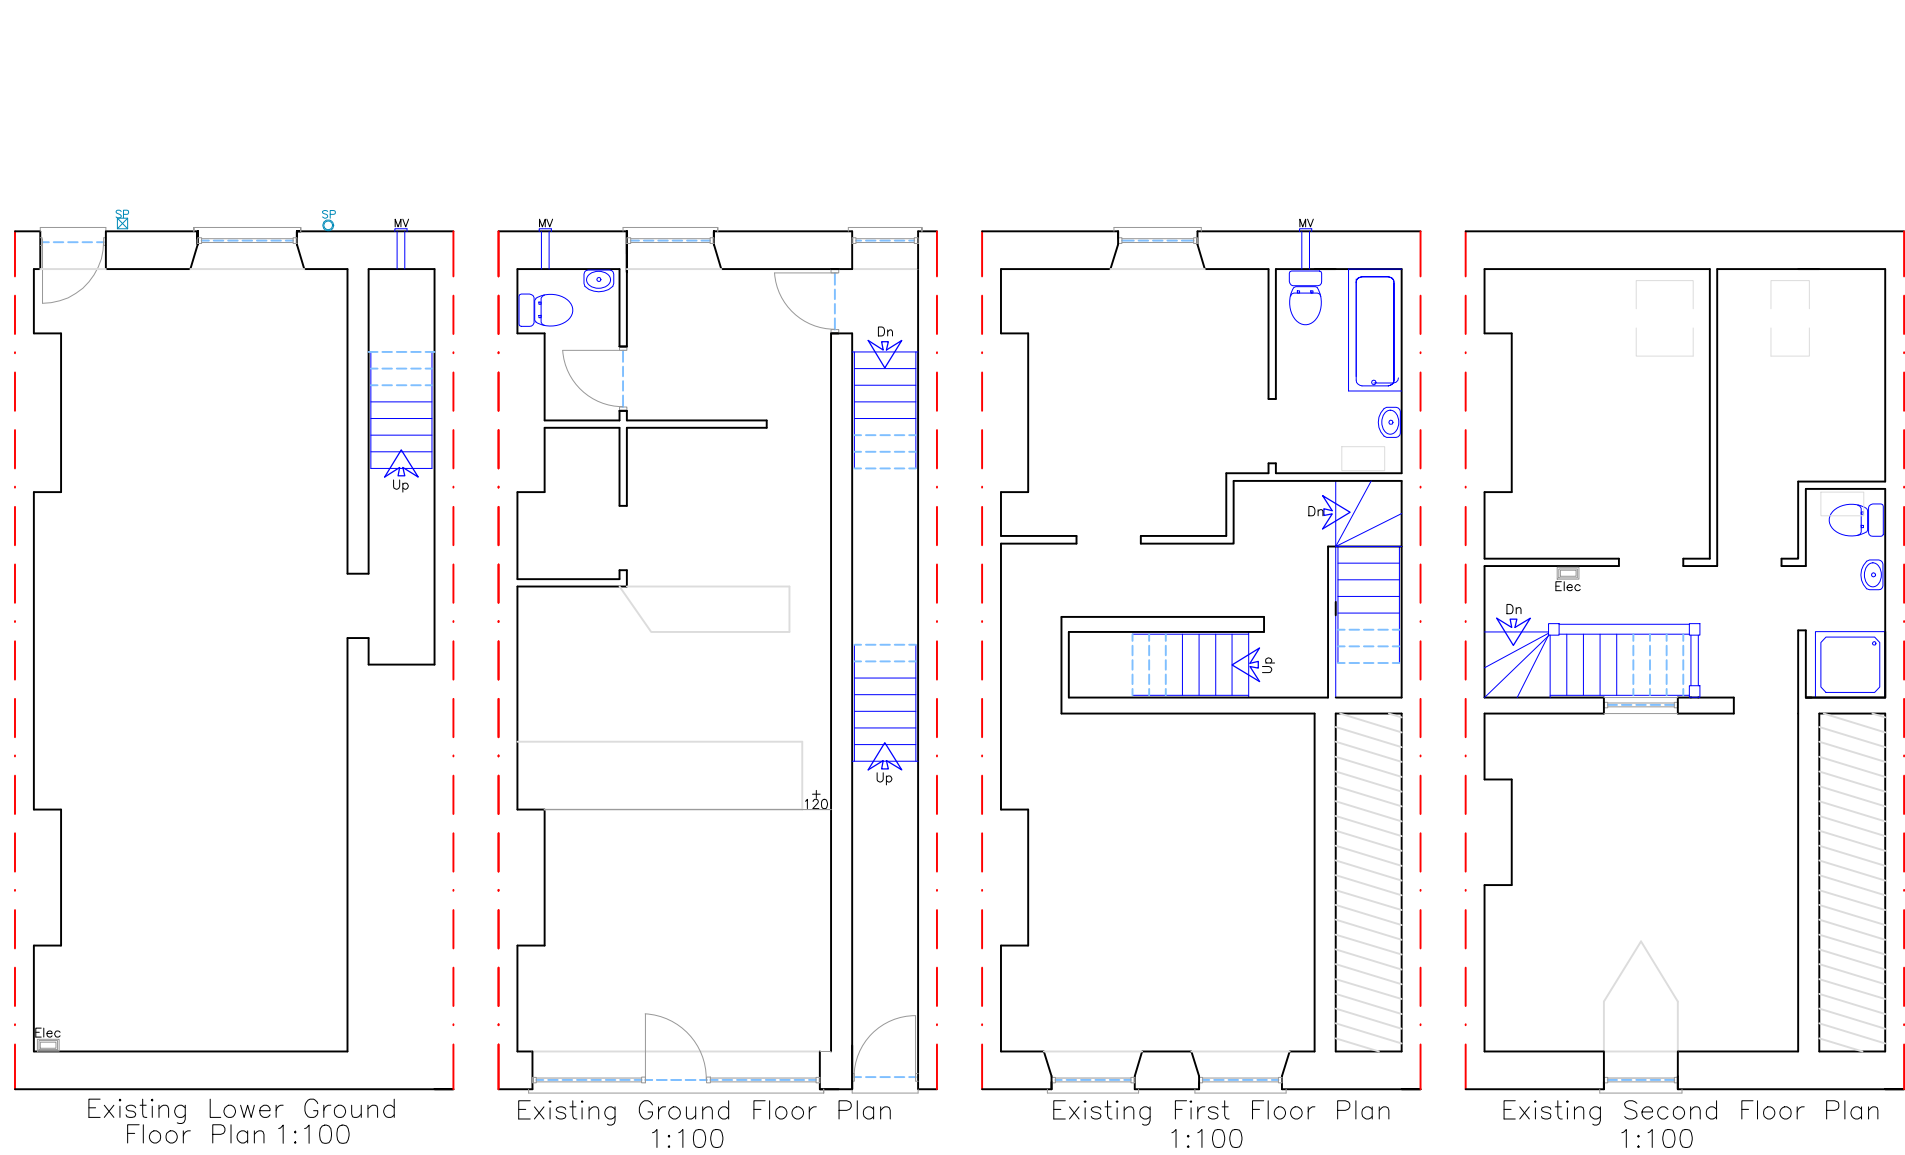
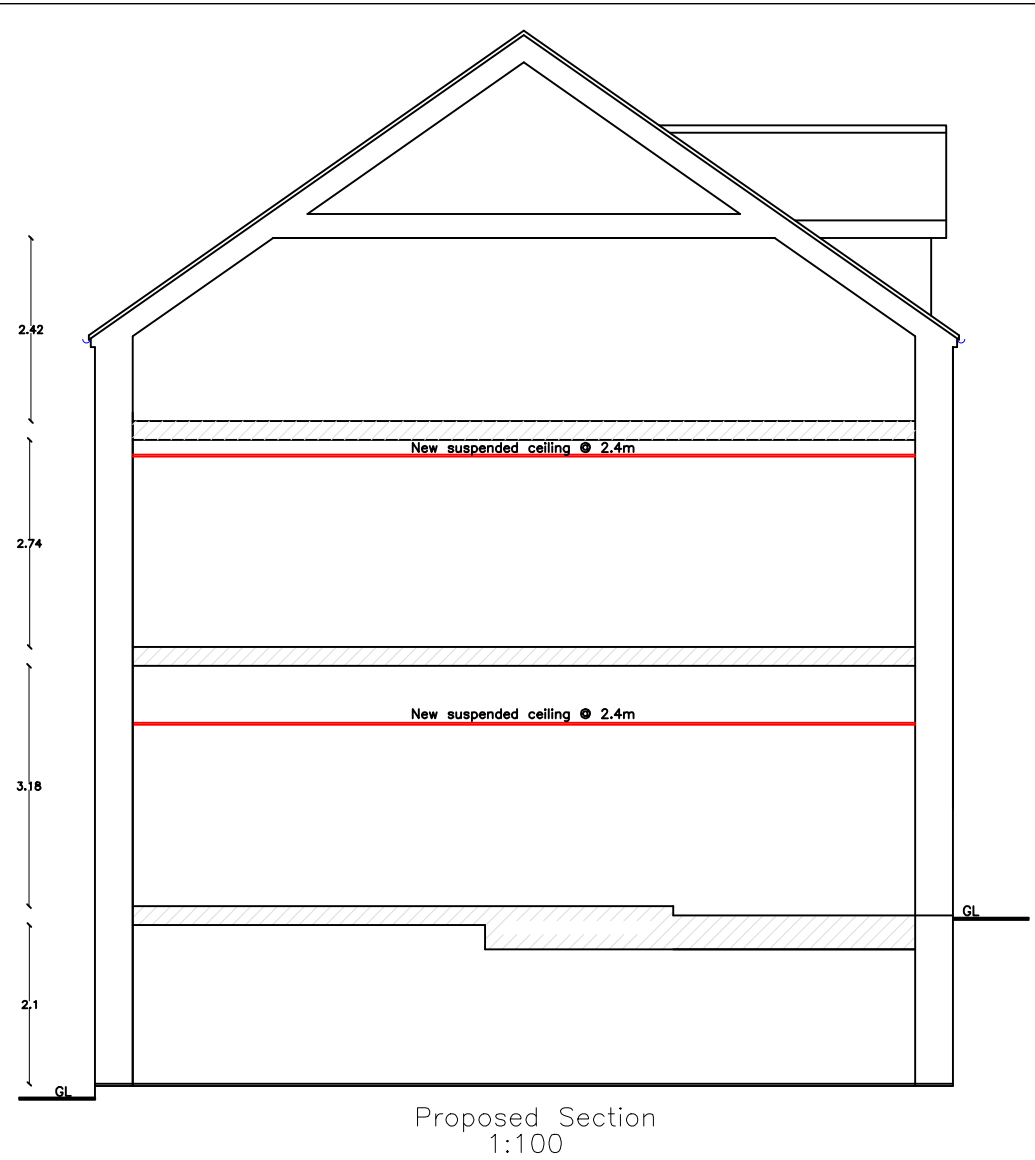


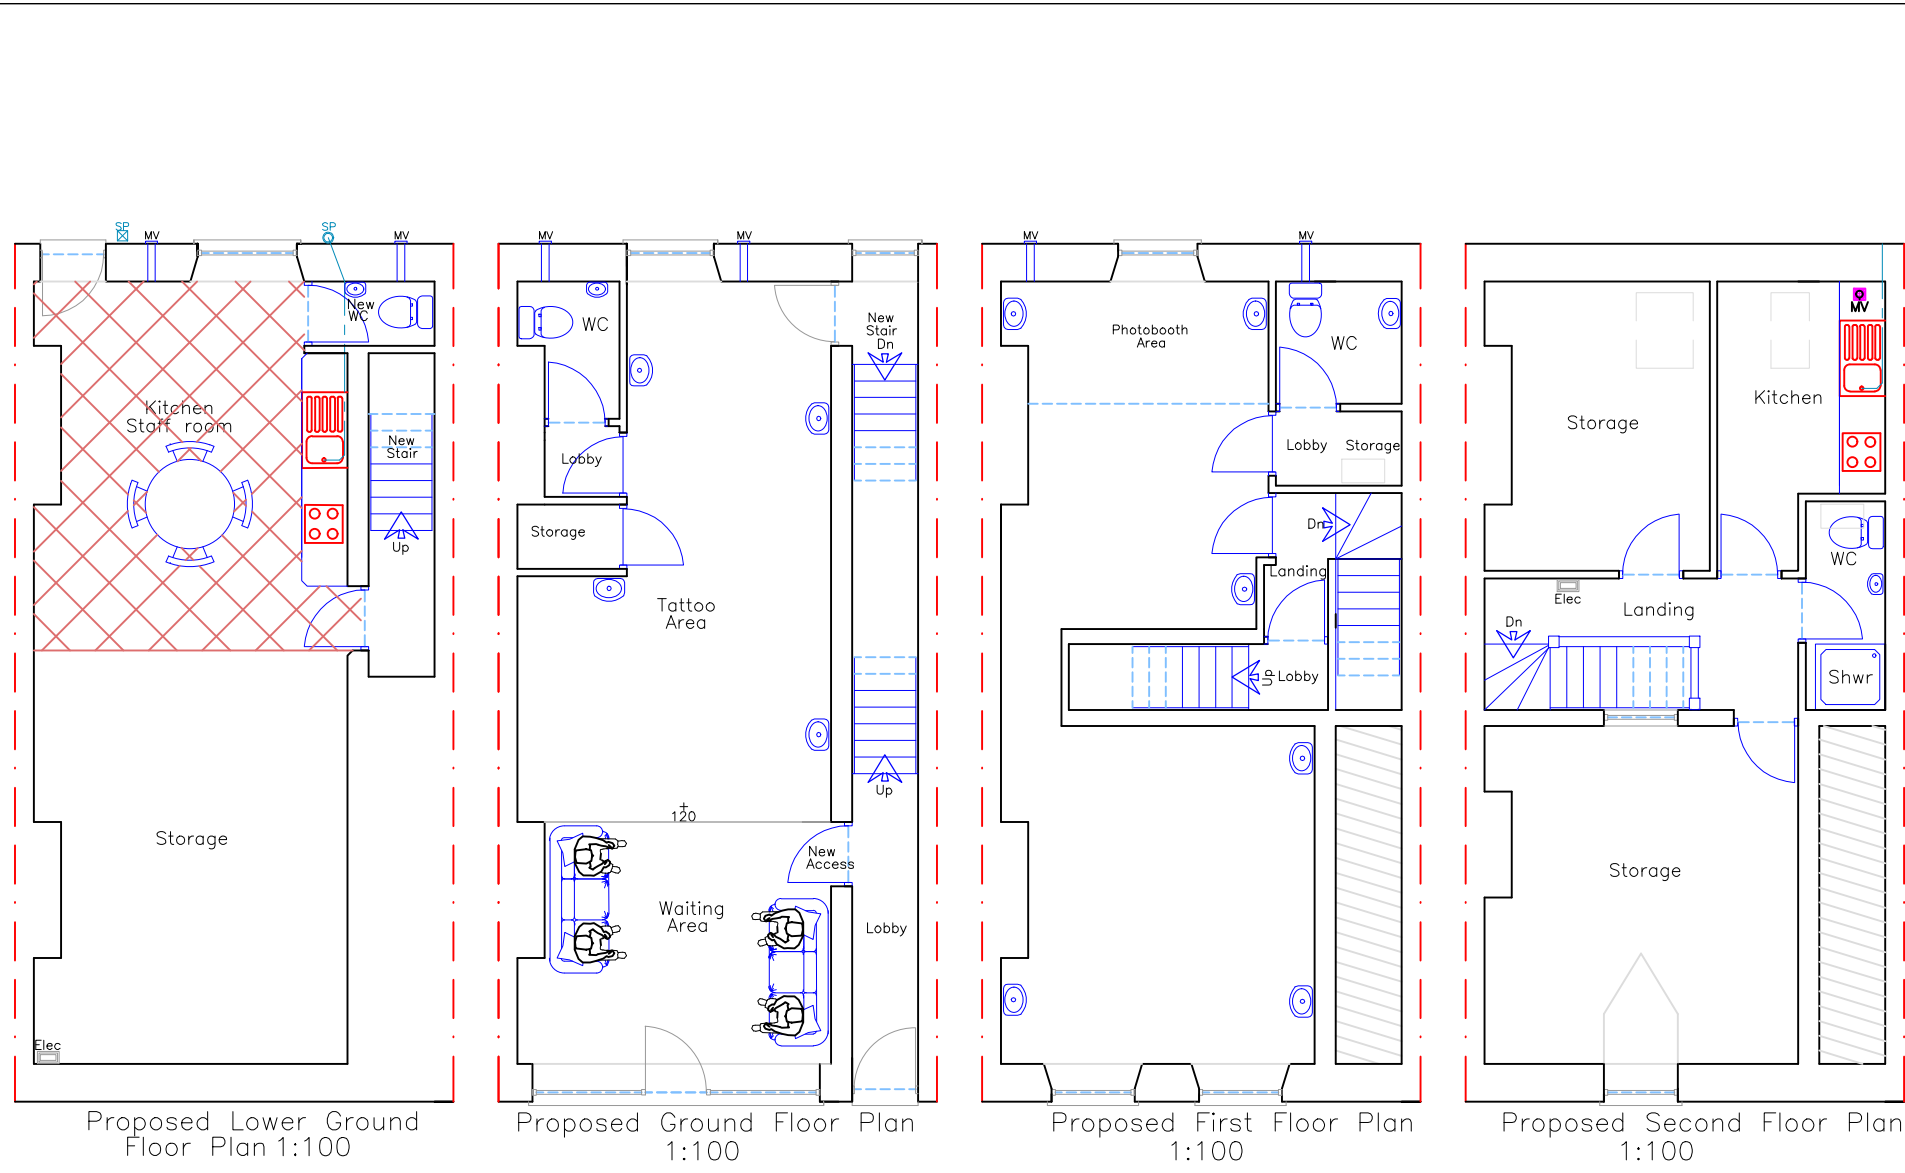

Issued Only for Purpose Indicated		Utopia Design Architectural Services	
Drawing Status: FOR PLANNING/BUILDING REGS PURPOSES ONLY		Project	
Address		Proposed Change of Use to Tattoo Parlour	
19, High Street Merthyr Tydfil CF47 8UB		Title	Date
		Scale	April 23
		Paper	1:100 1:200
Proposed Plans, Elevations & Sections		Drwg No	A2
		TATTOO_01A	