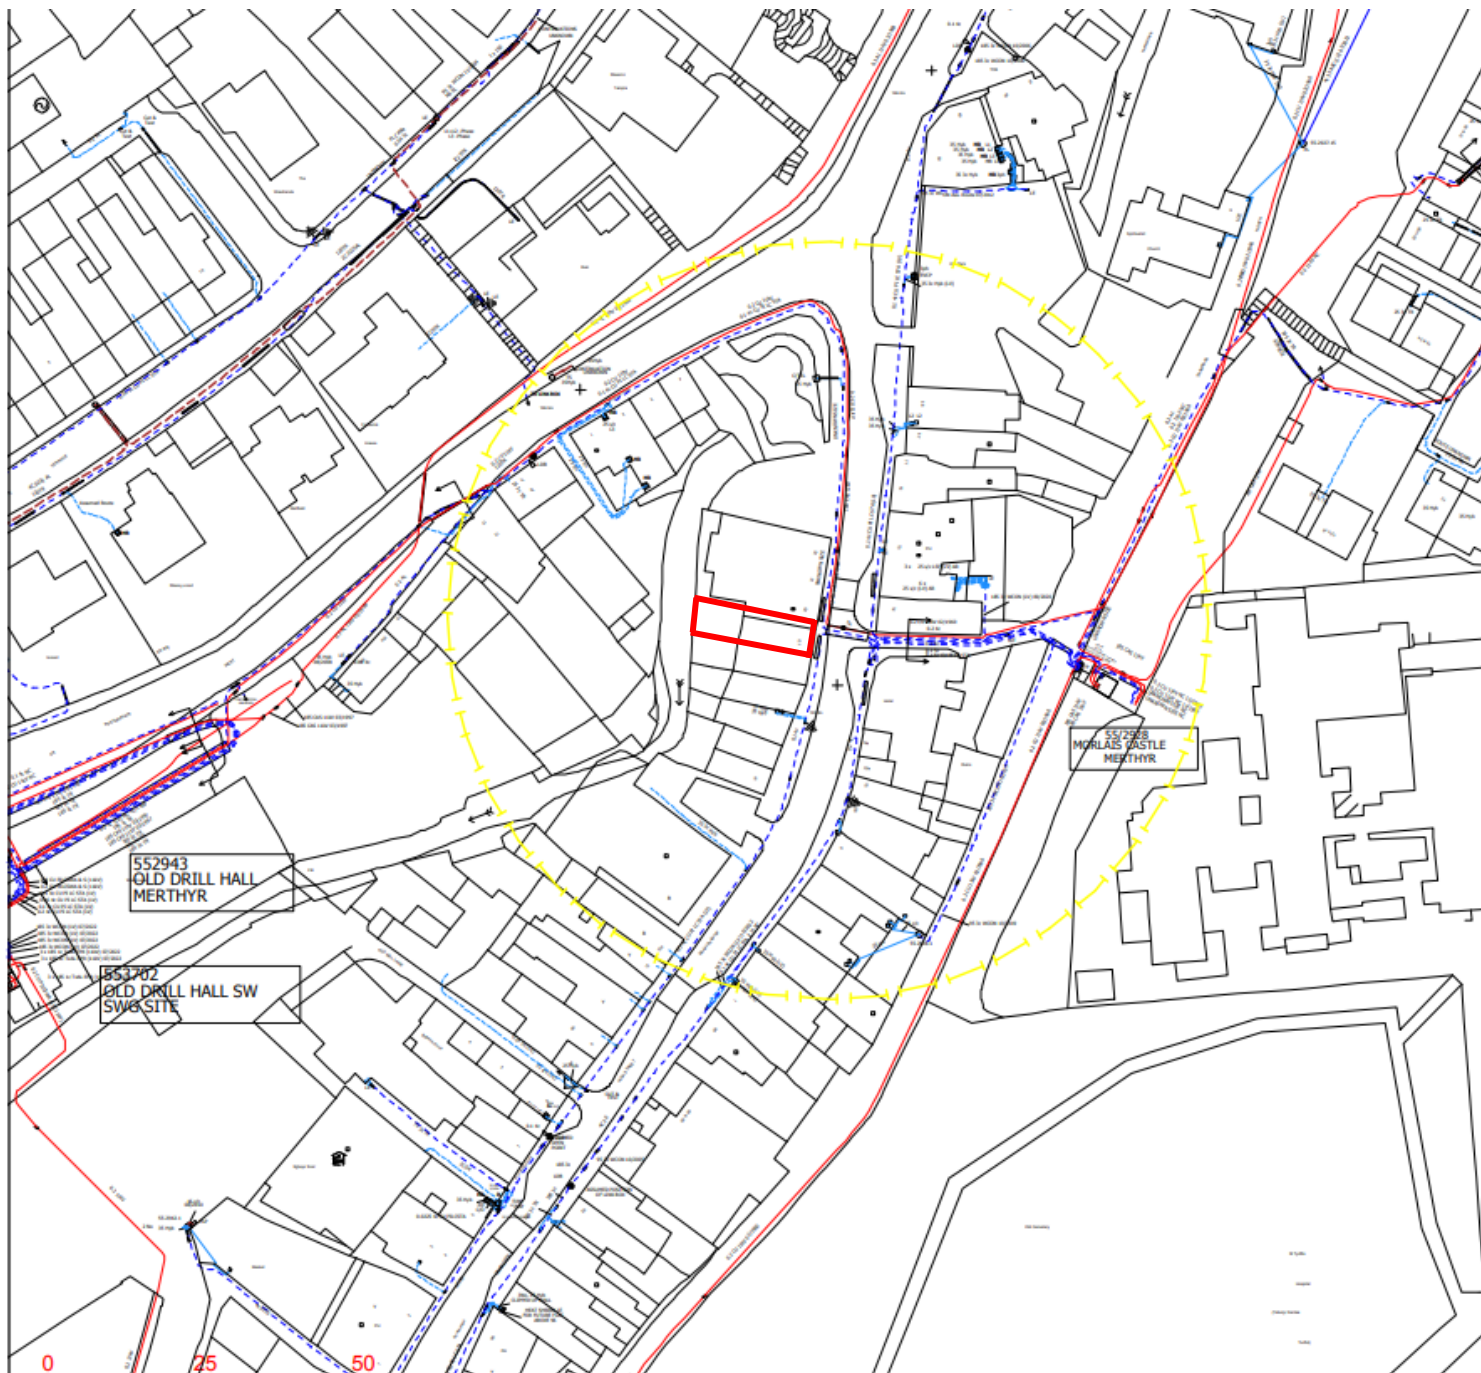


Location plan for.....

19, High Street, Merthyr Tydfil, CF47 8UB.

Scale – 1:1250

Paper – A4