


The landscape shown on this masterplan has been designed to create a high quality amenity space that maximises habitat quality.

The landscape proposals have evolved significantly, in response to adverse effects that were identified as being likely to result from the development of the site in line with the initial plans. The design presented is the result of series of refinements to layout and specification which are intended to avoid or reduce such effects.

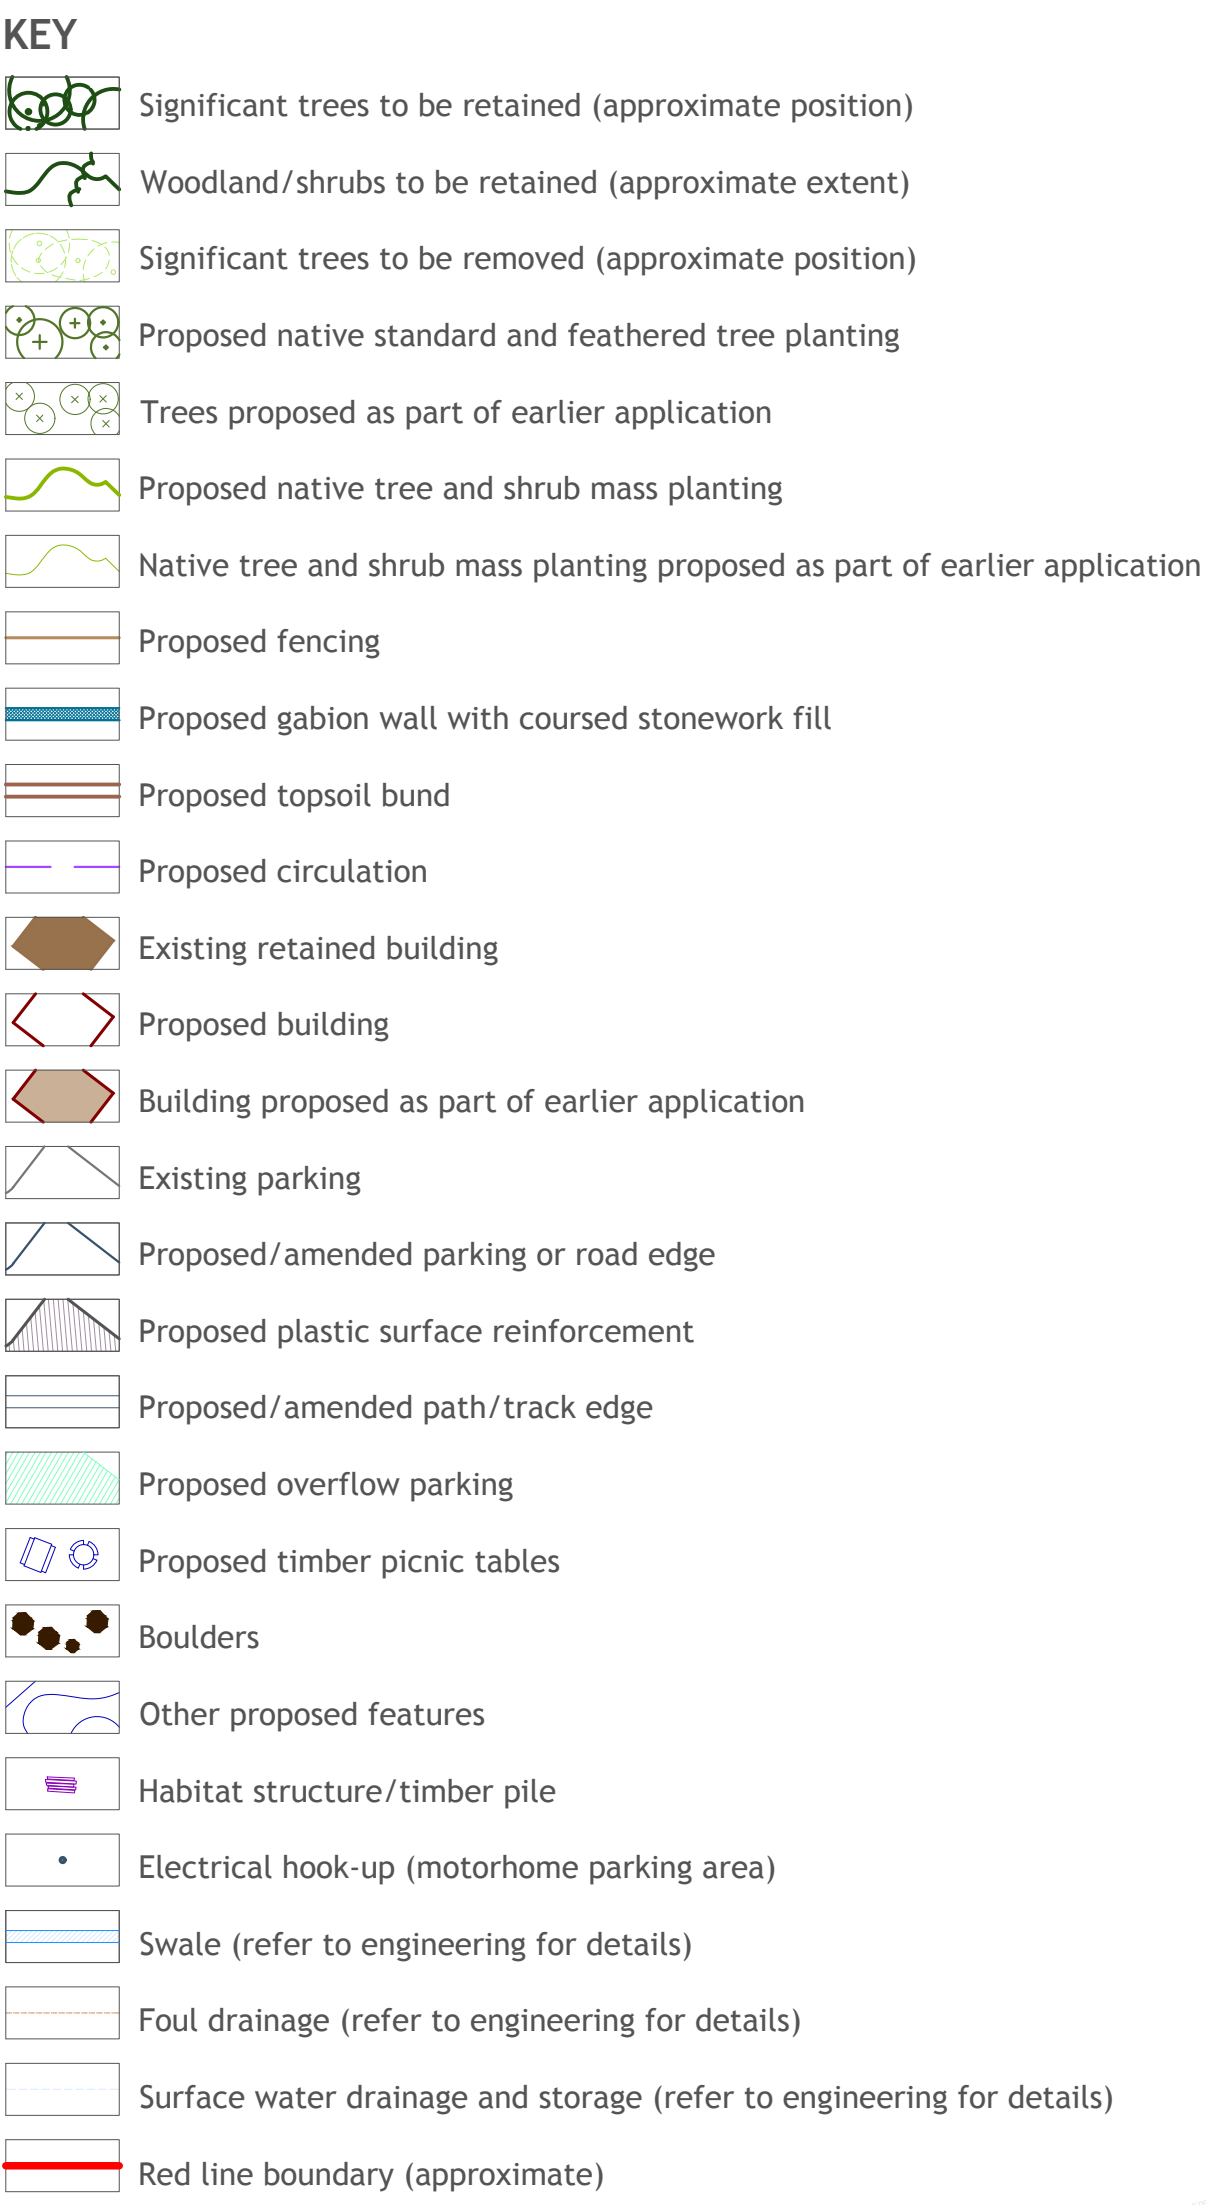

01989 768 588
www.landscapemidlands.co.uk

BIKE PARK WALES: LANDSCAPE MASTERPLAN

