


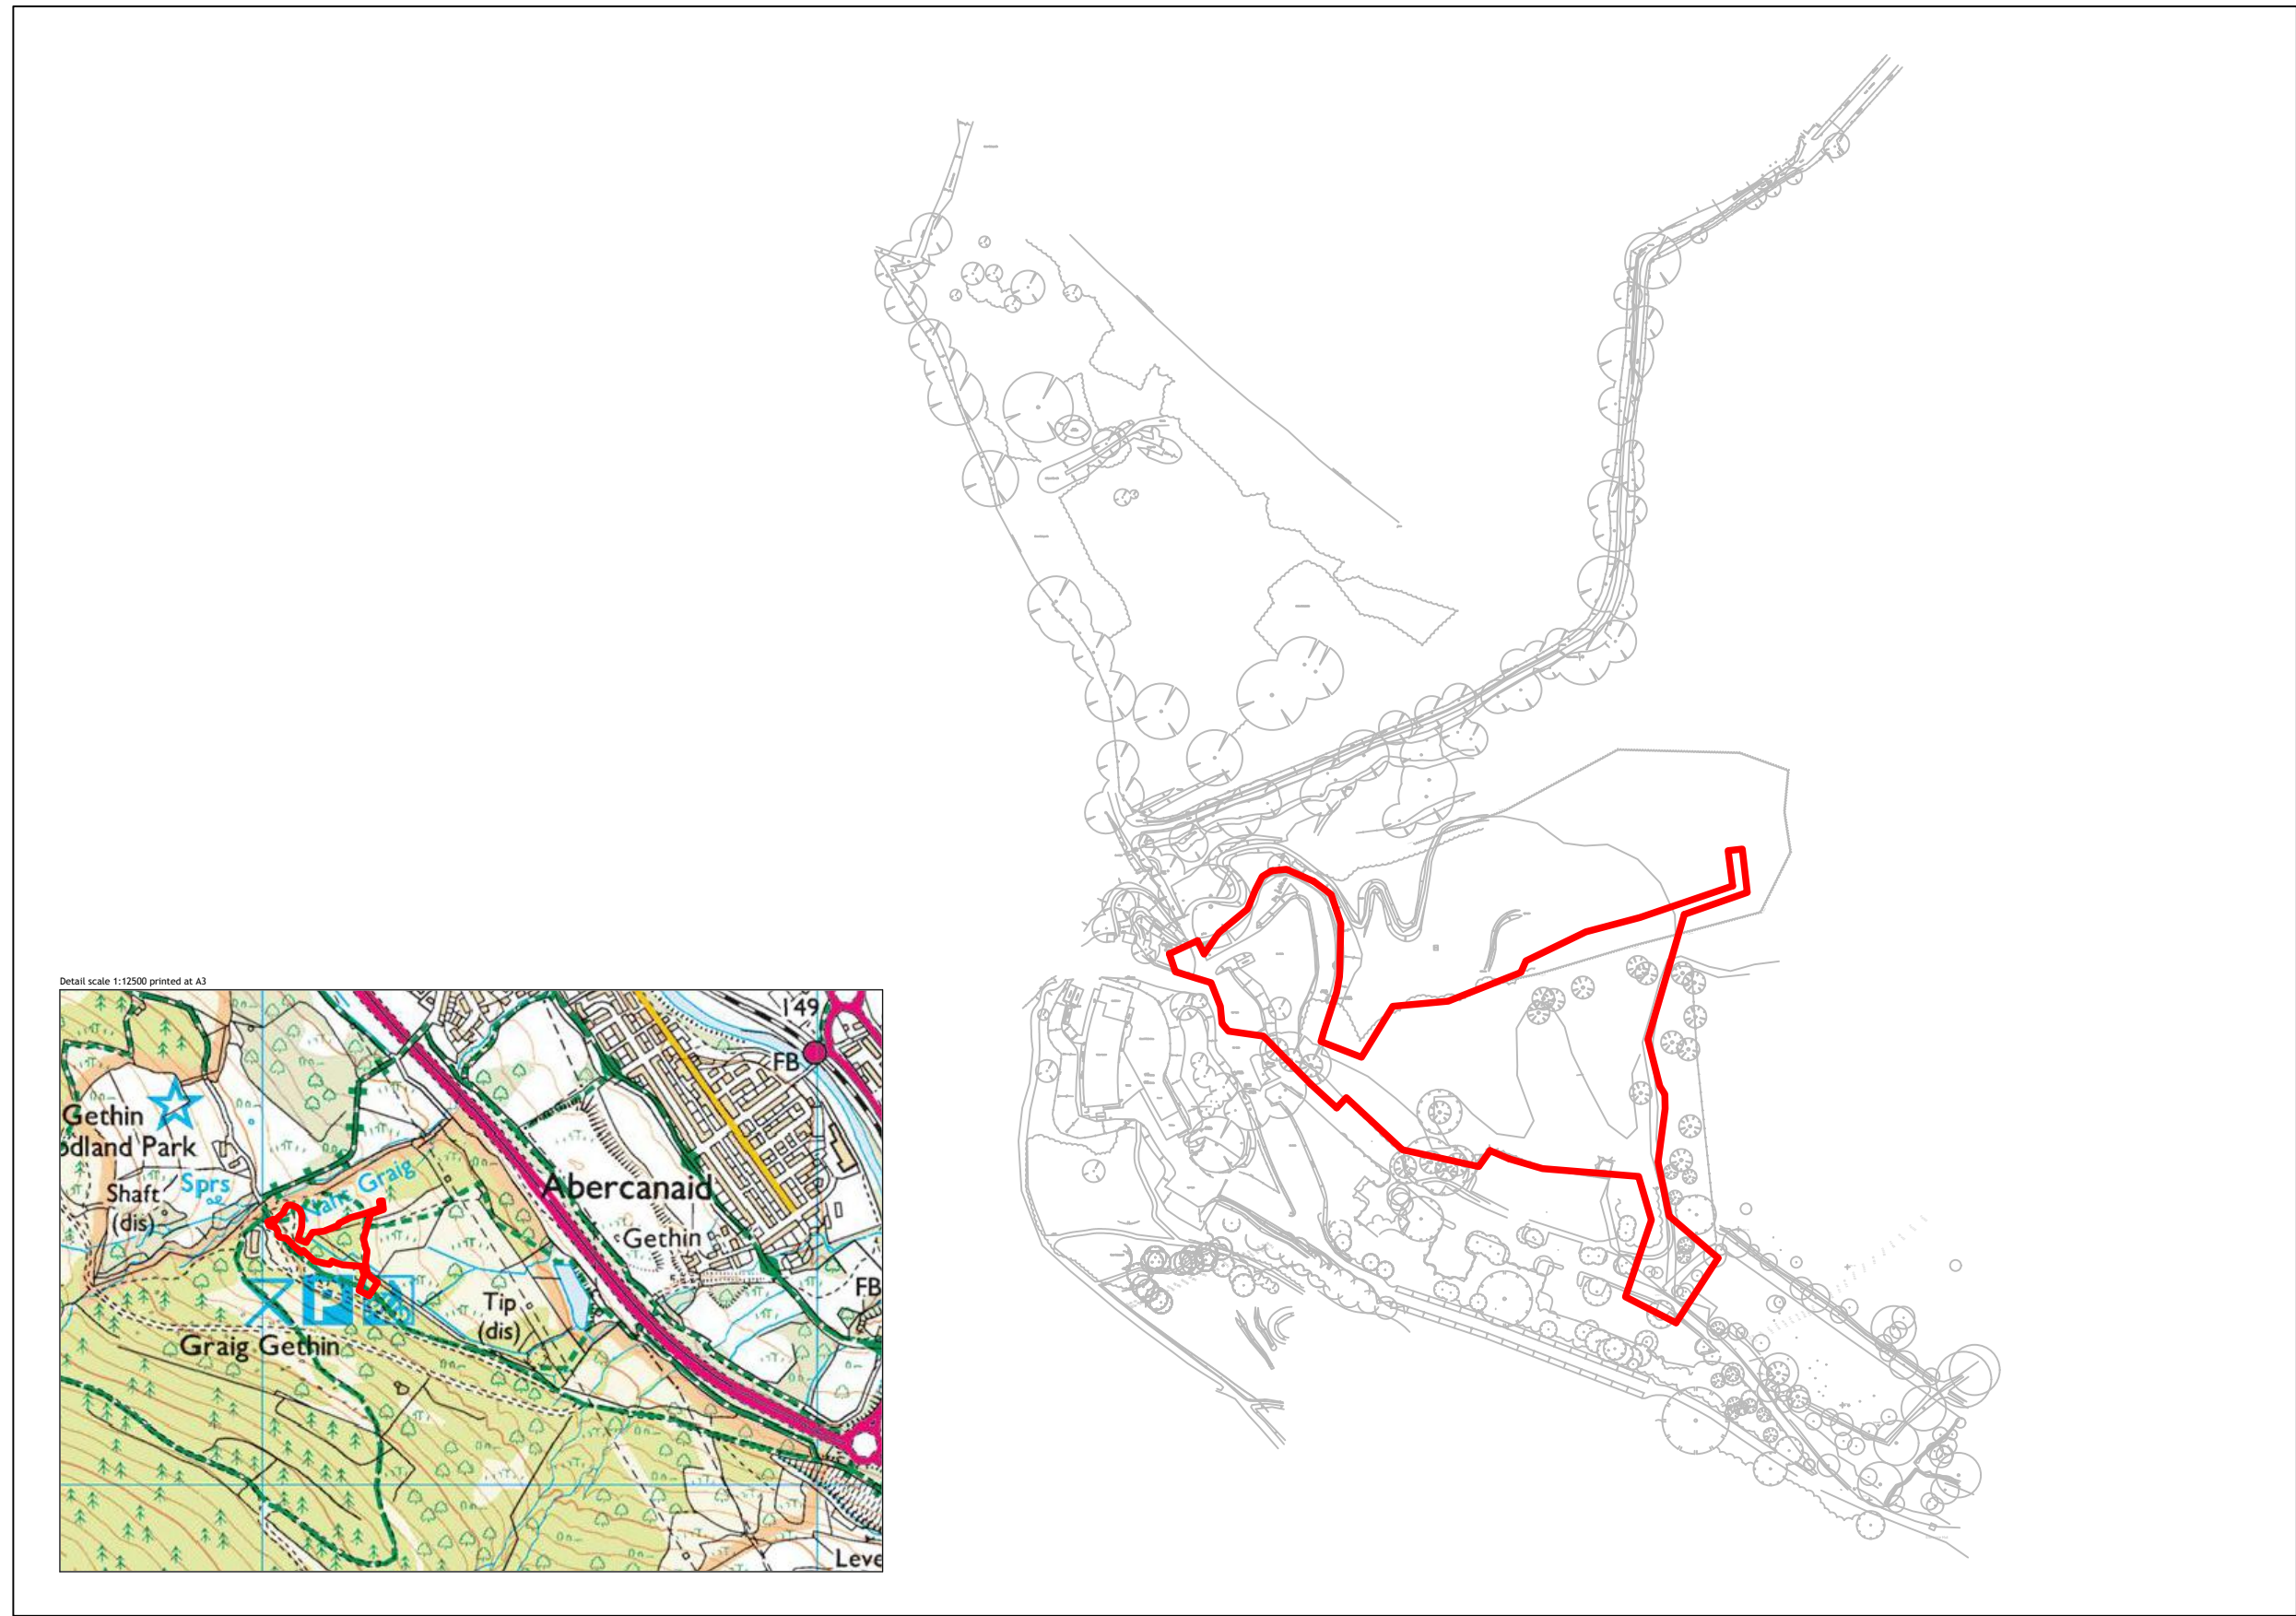

 PETER QUINN ASSOCIATES Harley House, Cawdor, Rhos-on-Wye 989 751 01989 748 588 www.landscapedesigns.co.uk	Project title: Bike Parks Wales, Abercanaid
	Drawing title: BPW Location plan
	Client: Bike Parks Wales
	Date: 12th November 2018
	Scale: 1:2500 at A3
	Revisions: Rev A: 21st September 2018 Map area enlarged to show entrance hut Rev B: 20th December 2018 Site boundary amended Rev C: 14th March 2019 Minor detail changes Rev D: 8th April 2022 Minor detail change
Drawing number: 18/461/04 D	

KEY

 Red line boundary (approximate)

SCALE (main image)

 0 5 10 20m

Scale 1:2500 printed at A3

BIKE PARK WALES: LOCATION PLAN

