


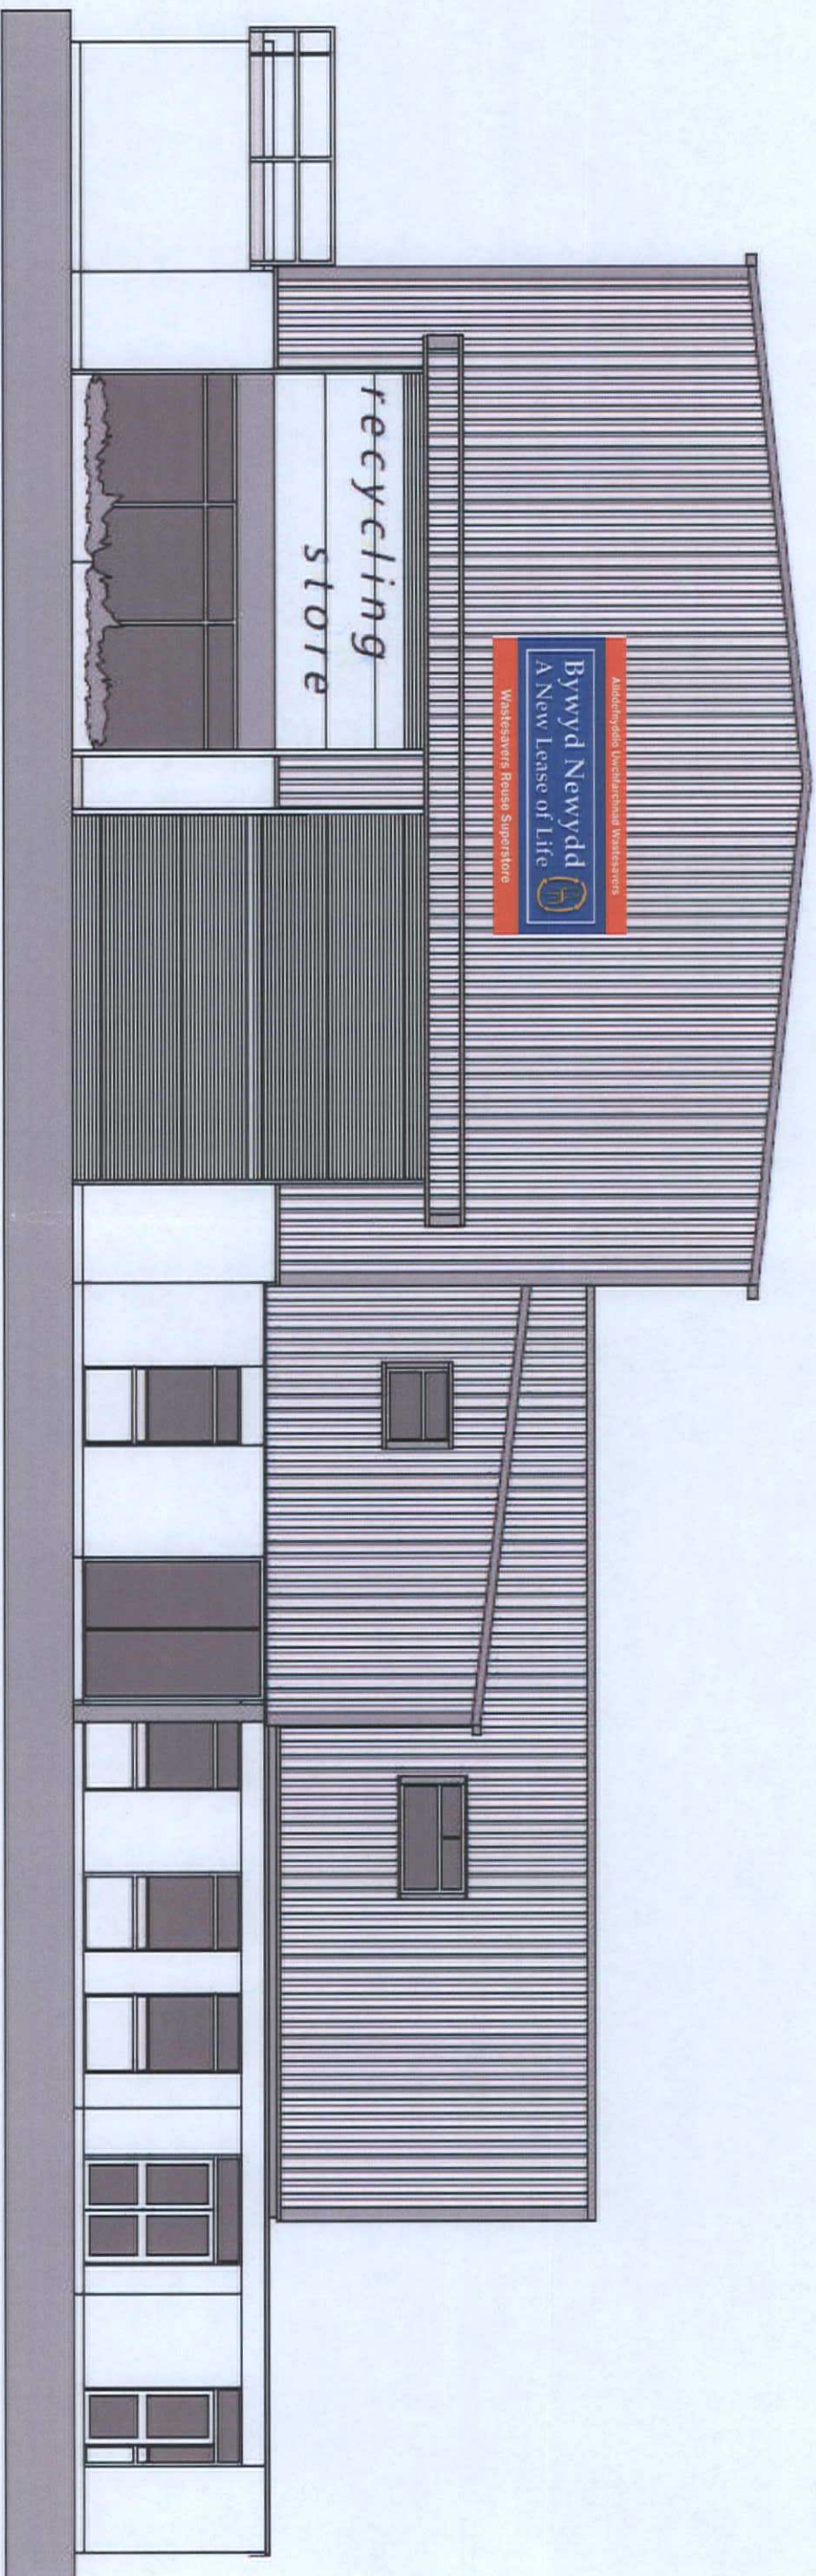

NORTHEAST ELEVATION

Scale 1/100

Unit 20, Merthyr Tydfil Industrial Park, Pentrebach,
Reuse Store proposed signage.
Width 4.4 meters
Height 2.0 metres.

Wastesavers Charitable Trust
wastesavers.co.uk
01633 281 287
philhurst@wastesavers.co.uk
25.11.20