



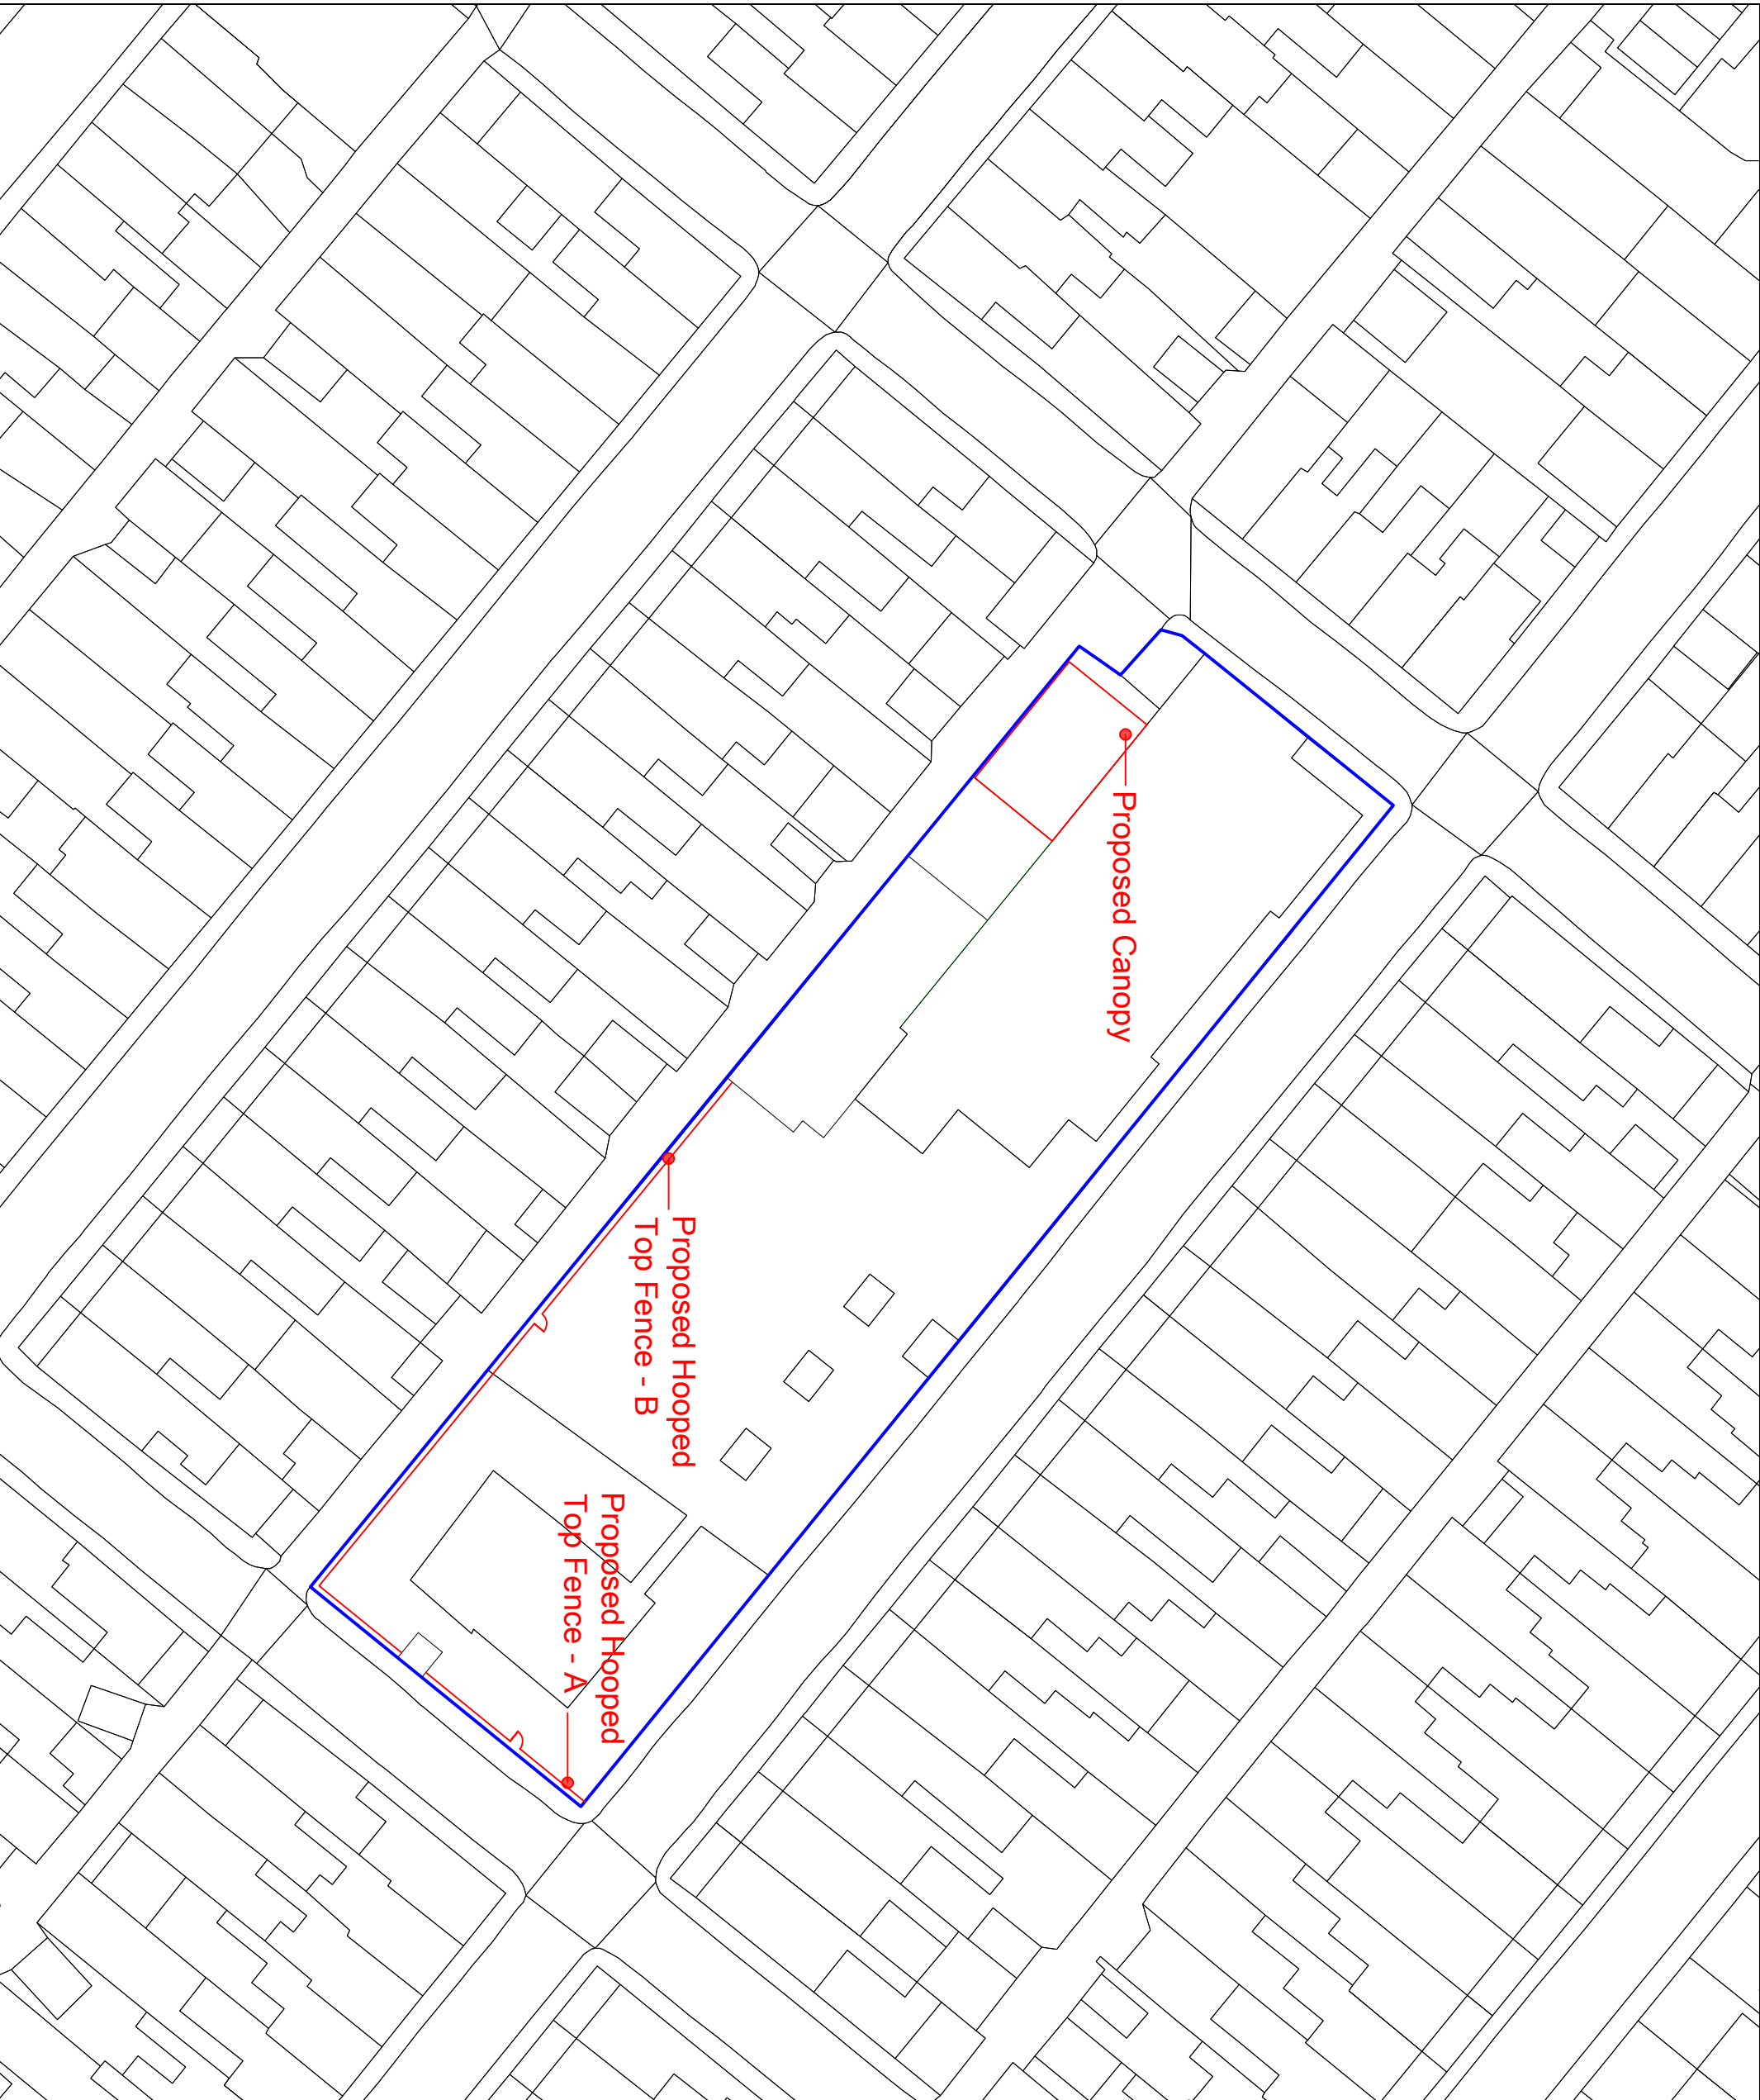

Job Ref.	Dwg No.	Rev.

FIGURED DIMENSIONS MUST BE TAKEN
NOT SCALED MEASUREMENTS.
ANY DISCREPANCIES IN THIS DRAWING
MUST BE REPORTED IMMEDIATELY TO
THE ARCHITECT.
CONTRACTORS MUST CHECK ALL
DIMENSIONS ON SITE.

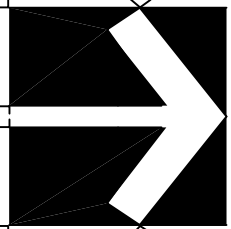

NORTH

Corporate Property

Unit 5
Triangle Business Park
Pentrebach
Merthyr Tydfil
CF48 4TQ

Job

Proposed Canopy and Boundary Fence
Cyfarthfa Infants School,
Norman Terrace,
Merthyr Tydfil,
CF47 8SD

Title		
Proposed Location Plan 1 Covered classroom shown hatched		
Scale		
1/500 @ A3		
Date		
July 2021		
Drawn		
Checked		
Job Ref.	Dwg No.	Rev.
2021-042	07(P)	